



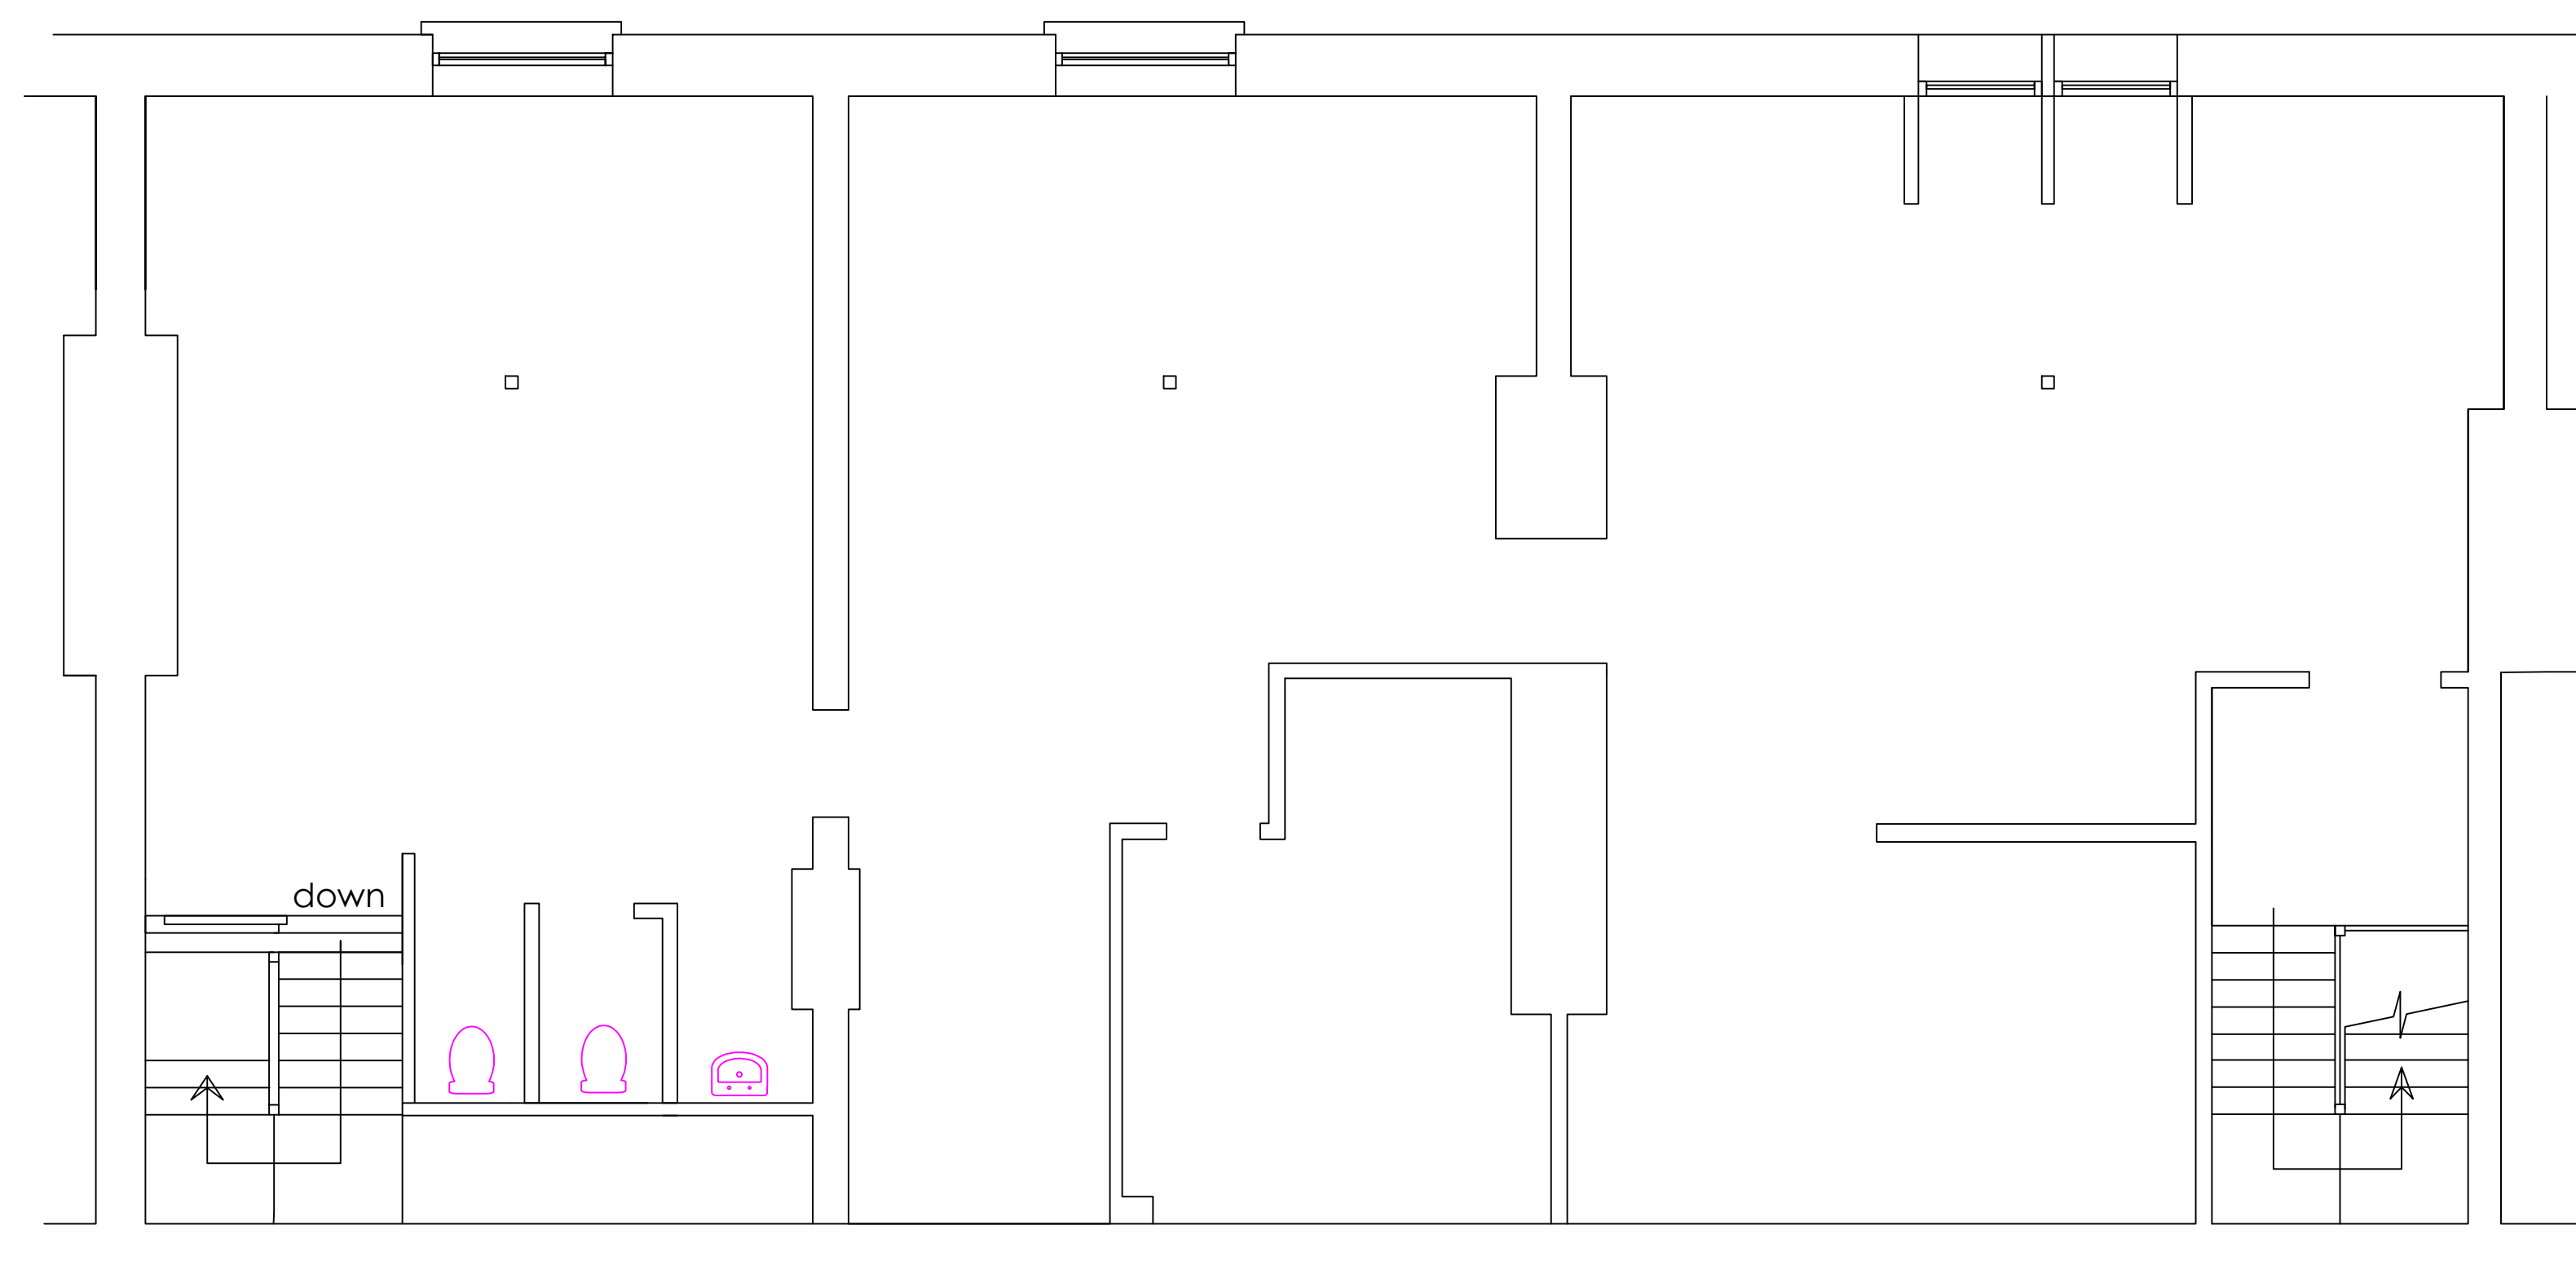

EXISTING 3RD FLOOR PLAN

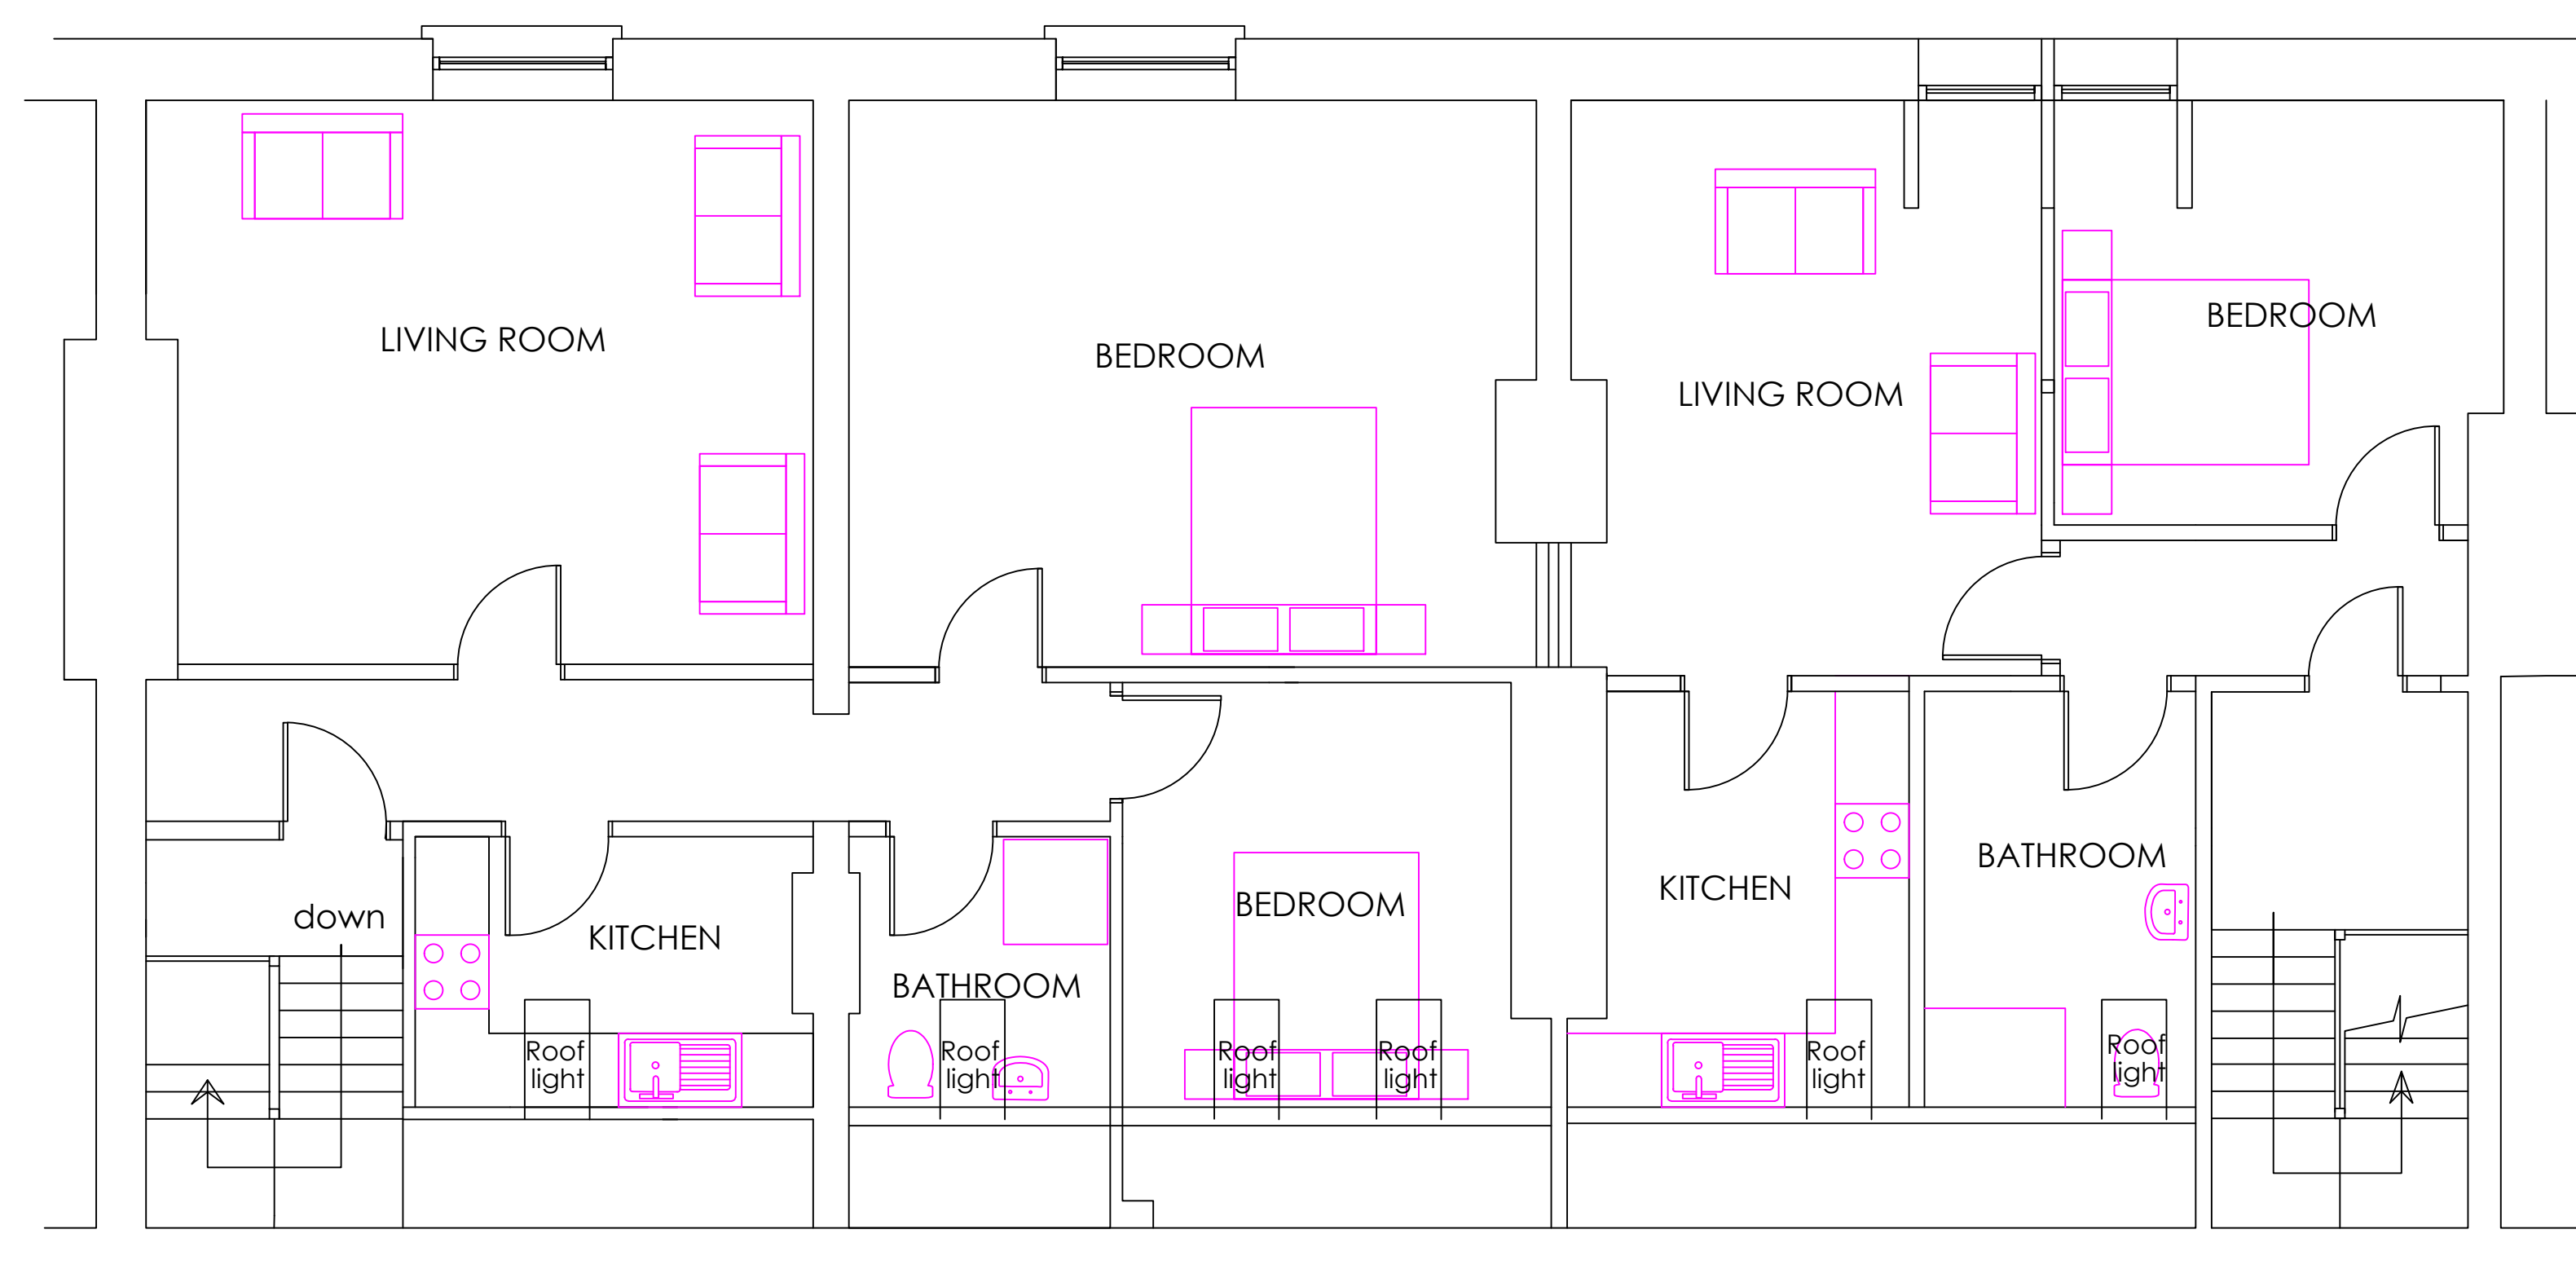

PROPOSED 3RD FLOOR PLAN

General Notes

No.	Revision/Issue	Date

Firm Name and Address

Project Name and Address

EXISTING & PROPOSED
3RD FLOOR PLANS
18-20 STATION RD
PORT TALBOT

Project
Date
Scale

suk

8-11-24

1:50

Sheet

B10