


NOTES

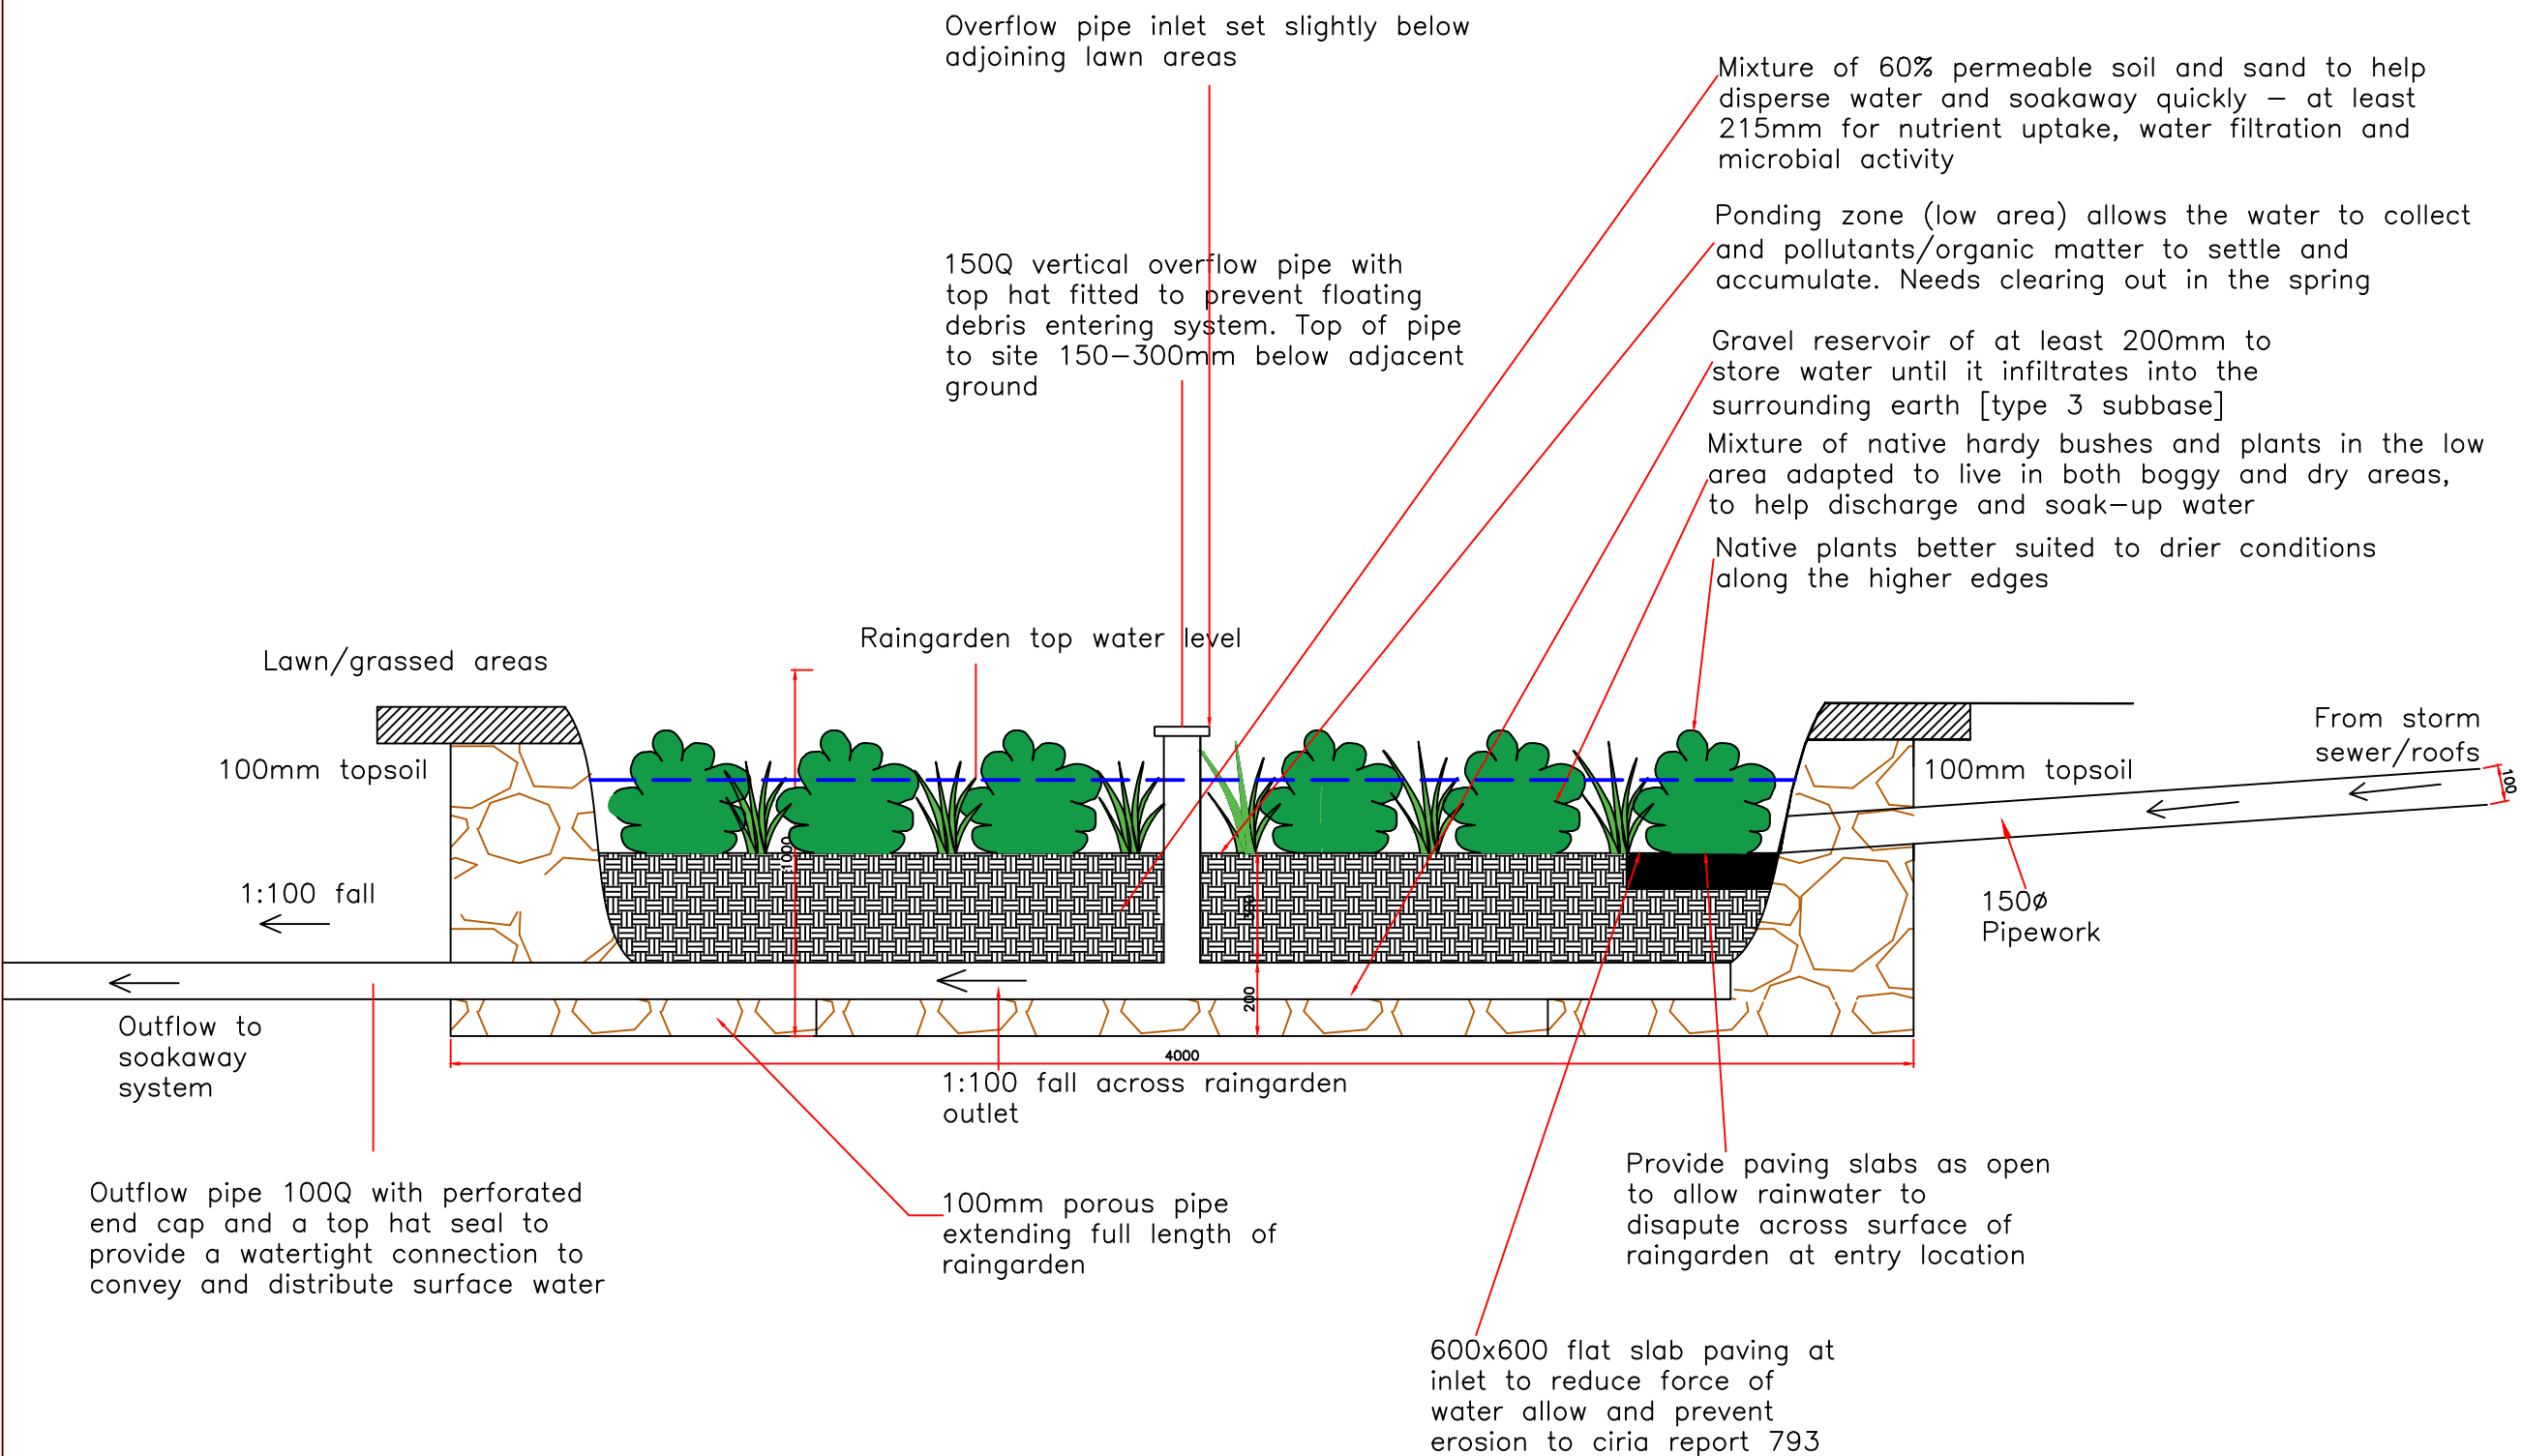

REV	DATE	BY	CHKD
-----	------	----	------

CLIENT
Mr Rhodri Hopkins

PROJECT
Proposed Agricultural Dwelling

TITLE
Typical Section Through Low Planted Area Within Rear Garden Type B

DRAWING ISSUE
SUDS

GENERAL NOTES
A– The scale shown on this drawing only applies to the correct paper size.
B– Do not scale from this drawing take figured dimensions only.
C– Any discrepancies to be reported to ateb consult.
D– Drawings in PDF format are not to scale and are for reference only.

DATE June'24	PRODUCED BY E.Peet
SCALE 1:20	CHECKED
PAPER SIZE A3	APPROVED

ateb Consult
42 Gurnos Road
Ystalyfera
Swansea
SA9 2HY
Tel: 01639 849279
Fax: 01639 849984
E-mail: info@atebconsult.co.uk

JOB NUMBER	DRAWING NUMBER	REVISION
23/129	111	