


10 0 10 20 30 40 50 m



1:1250

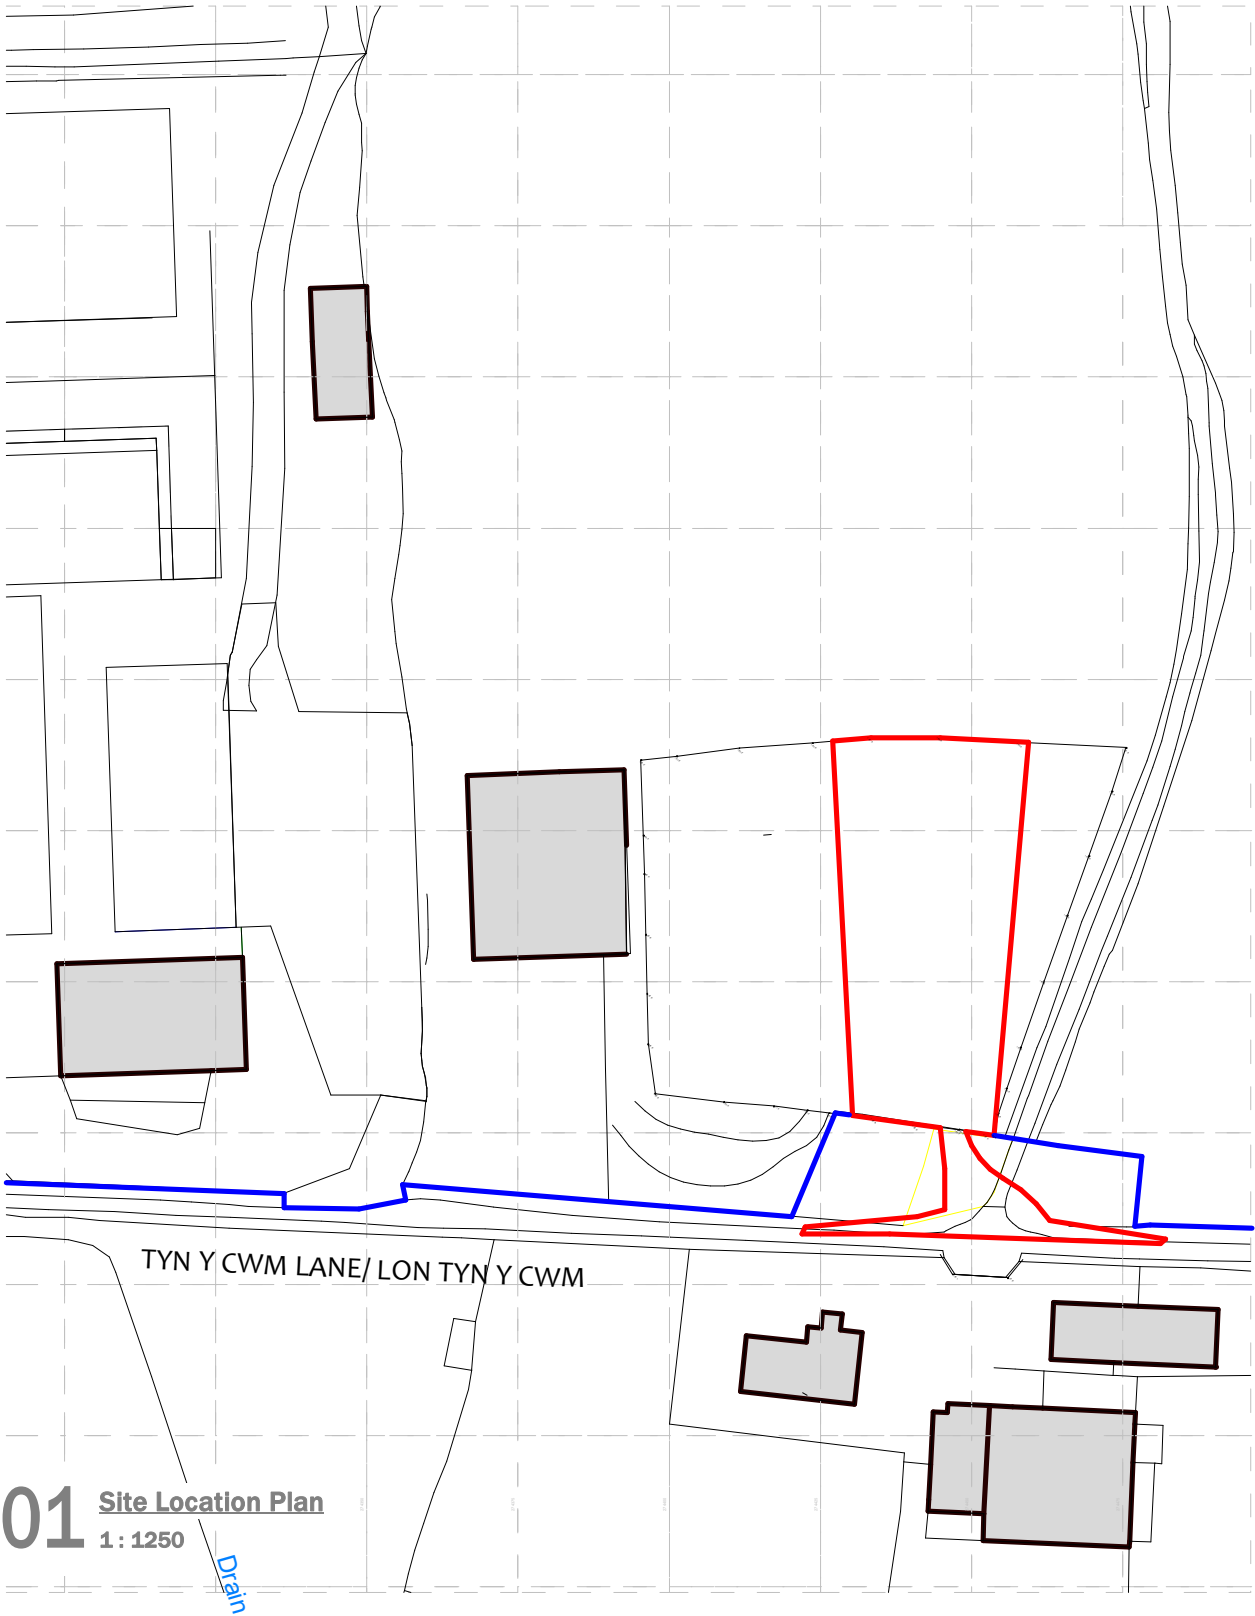


01 **Site Location Plan**
1 : 1250

Drain

Revisions

A	Redline amended	PC	21.08.24
B	Minor amendments	PC	22.10.24

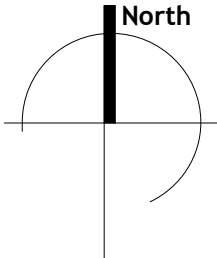

Notes

Do not scale from this drawing. Use figured dimensions only, which are displayed in millimeters unless stated otherwise. The contractor is requested to check all dimensions before work is put in hand. Any discrepancies within the drawing should be reported prior to commencement of works.

Copyright of this drawing belongs solely to CMKA Ltd. This drawing must only be used for the purpose for which it is supplied and its contents must not be reproduced for any purpose without written permission.

**CHAMBERLAIN
MOSS
KING**
architecture

97a Glebe Street | Penarth
Vale of Glamorgan | CF64 1EE

T. 02920 306400
chamberlainkingmoss.co.uk

Project Tyn Y Cwm Farm, Ty'n Y Cwm
Lane, Rhos, Pontardawe

Project number -

Client Rhodri Hopkins

Title Location Plan

Drawing number A1.0

Scale 1 : 1250 at A3

Revision B

Status **PLANNING**

Drawn PC

Date OCTOBER 2024