


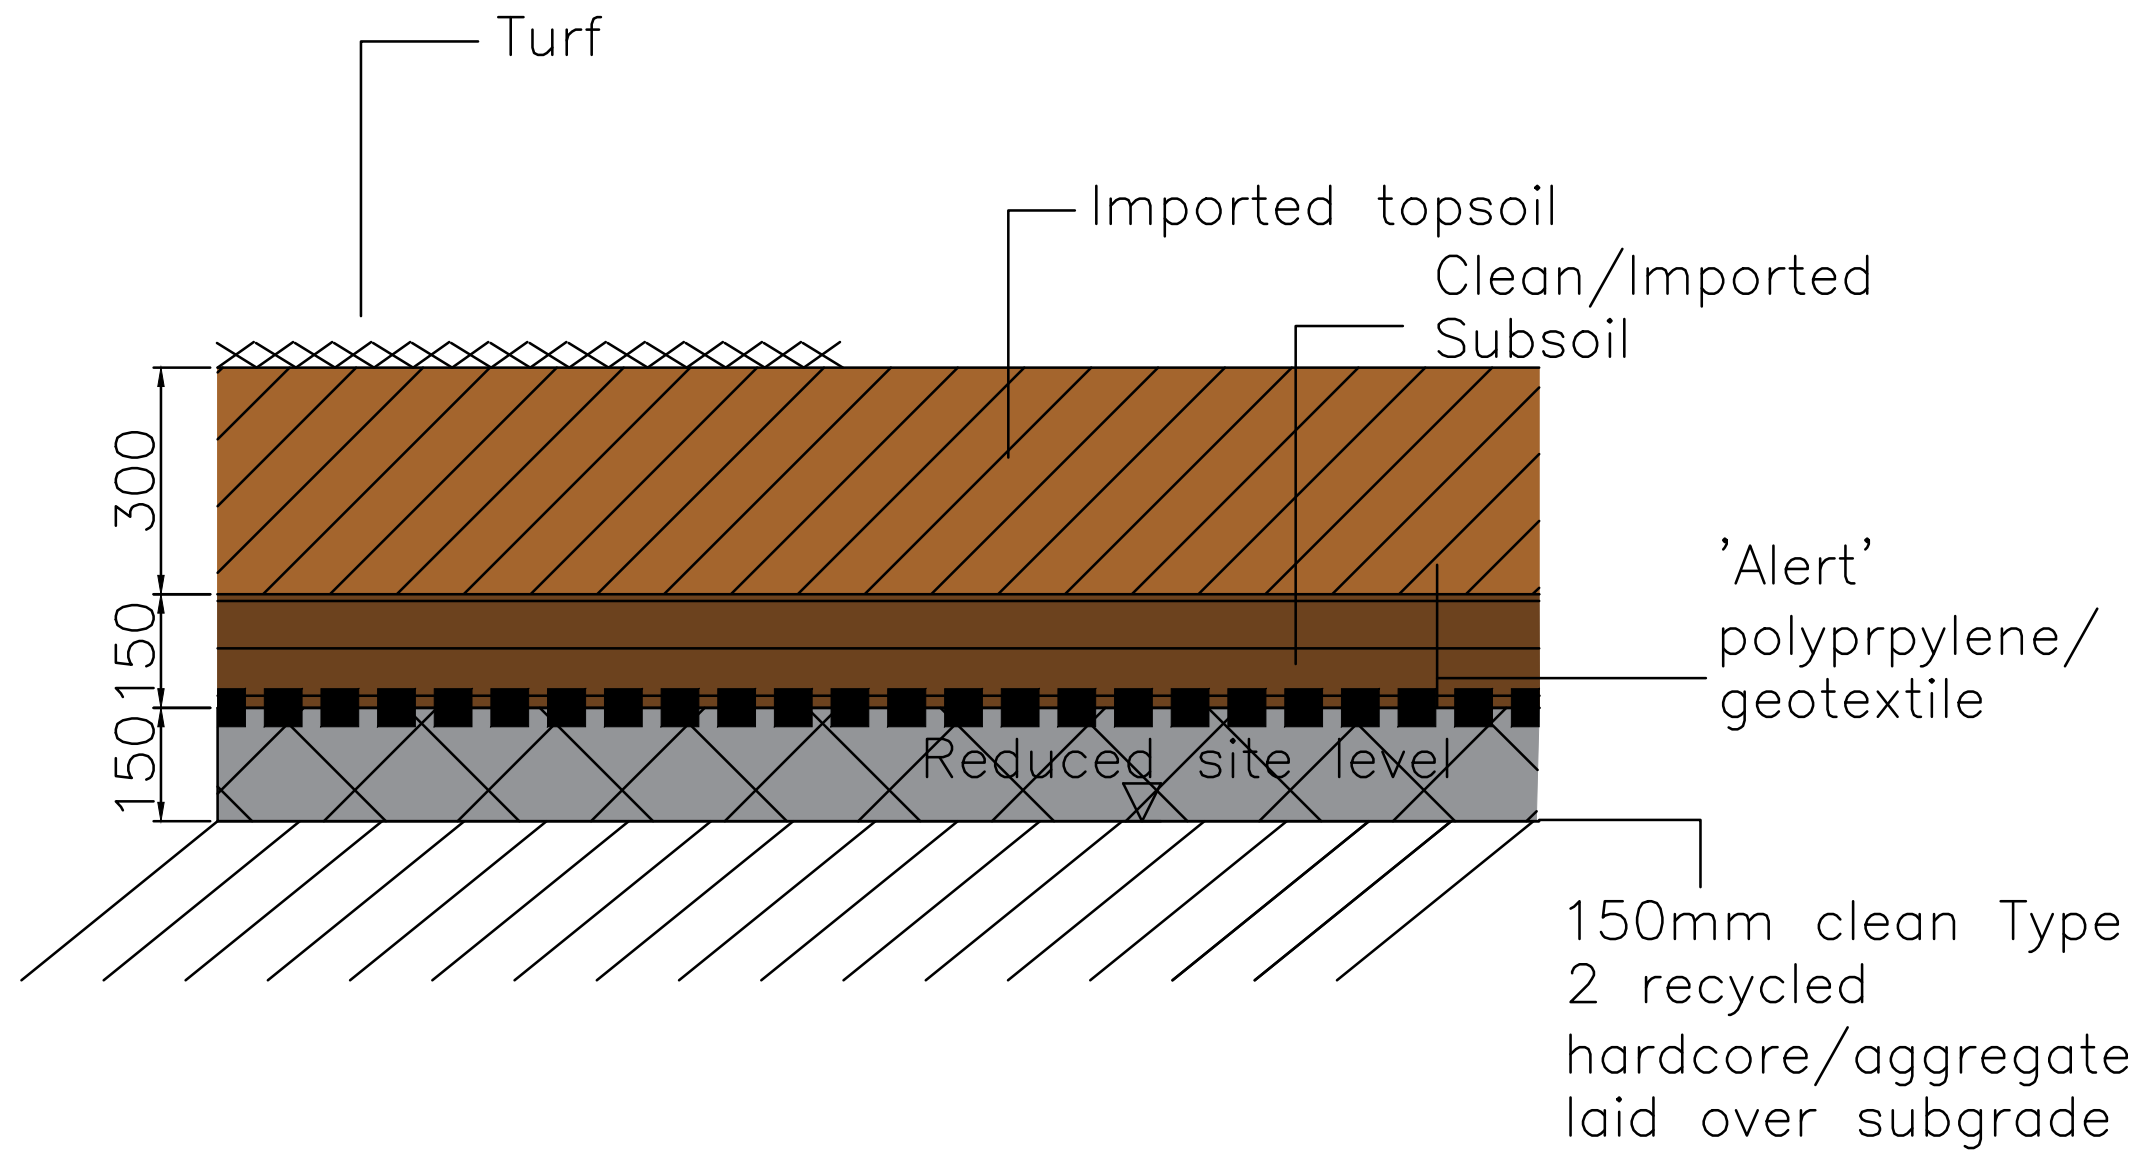

NOTES

REV	DATE	BY	CHKD
-----	------	----	------

CLIENT
Mr And Mrs Rees

PROJECT
Proposed New Dwelling
AT 89 Wenallt Road

TITLE
Proposed Garden Areas
Section-2

DRAWING ISSUE
Planning

GENERAL NOTES
A- The scale shown on this drawing only applies to the correct paper size.
B- Do not scale from this drawing take figured dimensions only.
C- Any discrepancies to be reported to ateb consult.
D- Drawings in PDF format are not to scale and are for reference only.

DATE Nov'24	PRODUCED BY E.Peet
SCALE 1:10	CHECKED
PAPER SIZE A3	APPROVED

Beta Consult
42 Gurnos Road
Ystalyfera
Swansea
SA9 2HY
Tel: 01639 849279
Fax: 01639 849984
E-mail: info@atebconsult.co.uk

JOB NUMBER	DRAWING NUMBER	REVISION
24/009	102	