


Figures

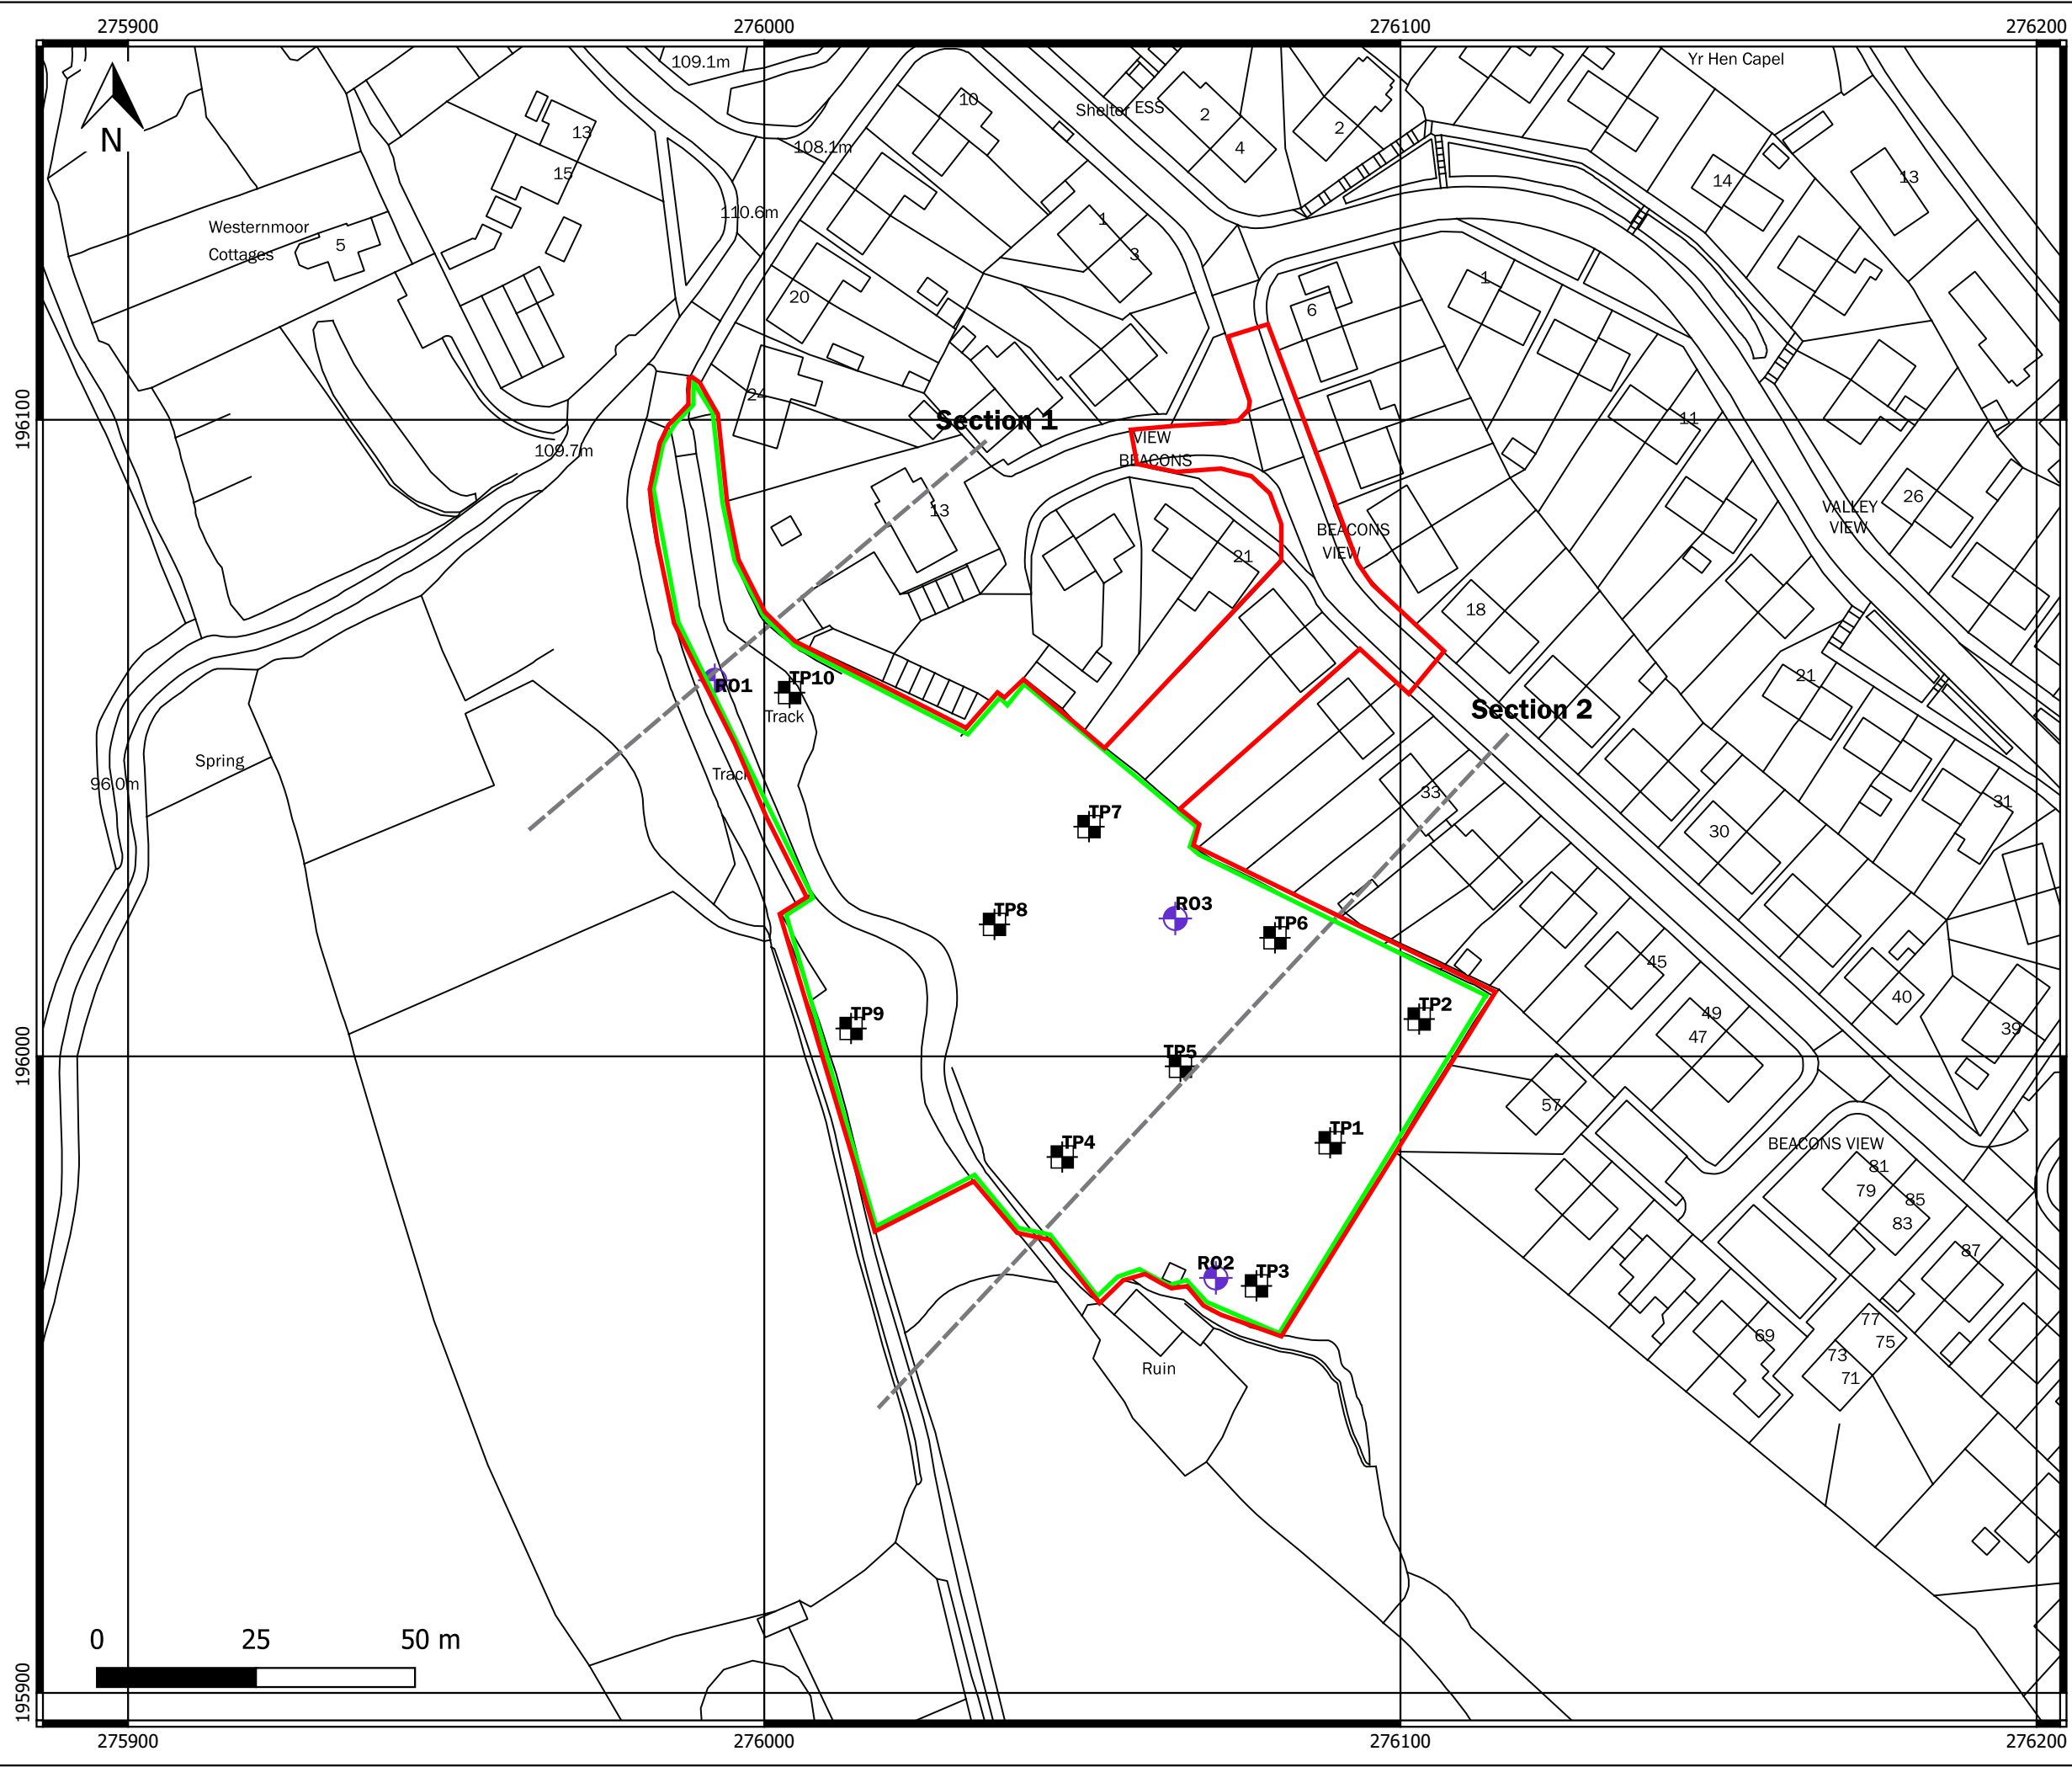

LEGEND

- Site Boundary
- Rotary Borehole Location (ESP, 2013)
- Trial Pit Location (ESP, 2013)
- Section Lines
- Development Area

Contains OS data © Crown copyright and database right (2022).
Data may be re-used under the terms of the Open Government
Licence (OGL).

PROJECT NAME:	PROPOSED RESIDENTIAL DEVELOPMENT, FORMER TUDOR INN, CIMLA, NEATH	
	ESP.8398.3830	
PROJECT REF:	TAI TARIAN LTD	
CLIENT:	EXPLORARY HOLE INVESTIGATION PLAN	
FIGURE 1:	REV.:	00
PREPARED: CD	DATE:	7/11/2024
CHECKED: JPH	SCALE:	1: 1000

