


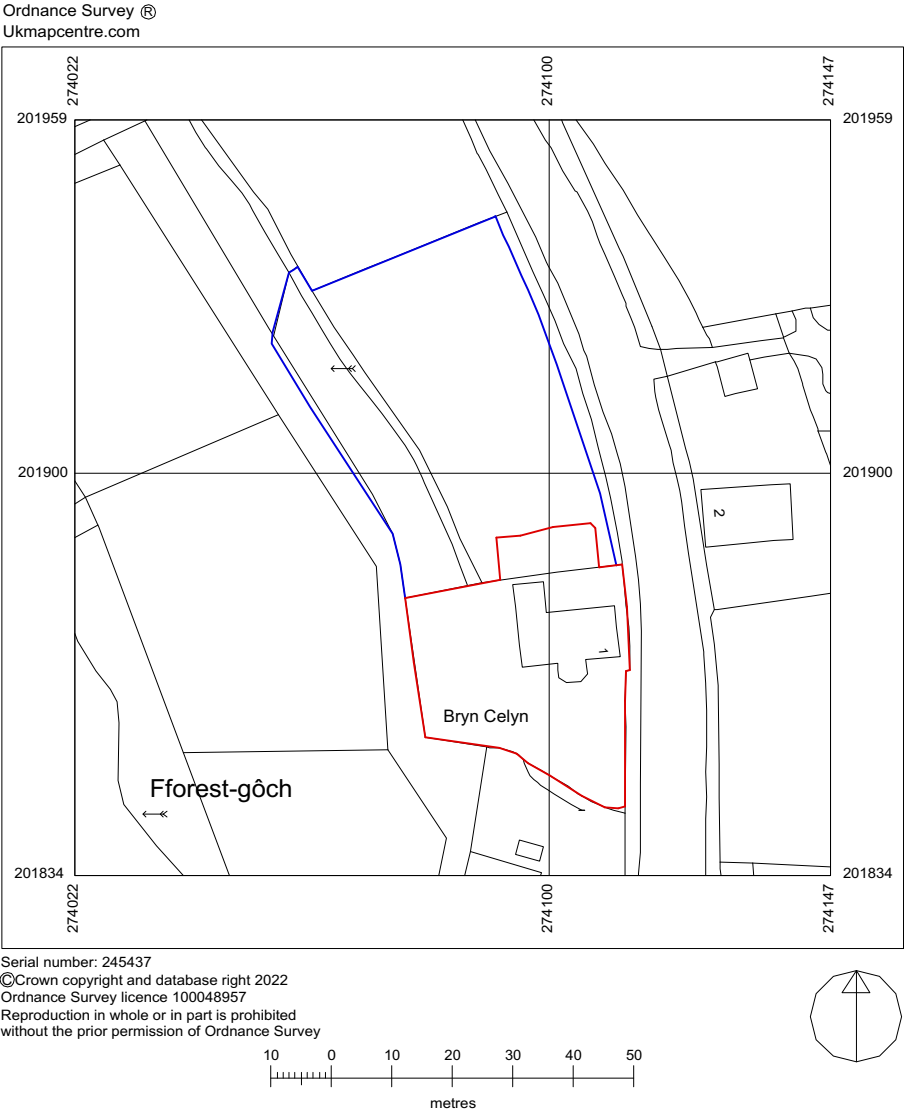

Location Plan 1:1250


Site Address  
Bryn Celyn  
1 Neath Road  
Fforest Goch  
SA8 3JB

blackCat  
architects  
www.blackcatarchitects.co.uk  
Andrew Docherty  
07976965560

Project 060 Bryn Celyn  
Drawing 1001  
Title OS & Block Plans  
Scale Varies @ A3  
Rev K  
Date 11.11.24  
Status PLANNING



Existing Block Plan 1:500

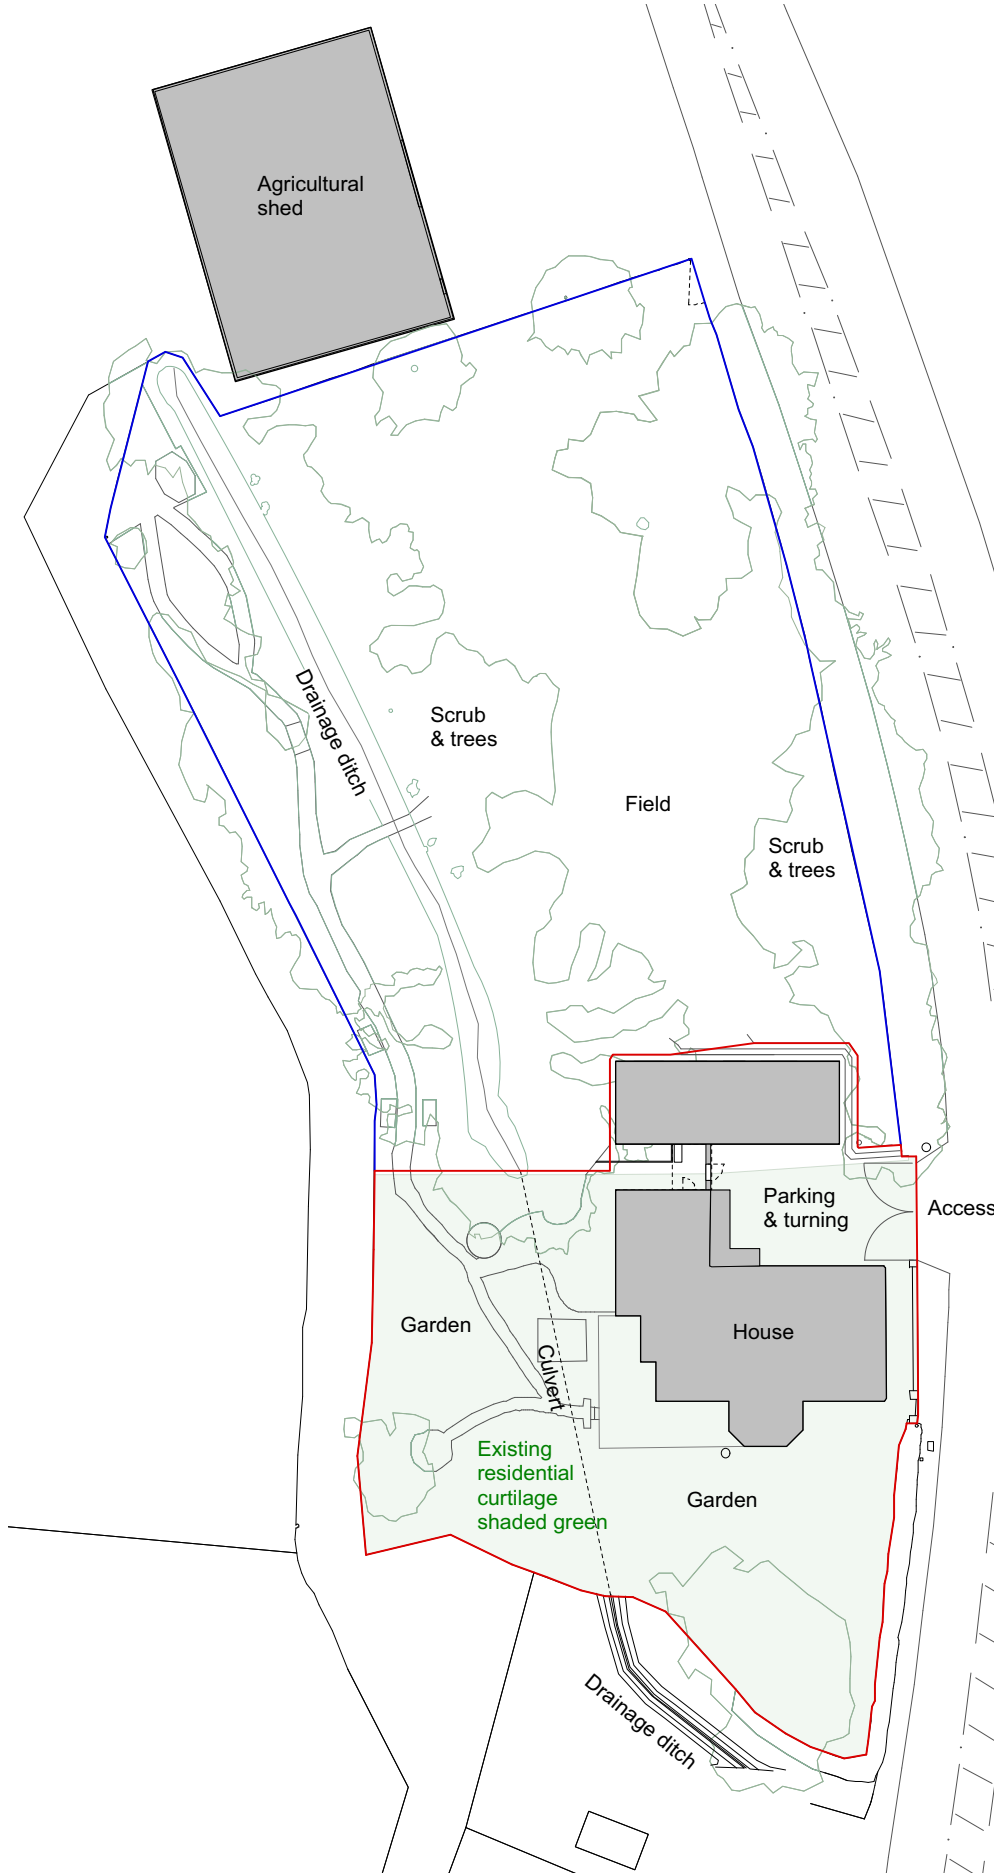

Proposed Block Plan 1:500

