


Superseded

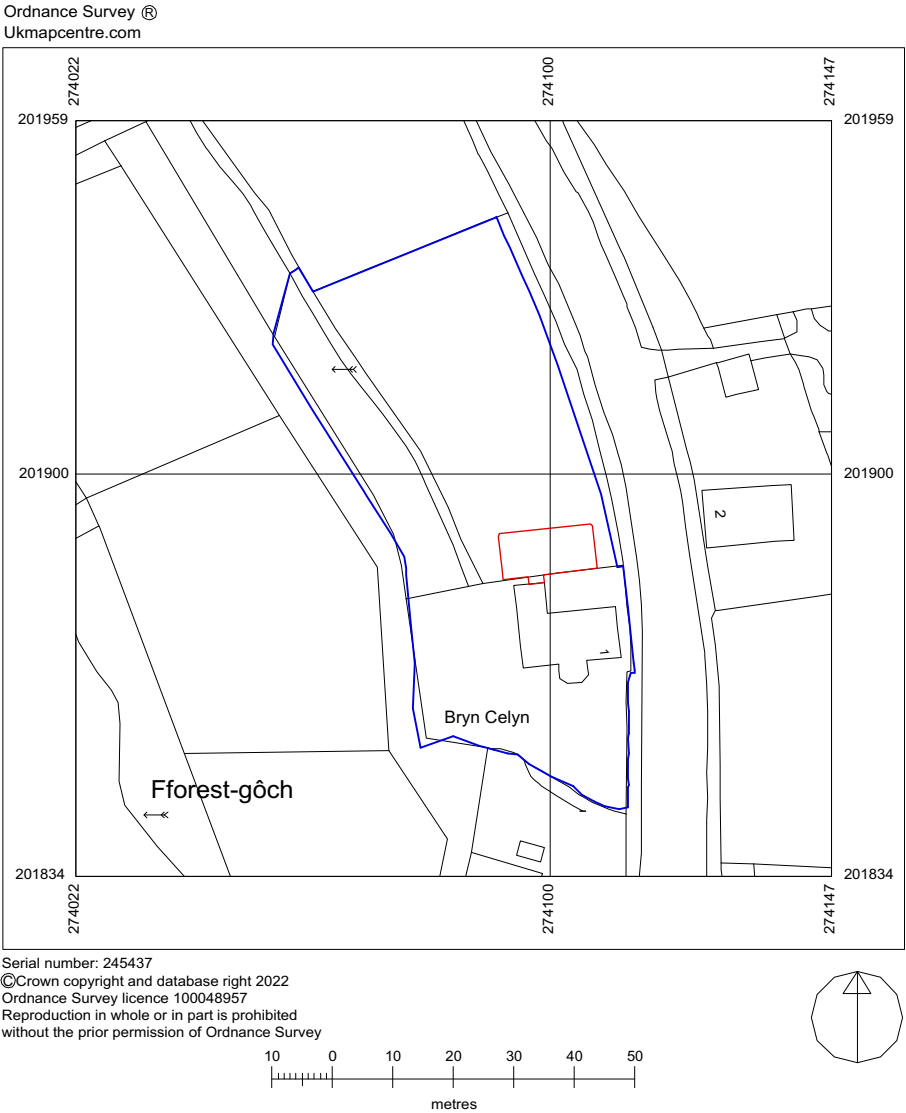


Location Plan 1:1250

Site Address
Bryn Celyn
1 Neath Road
Fforest Goch
SA8 3JB




www.blackcatarchitects.co.uk
Andrew Docherty
07976965560

Project	060 Bryn Celyn
Drawing	1001
Title	OS & Block Plans
Scale	Varies @ A3
Rev	H
Date	11.11.24
Status	PLANNING

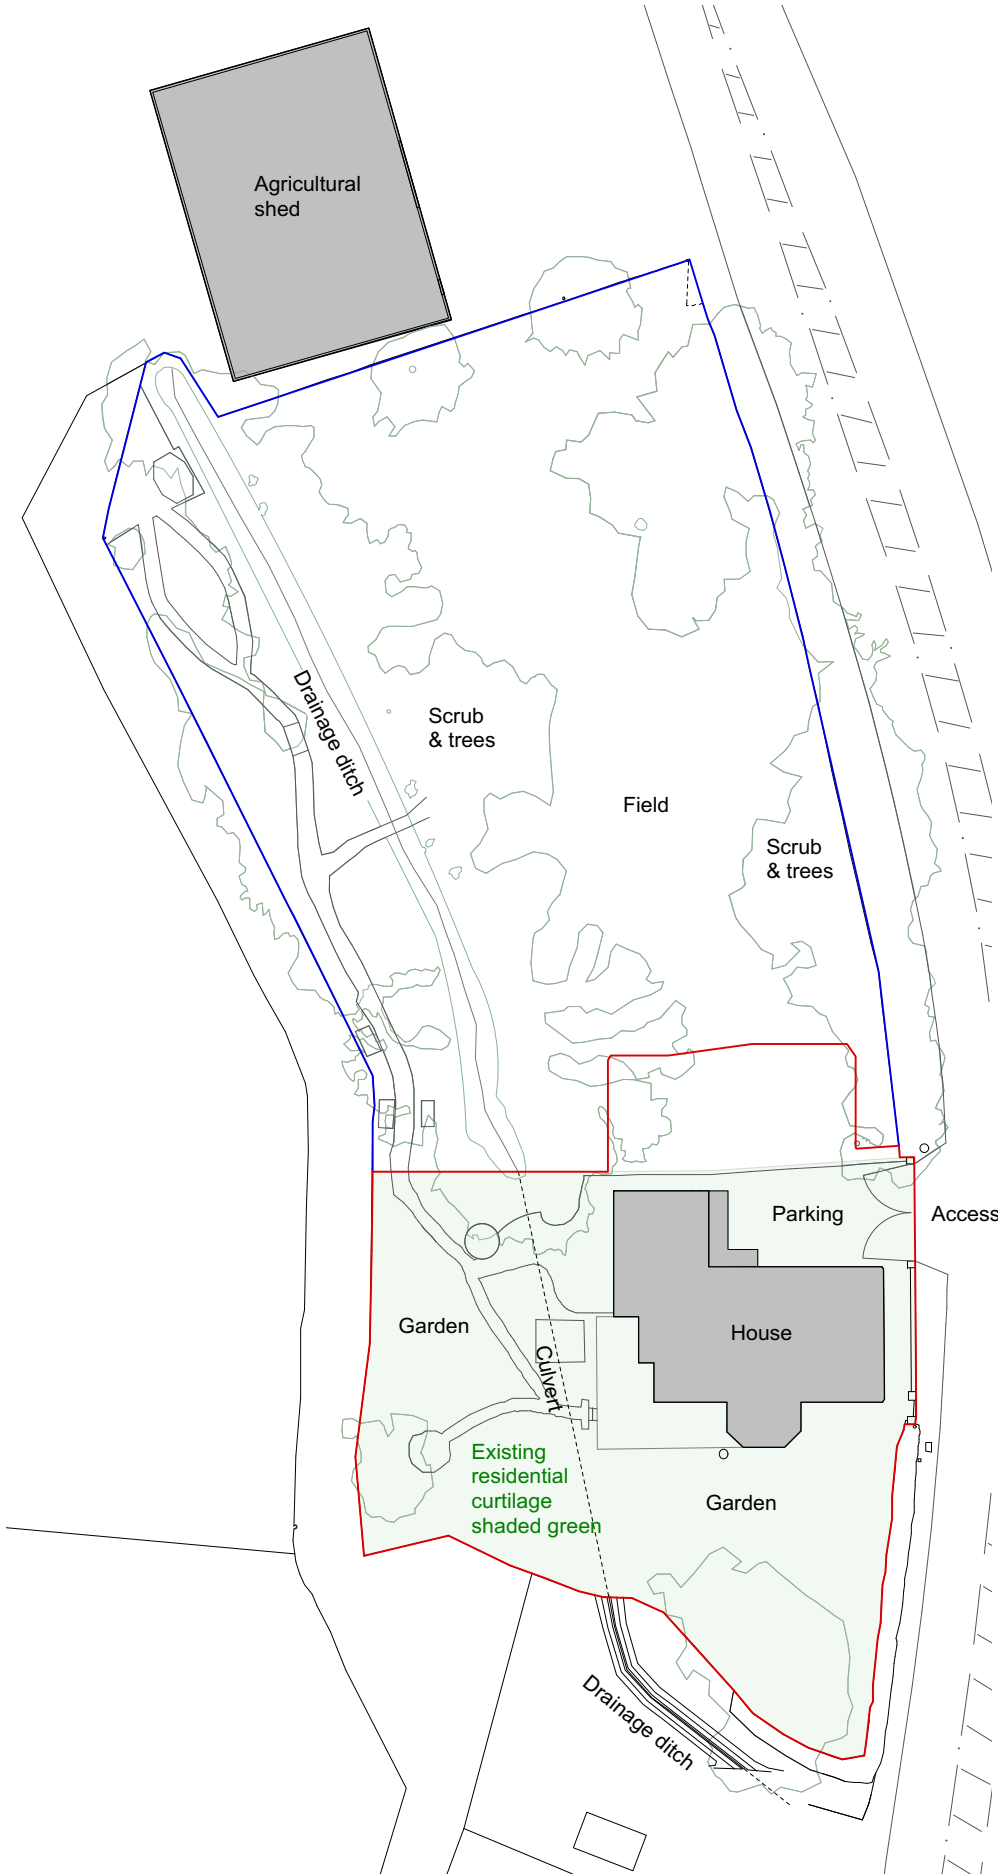

Existing Block Plan 1:500

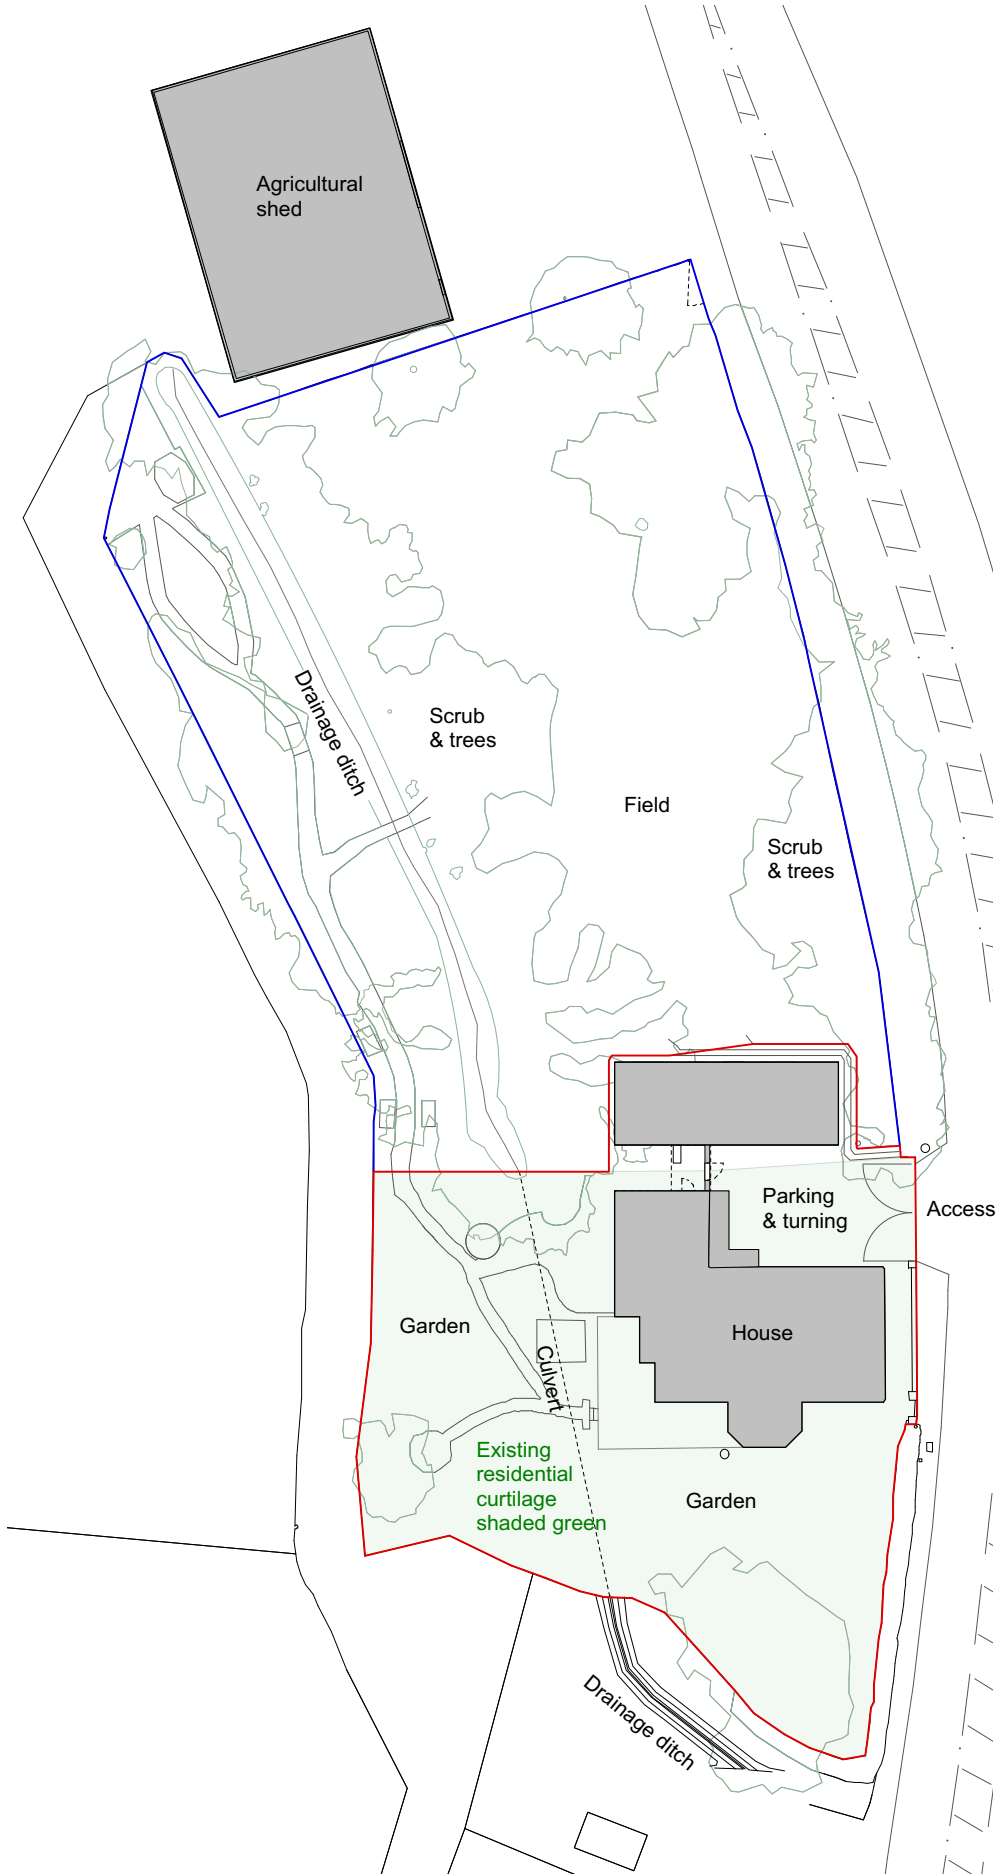

Proposed Block Plan 1:500

