



Proposed building plan 1:100

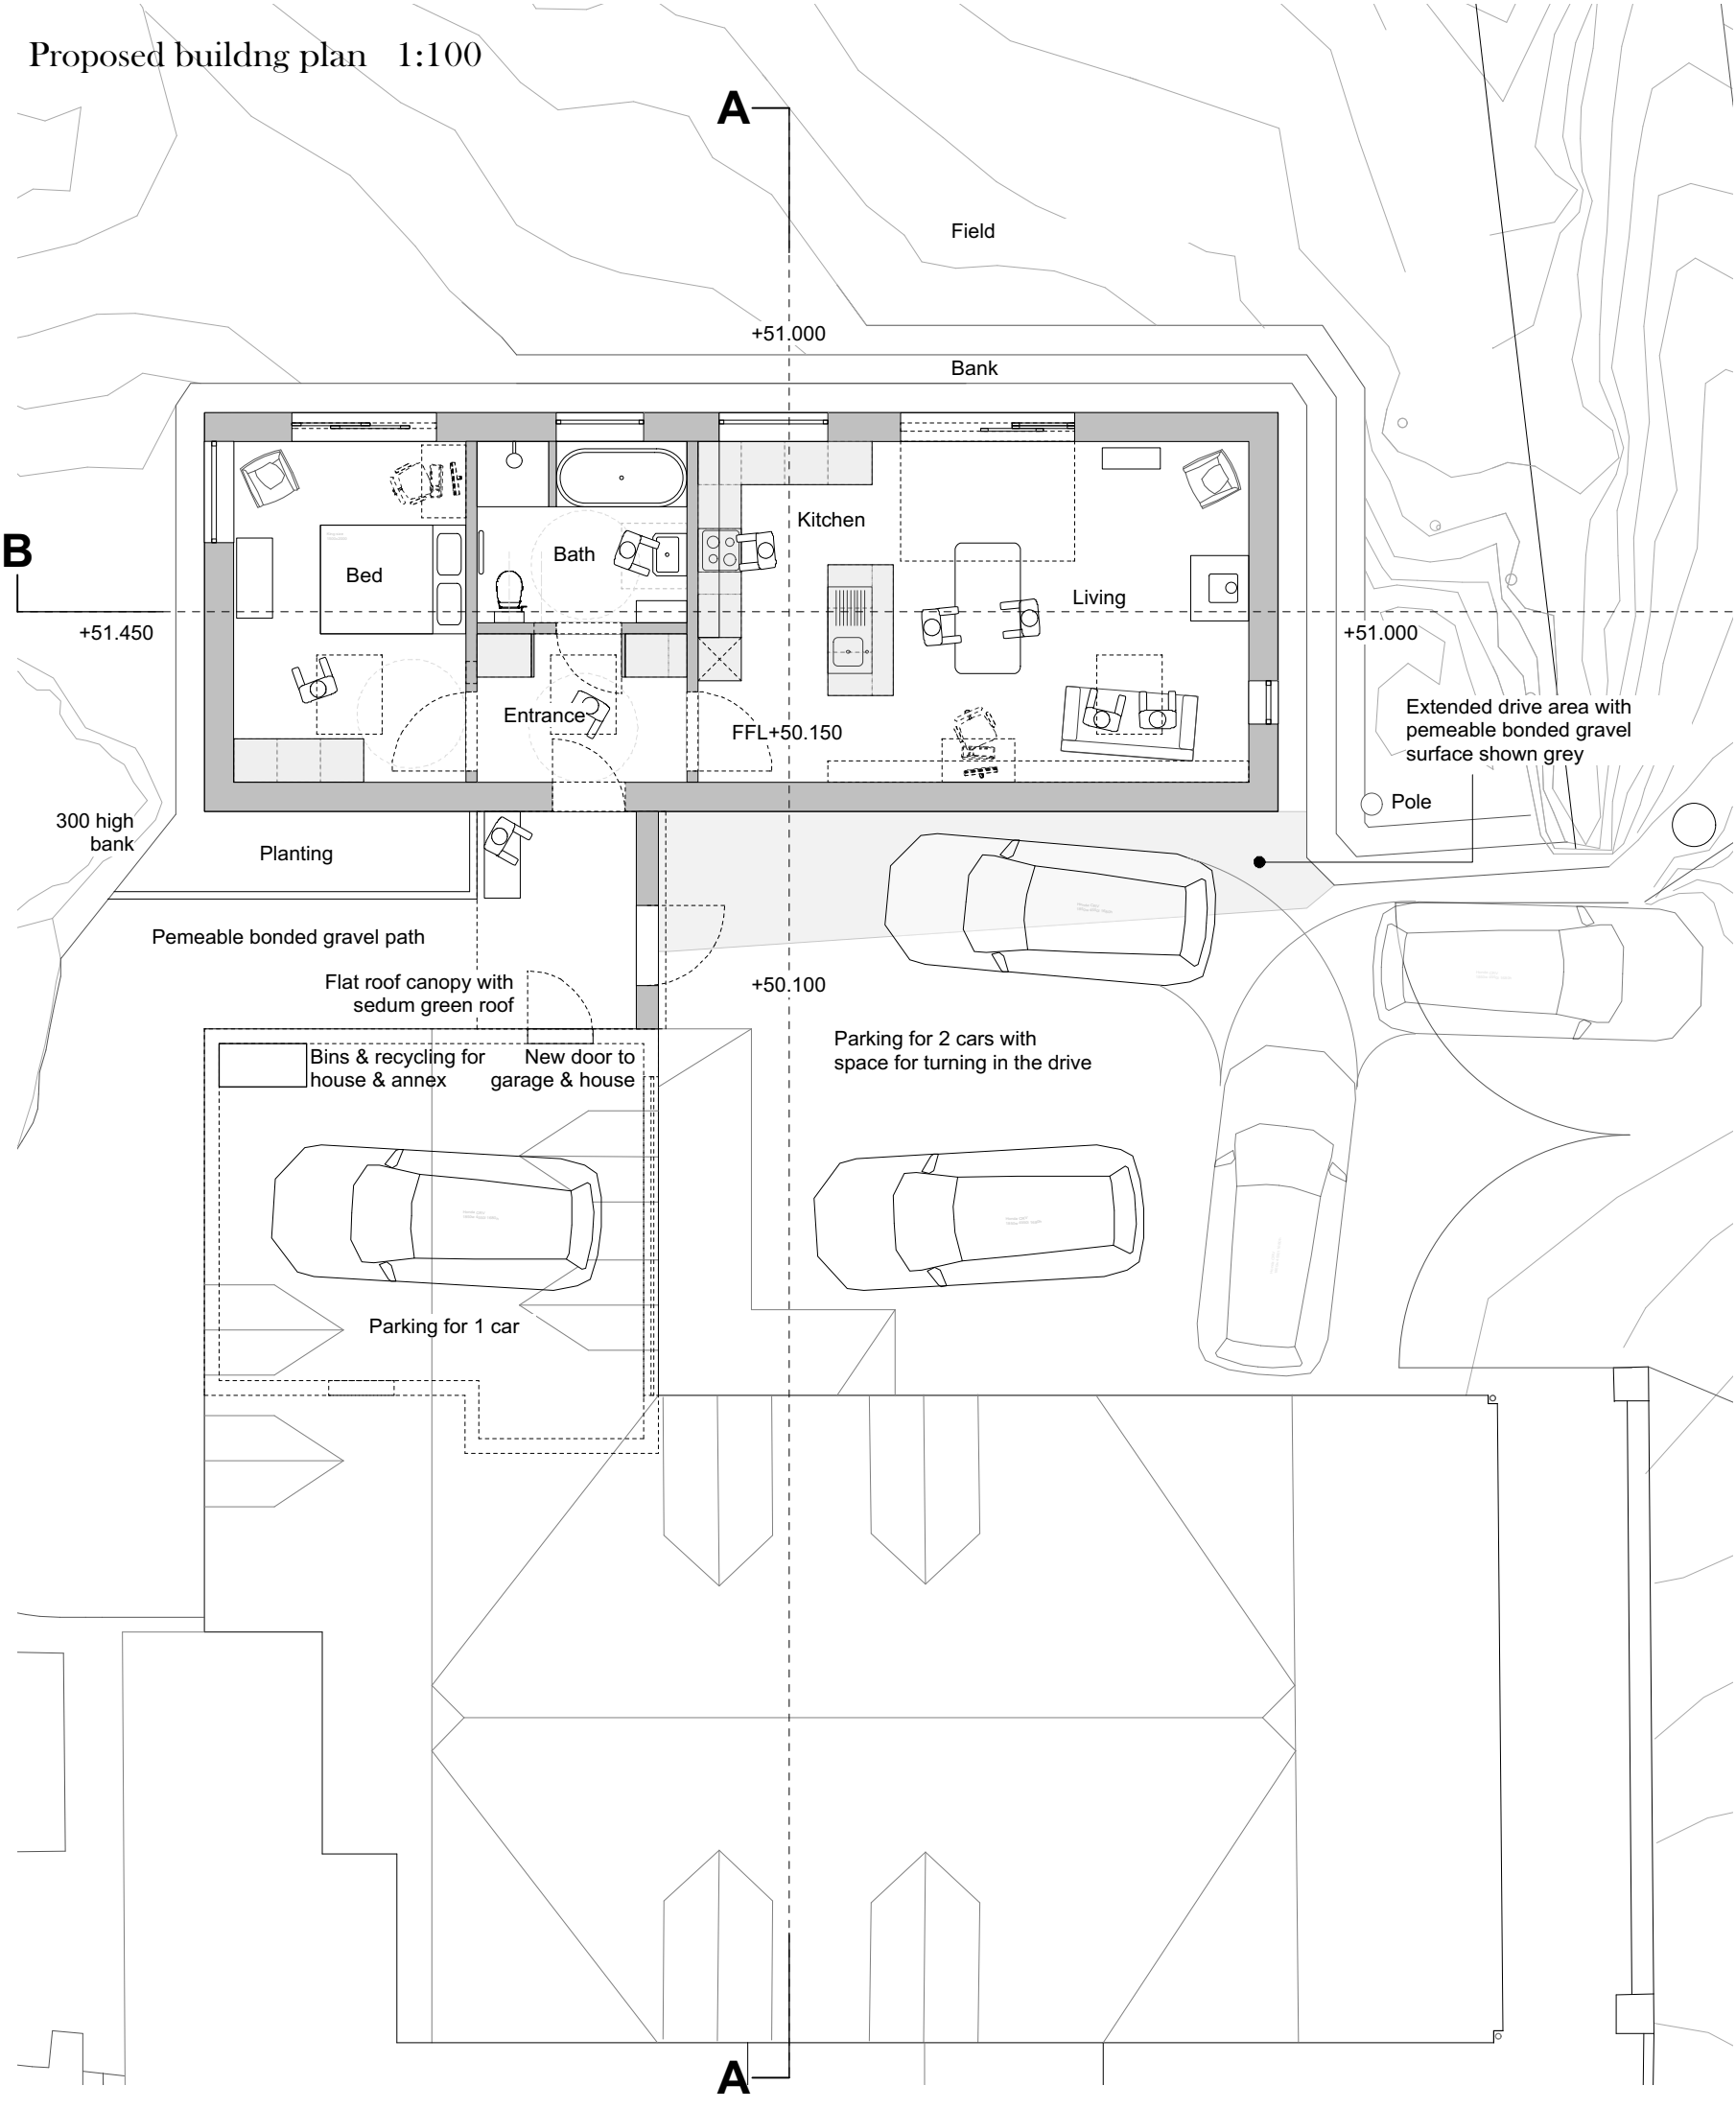

Proposed roof plan 1:100

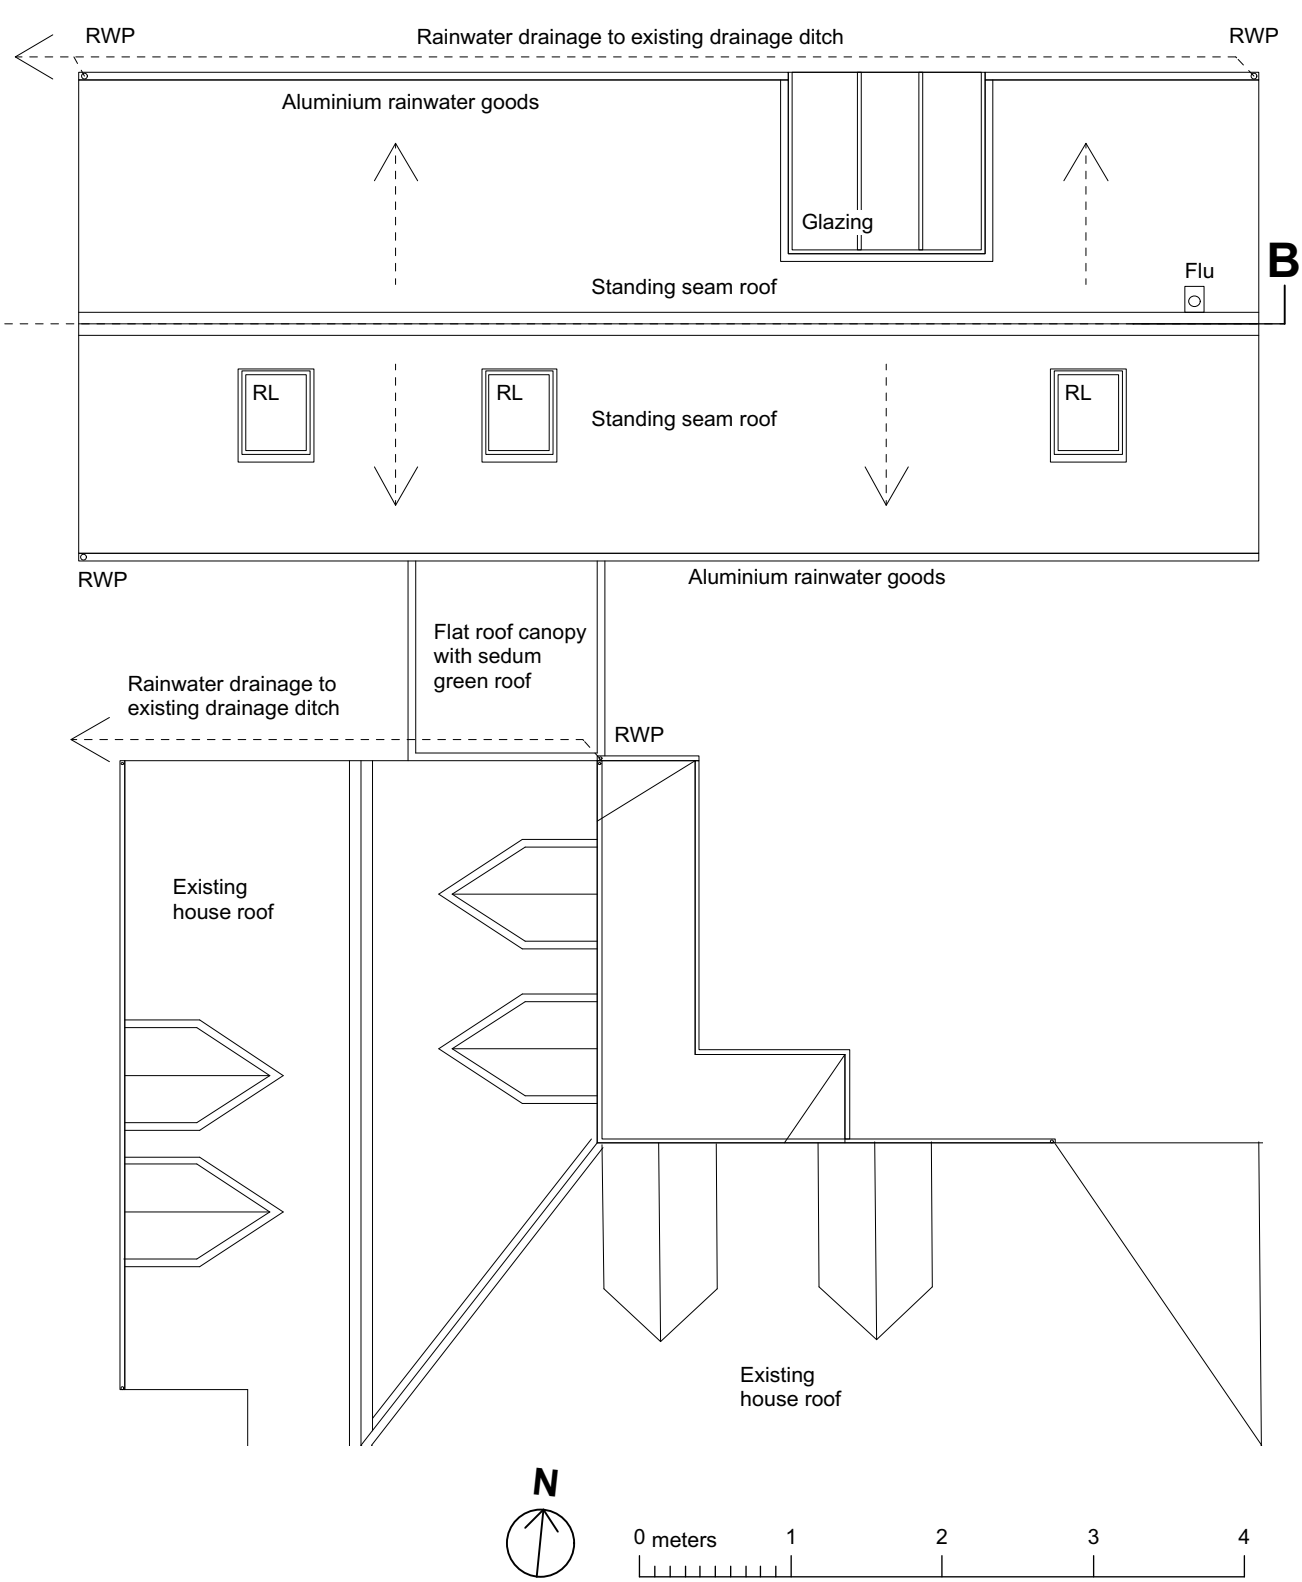



www.blackcatarchitects.co.uk
Andrew Docherty
07976965560

Project	060 Bryn Celyn
Drawing	2101
Title	Proposed Plans
Scale	1:100 @ A3
Rev	F
Date	11.11.24
Status	PLANNING