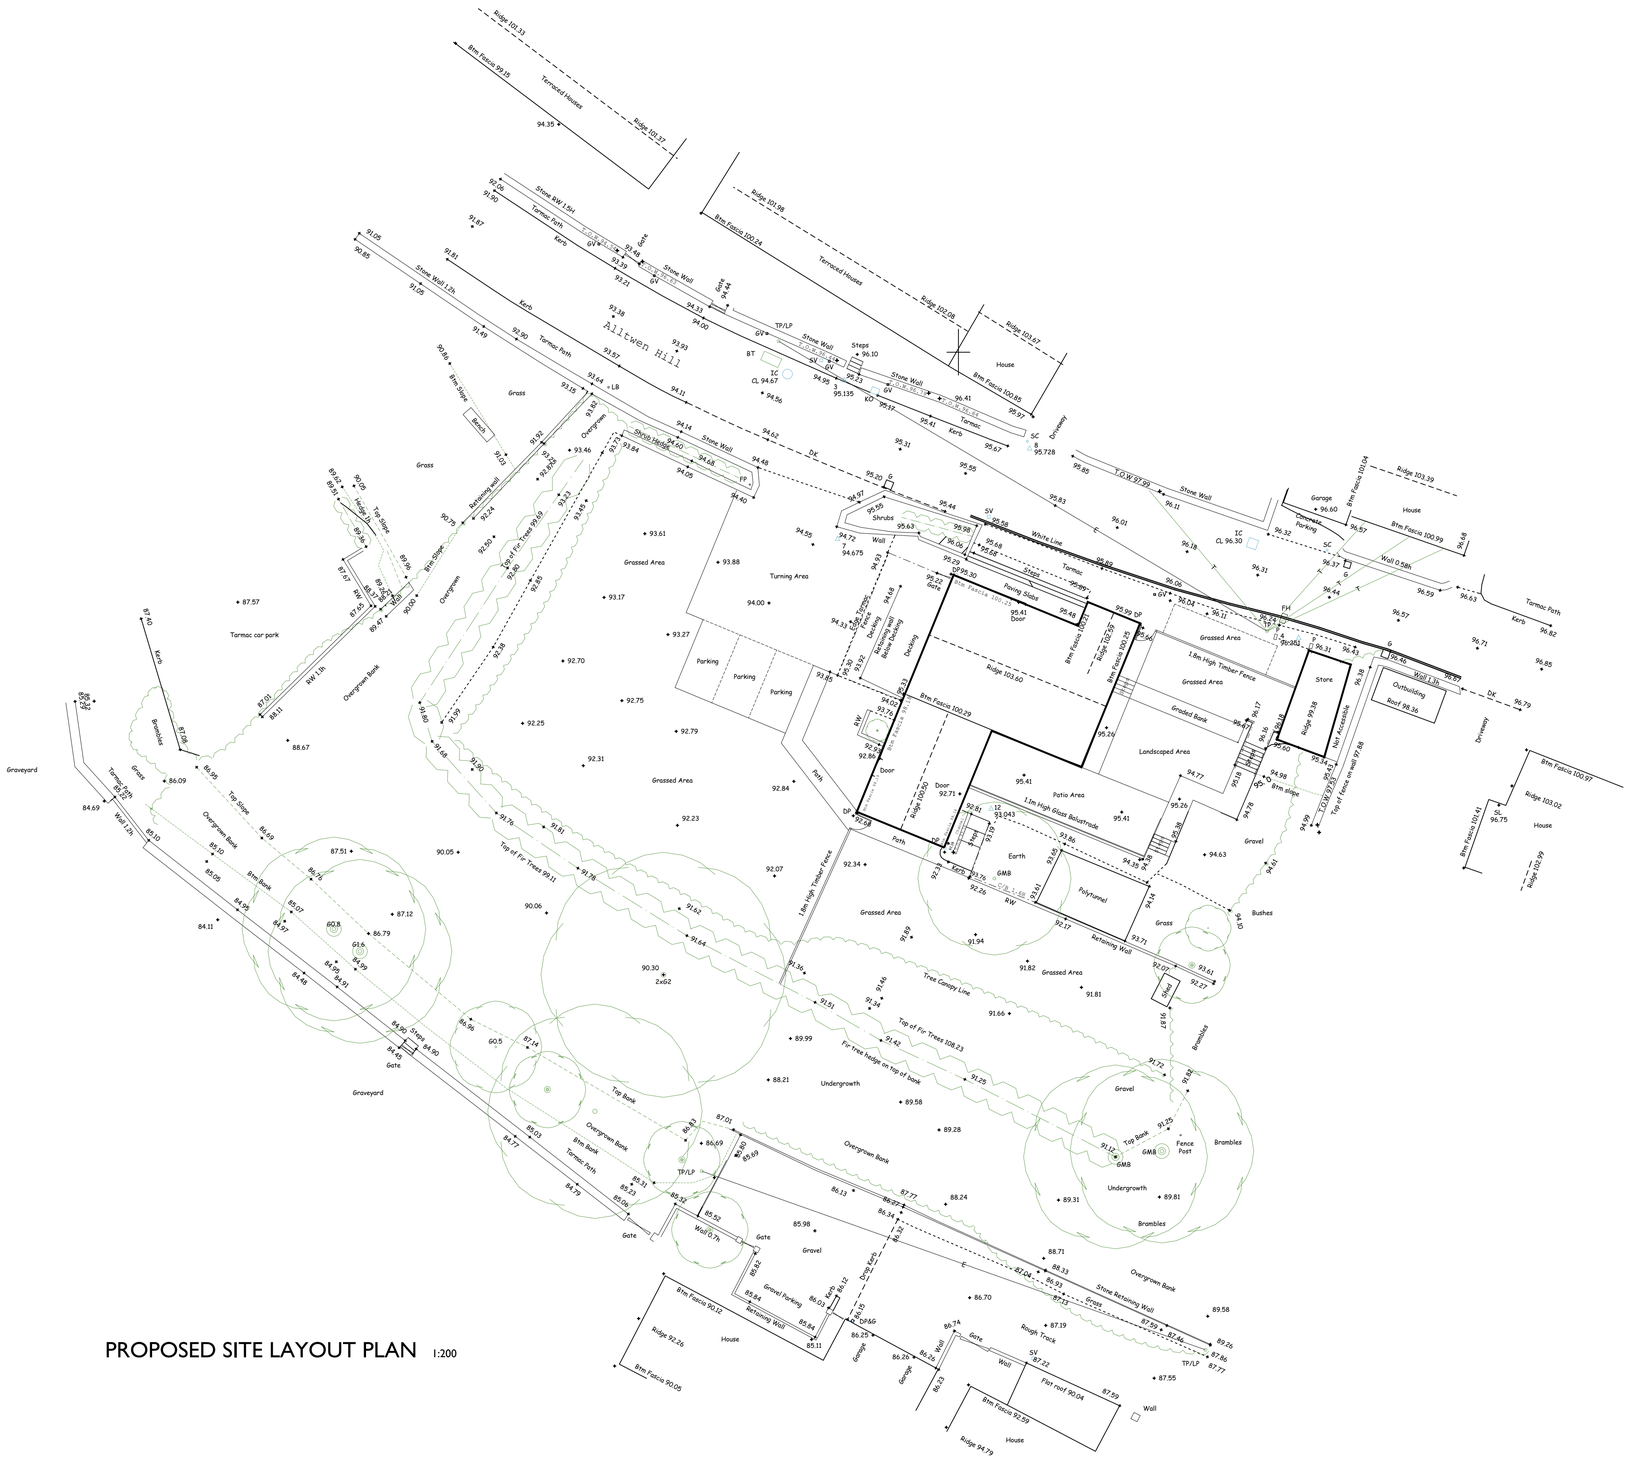


PROPOSED SITE LAYOUT PLAN 1:200

PLANNING ISSUE

project	drawing	date
The Butchers Arms, Alltwen Hill, Alltwen, Pontardawe, Neath. SA8 3BP	PROPOSED SITE LAYOUT PLAN	Nov 2024
client	job / drawing no.	scales
The Butchers Arms (Alltwen) LLP	10.94.106	1:200@A1

ap=ap
AP ARCHITECTURE + PLANNING LTD
46 Heol Tircoed · Penllergaer · Swansea · SA4 9QZ
t 07575 224489
e adrian@ap-ap.co.uk
w www.ap-ap.co.uk

Notes:

Drawing remains the Copyright of AP Architecture & Planning Ltd.
AP Architecture and Planning Ltd cannot guarantee that planning permission will be granted.

Superseded