



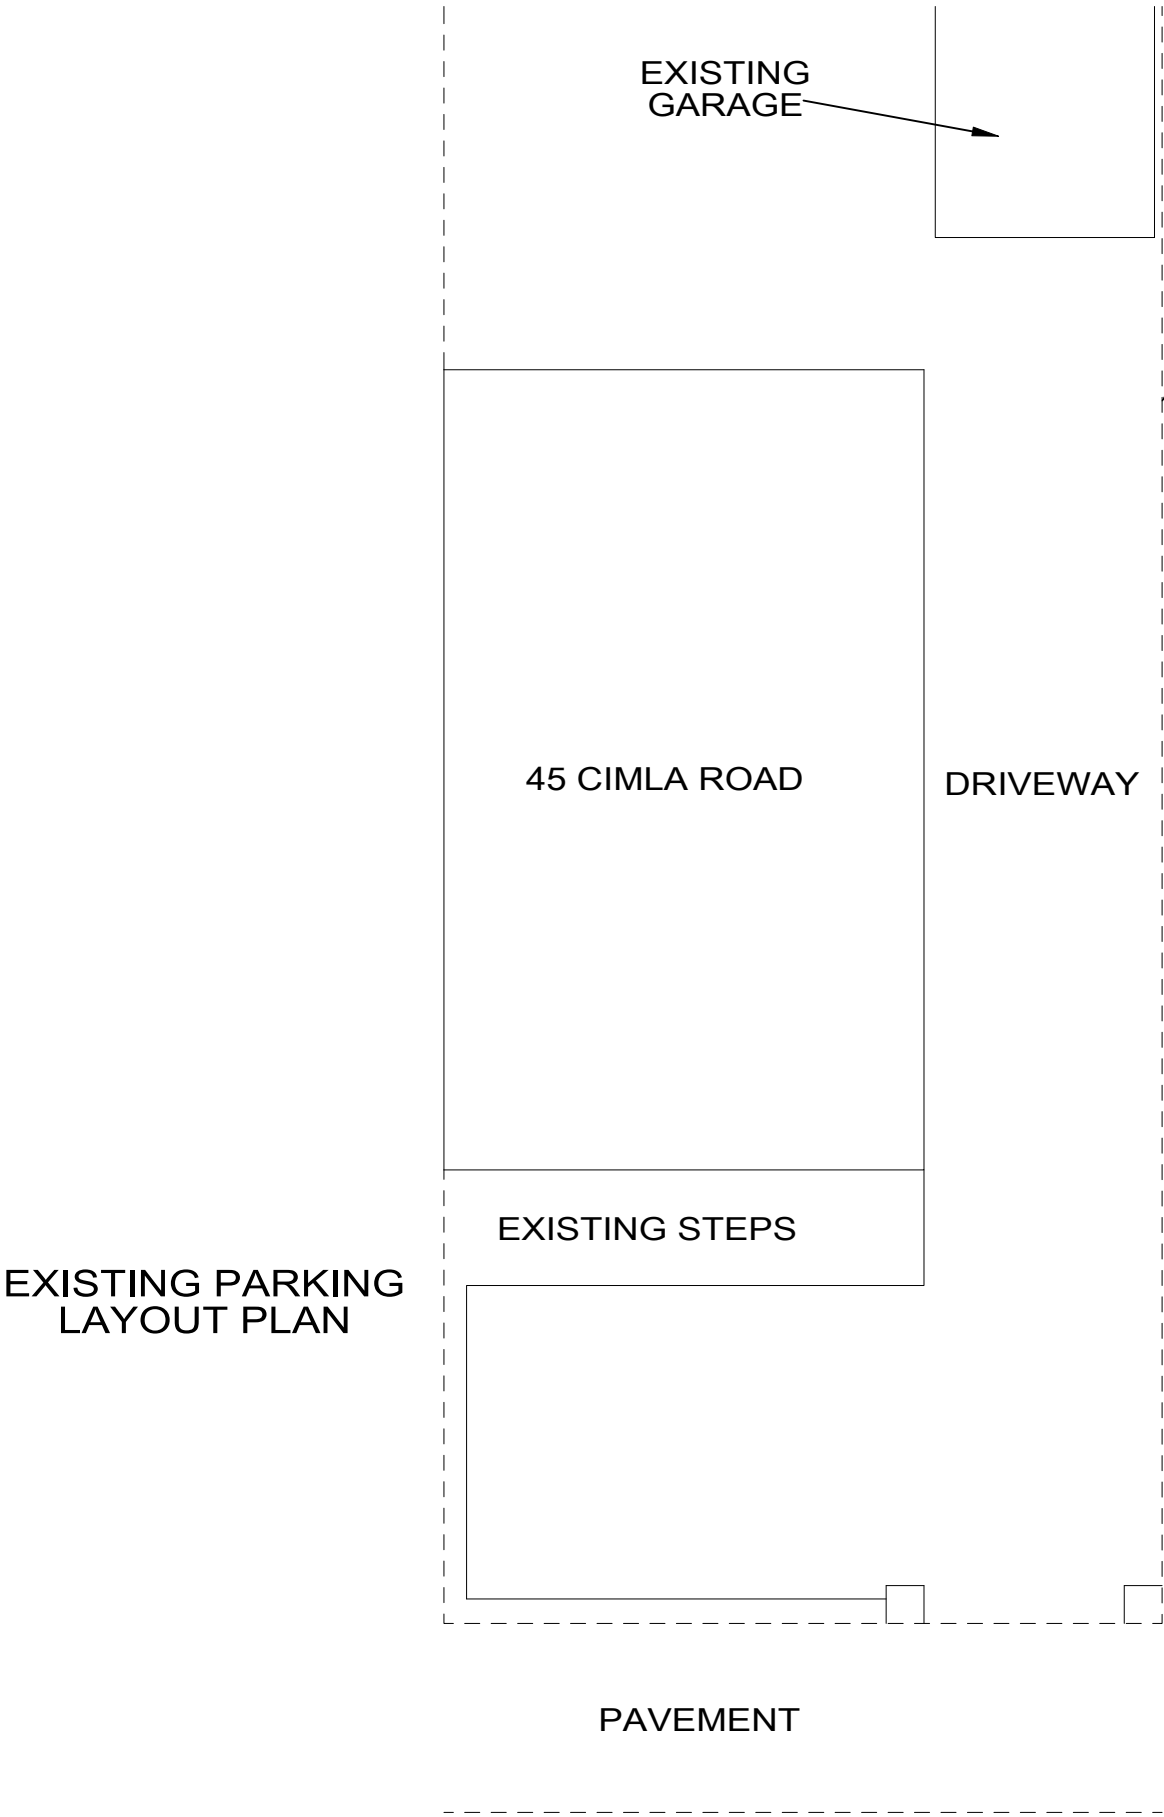

PROPOSED PARKING LAYOUT PLAN

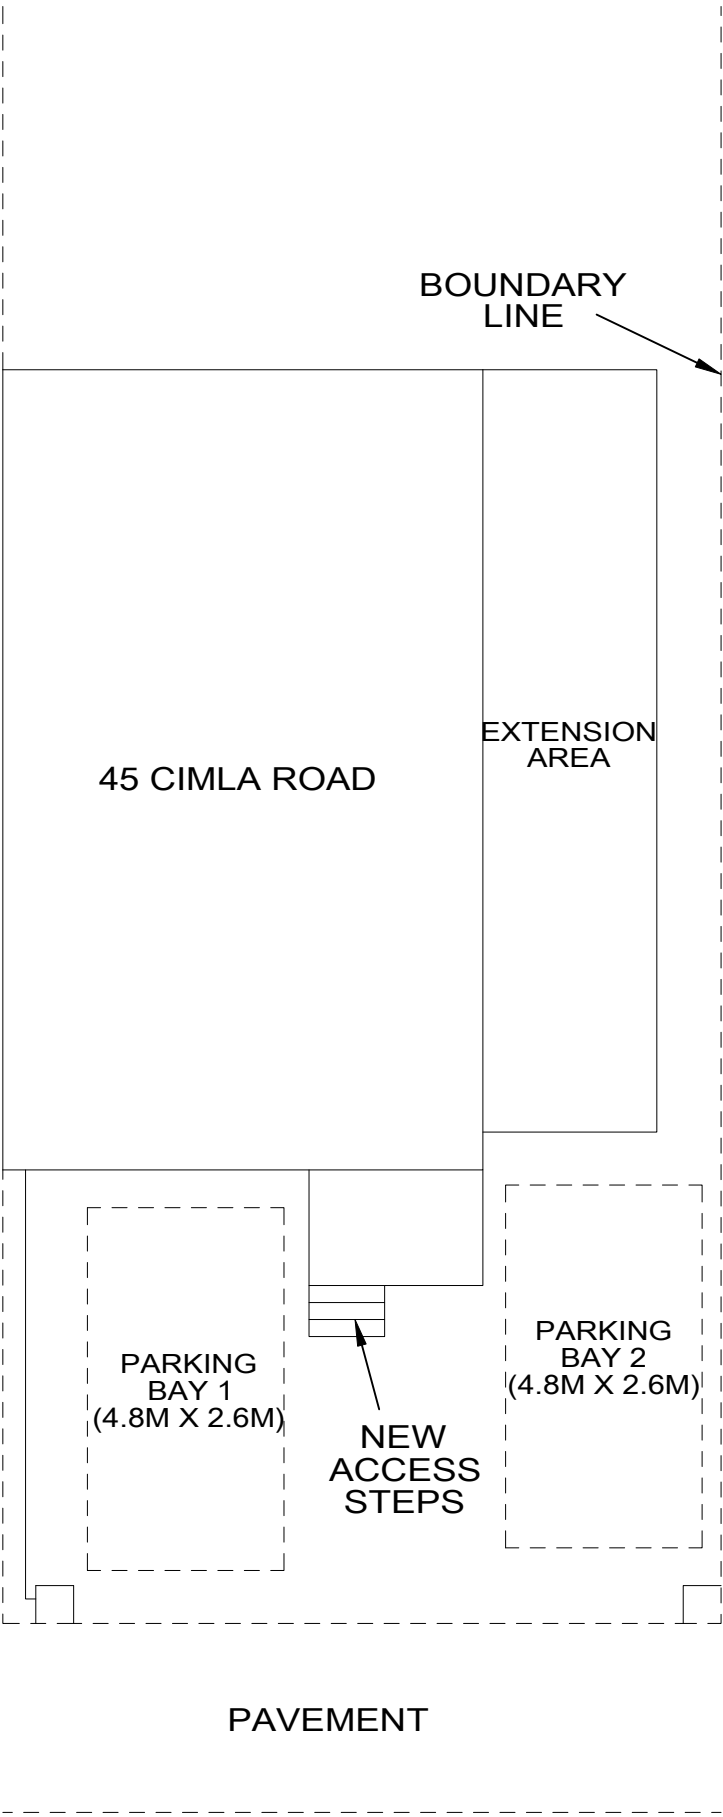

NOTES:
All dimensions must be checked on site and not scaled from this drawing.

@copyright

GWYN EVANS & SON
PLANNING &
BUILDING CONSULTANTS
07977107352
G.EVANSANDSONPBC@GMAIL.COM

Client
MR ELIAG

Job Title
TWO STOREY SIDE &
REAR EXTENSION

Drawing Title
EXISTING & PROPOSED
VEHICULAR PARKING
AREA

Scale
1:100 @A3

Date 11/1/2024	Drawn by JE
-------------------	----------------

Drg No. 45CR - 2024/022 - ELEV03	Rev. A
-------------------------------------	-----------