

darkin
architects

drawing on
experience

www.darkinarchitects.com

CARDIFF 02922 744 005
LLANELLI 01554 778 730
NEATH 01639 505 566

info@darkinarchitects.com

RIBA



Chartered Practice

THIS DRAWING IS THE COPYRIGHT OF DARKIN ARCHITECTS AND MAY NOT BE COPIED, ALTERED OR REPRODUCED IN ANY FORM OR PASSED TO A THIRD PARTY WITHOUT THEIR CONSENT. DIMENSIONS MUST BE CHECKED AND VERIFIED ON SITE AND ANY DISCREPANCIES SHOULD BE REPORTED TO THE ARCHITECT. THIS DRAWING MUST NOT BE SCALED AND SHOULD BE READ IN CONJUNCTION WITH ALL OTHER CONSULTANT'S DRAWINGS. IF IN DOUBT ASK FOR CONFIRMATION.

No.	Description	By	Date
A	Revised layout	AV	03.02.2023
B	Design Amended	DKC	23.10.2024
C	Roof Hipped	DKC	12.11.2024

CLIENT

Nexus Home Improvements Ltd

PROJECT

New House


PROJECT ADDRESS

Land adjacent 11 Wellfield Rd,
Baglan, Port Talbot,
SA12 8AB


DRAWING TITLE

Existing and Proposed Site Cross Section AA

DRAWN BY		CHECKED BY	© Copyright Darkin Architects 2023
AV		TOM	
PROJECT REF	SCALE		PAPER SIZE
NH372	1 : 100		A3
DRAWING	REVISION	DATE	
401	C	21.11.2022	

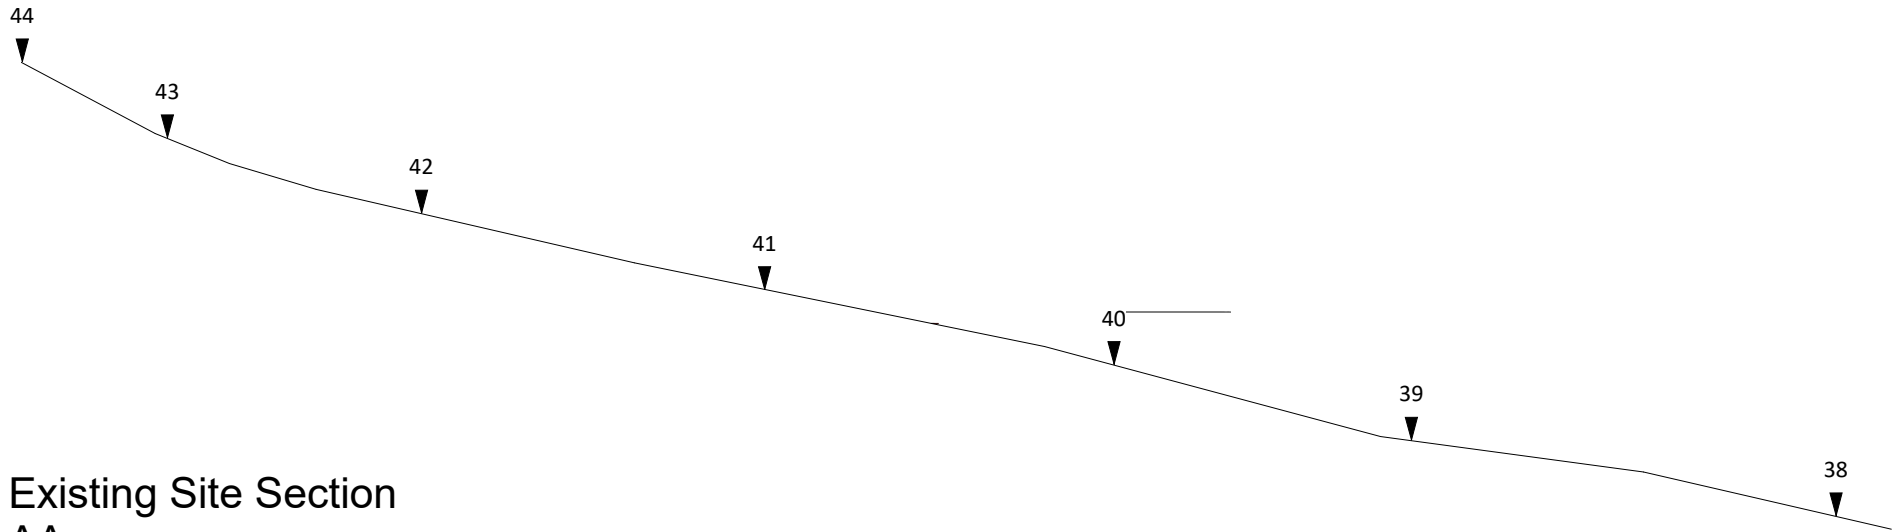

Existing Site Section
AA

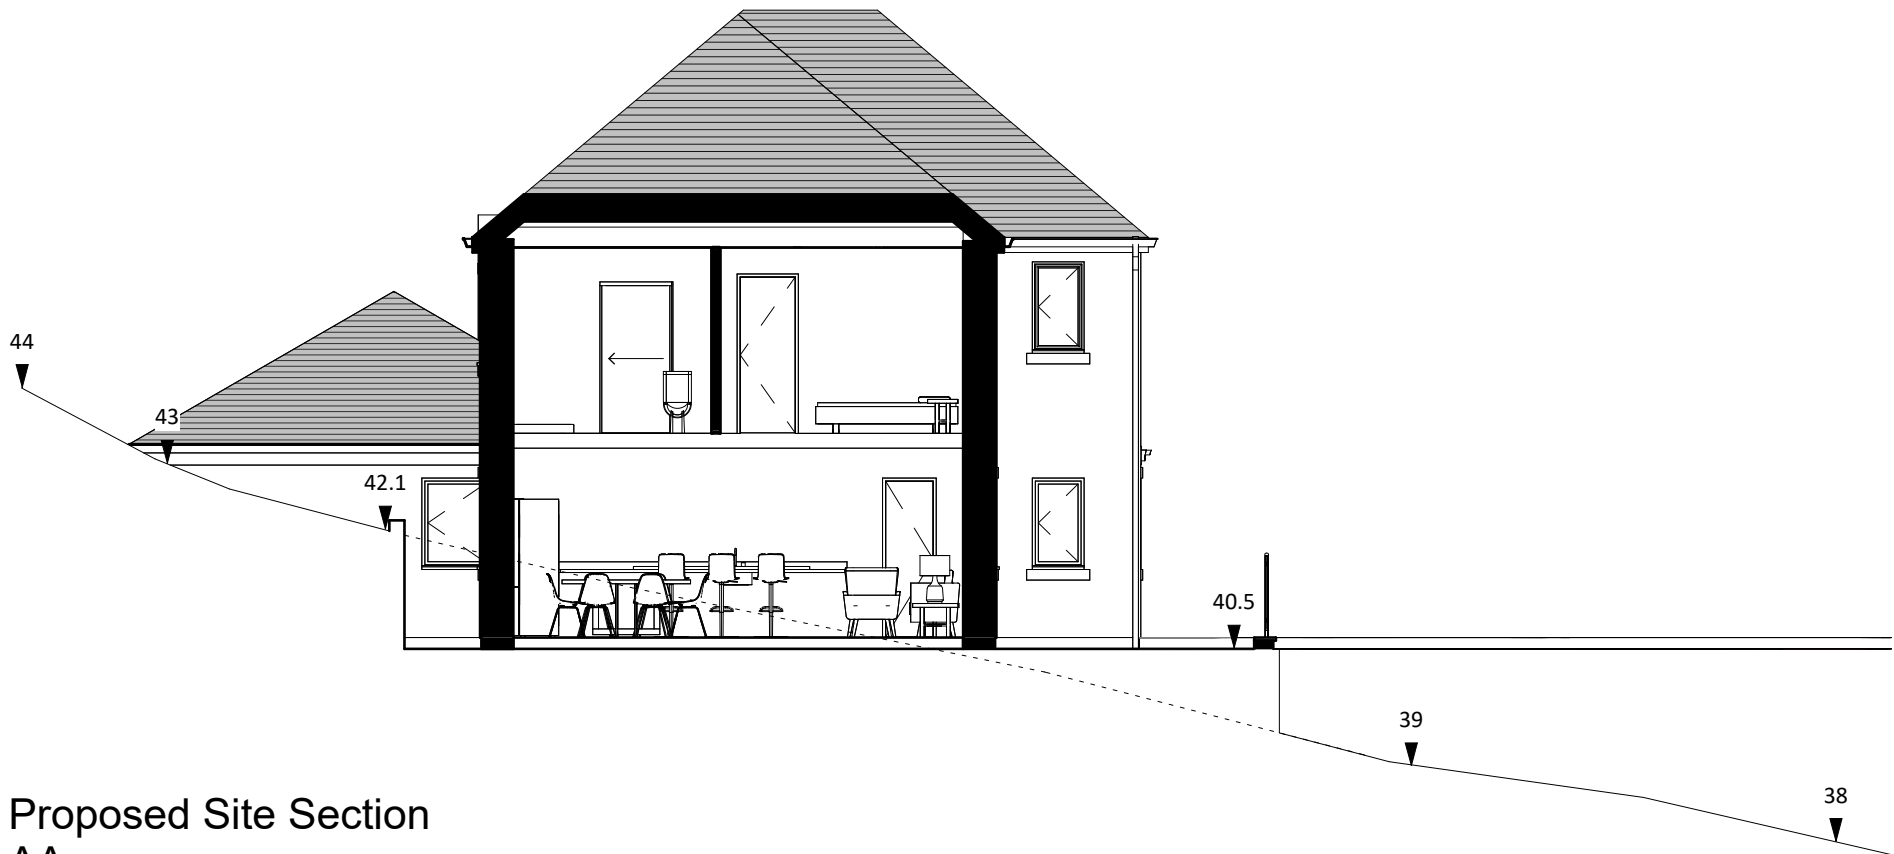

Proposed Site Section
AA