



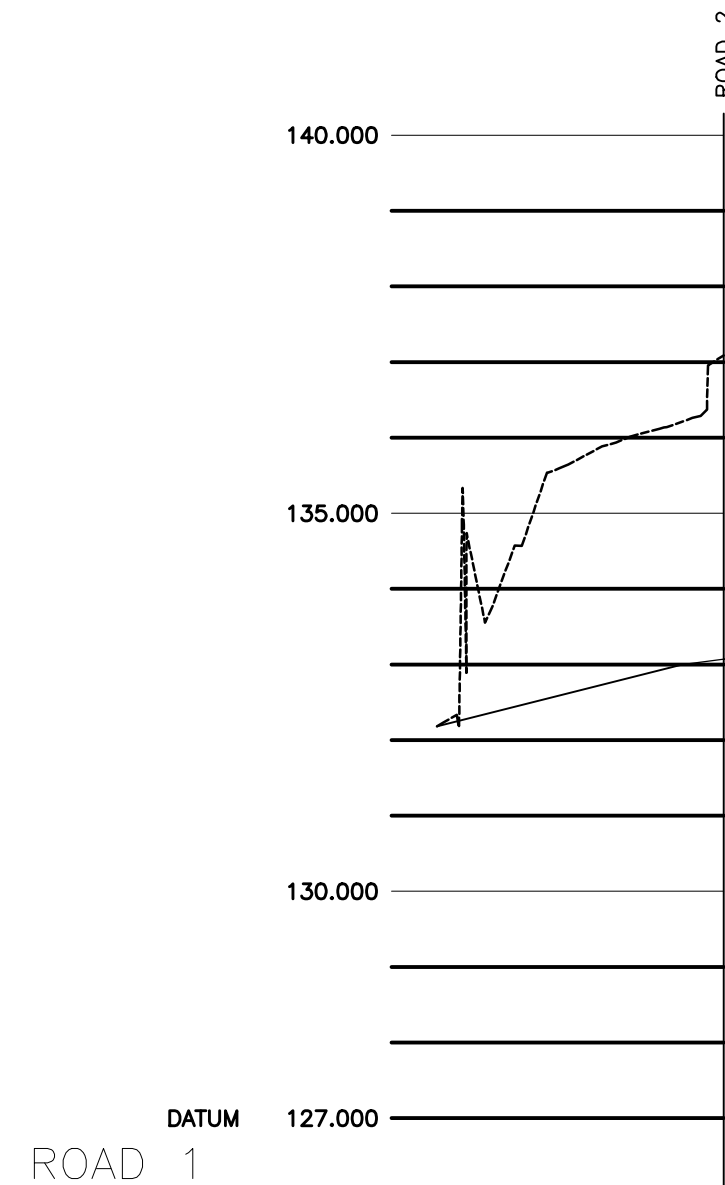

CHAINAGE	0.000		10.000		18.989
EXISTING GROUND LEVEL	132.184		135.786		137.088
ALIGNMENT LEVEL	132.184		132.687	133.000	
VERTICAL ALIGNMENT		G= 5.034% 1: 19.3			
HORIZONTAL ALIGNMENT					

ROAD No. 1 LONGITUDINAL SECTION
SCALE 1:500 HORIZONTAL & 1:100 VERTICAL

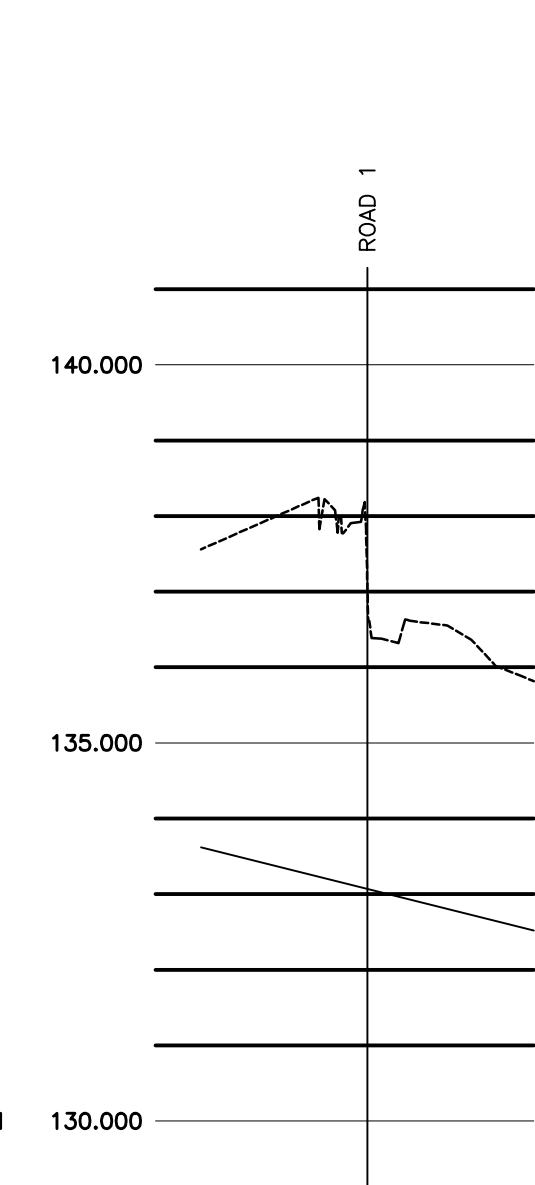

CHAINAGE	0.000		10.000	20.000
			11.000	22.000
EXISTING GROUND LEVEL	137.560	137.911		135.977
				135.815
ALIGNMENT LEVEL	133.619	133.119		132.619
				132.519
VERTICAL ALIGNMENT		G = -5.000%		
		1: -20.0		
HORIZONTAL ALIGNMENT				

ROAD No. 2 LONGITUDINAL SECTION

DRAWN BY: BWE	DESIGN BY: BWE	CHECKED BY: PWJL	DATE: 14/11/2024
SCALES: 1:250	DRAWING No.: 20775/P1		REVISION: P08

ORIGINAL DRAWING A1
© Roger Casey Associates Limited 2000