
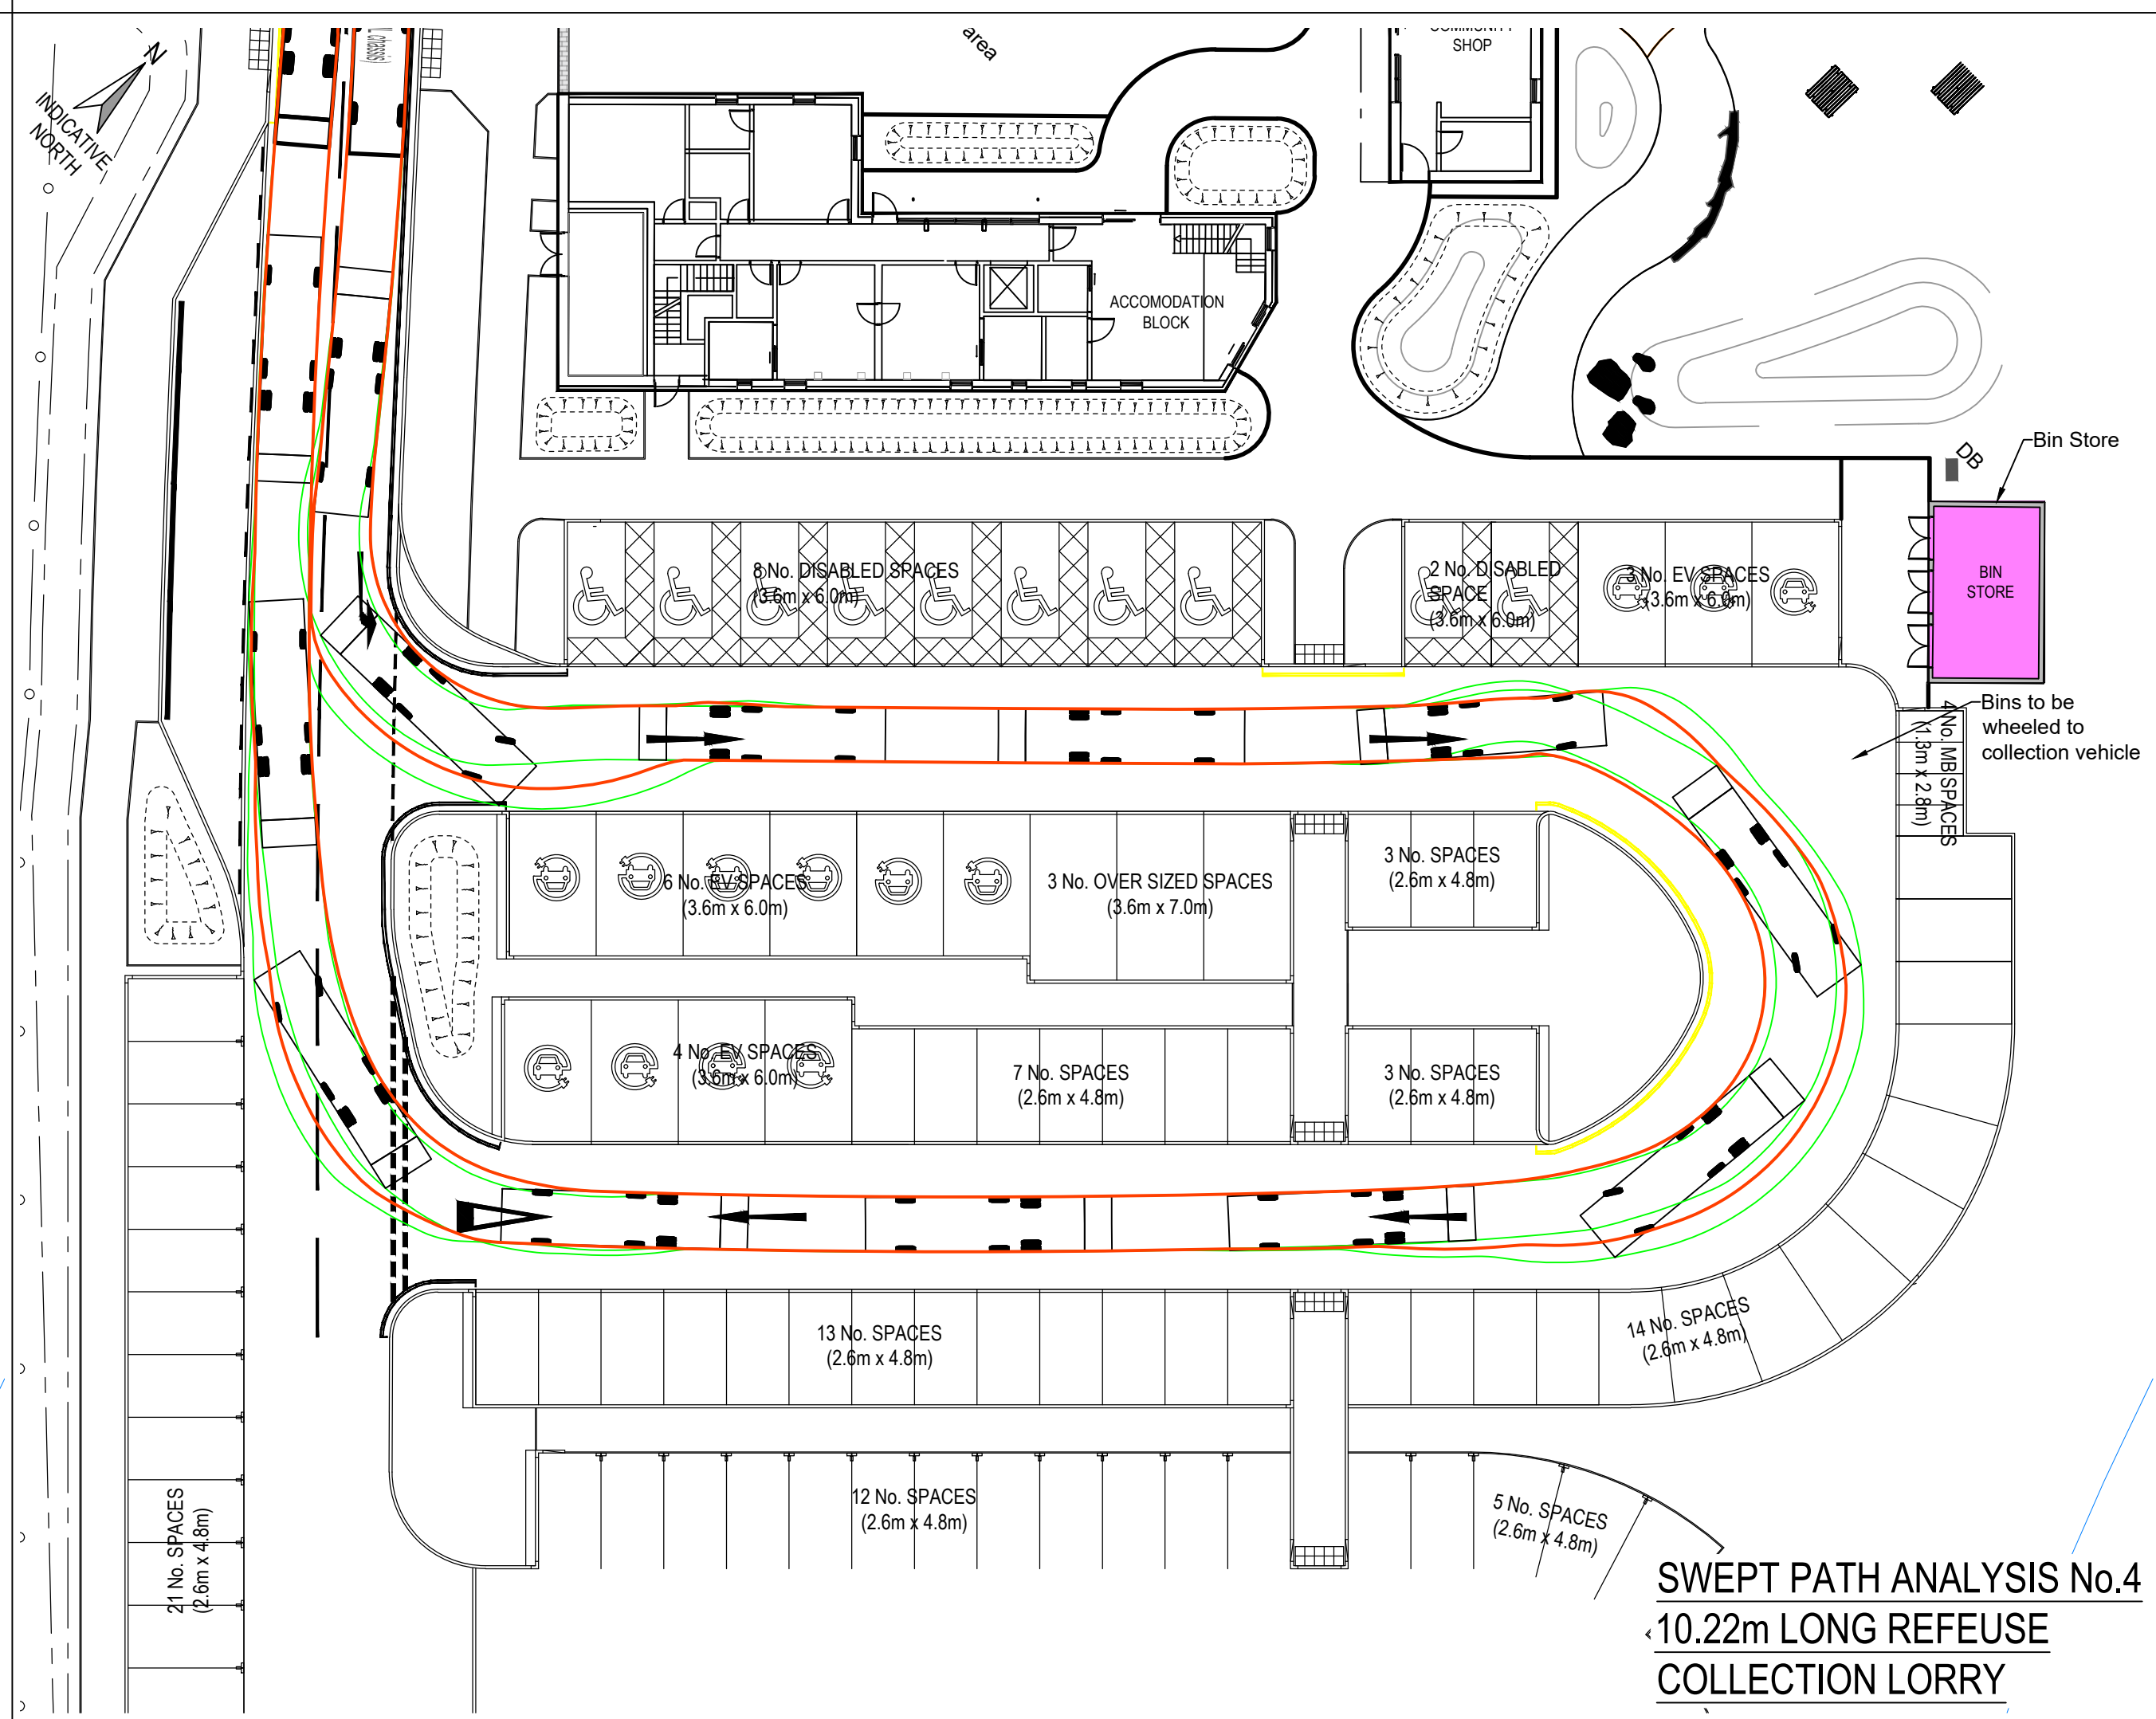
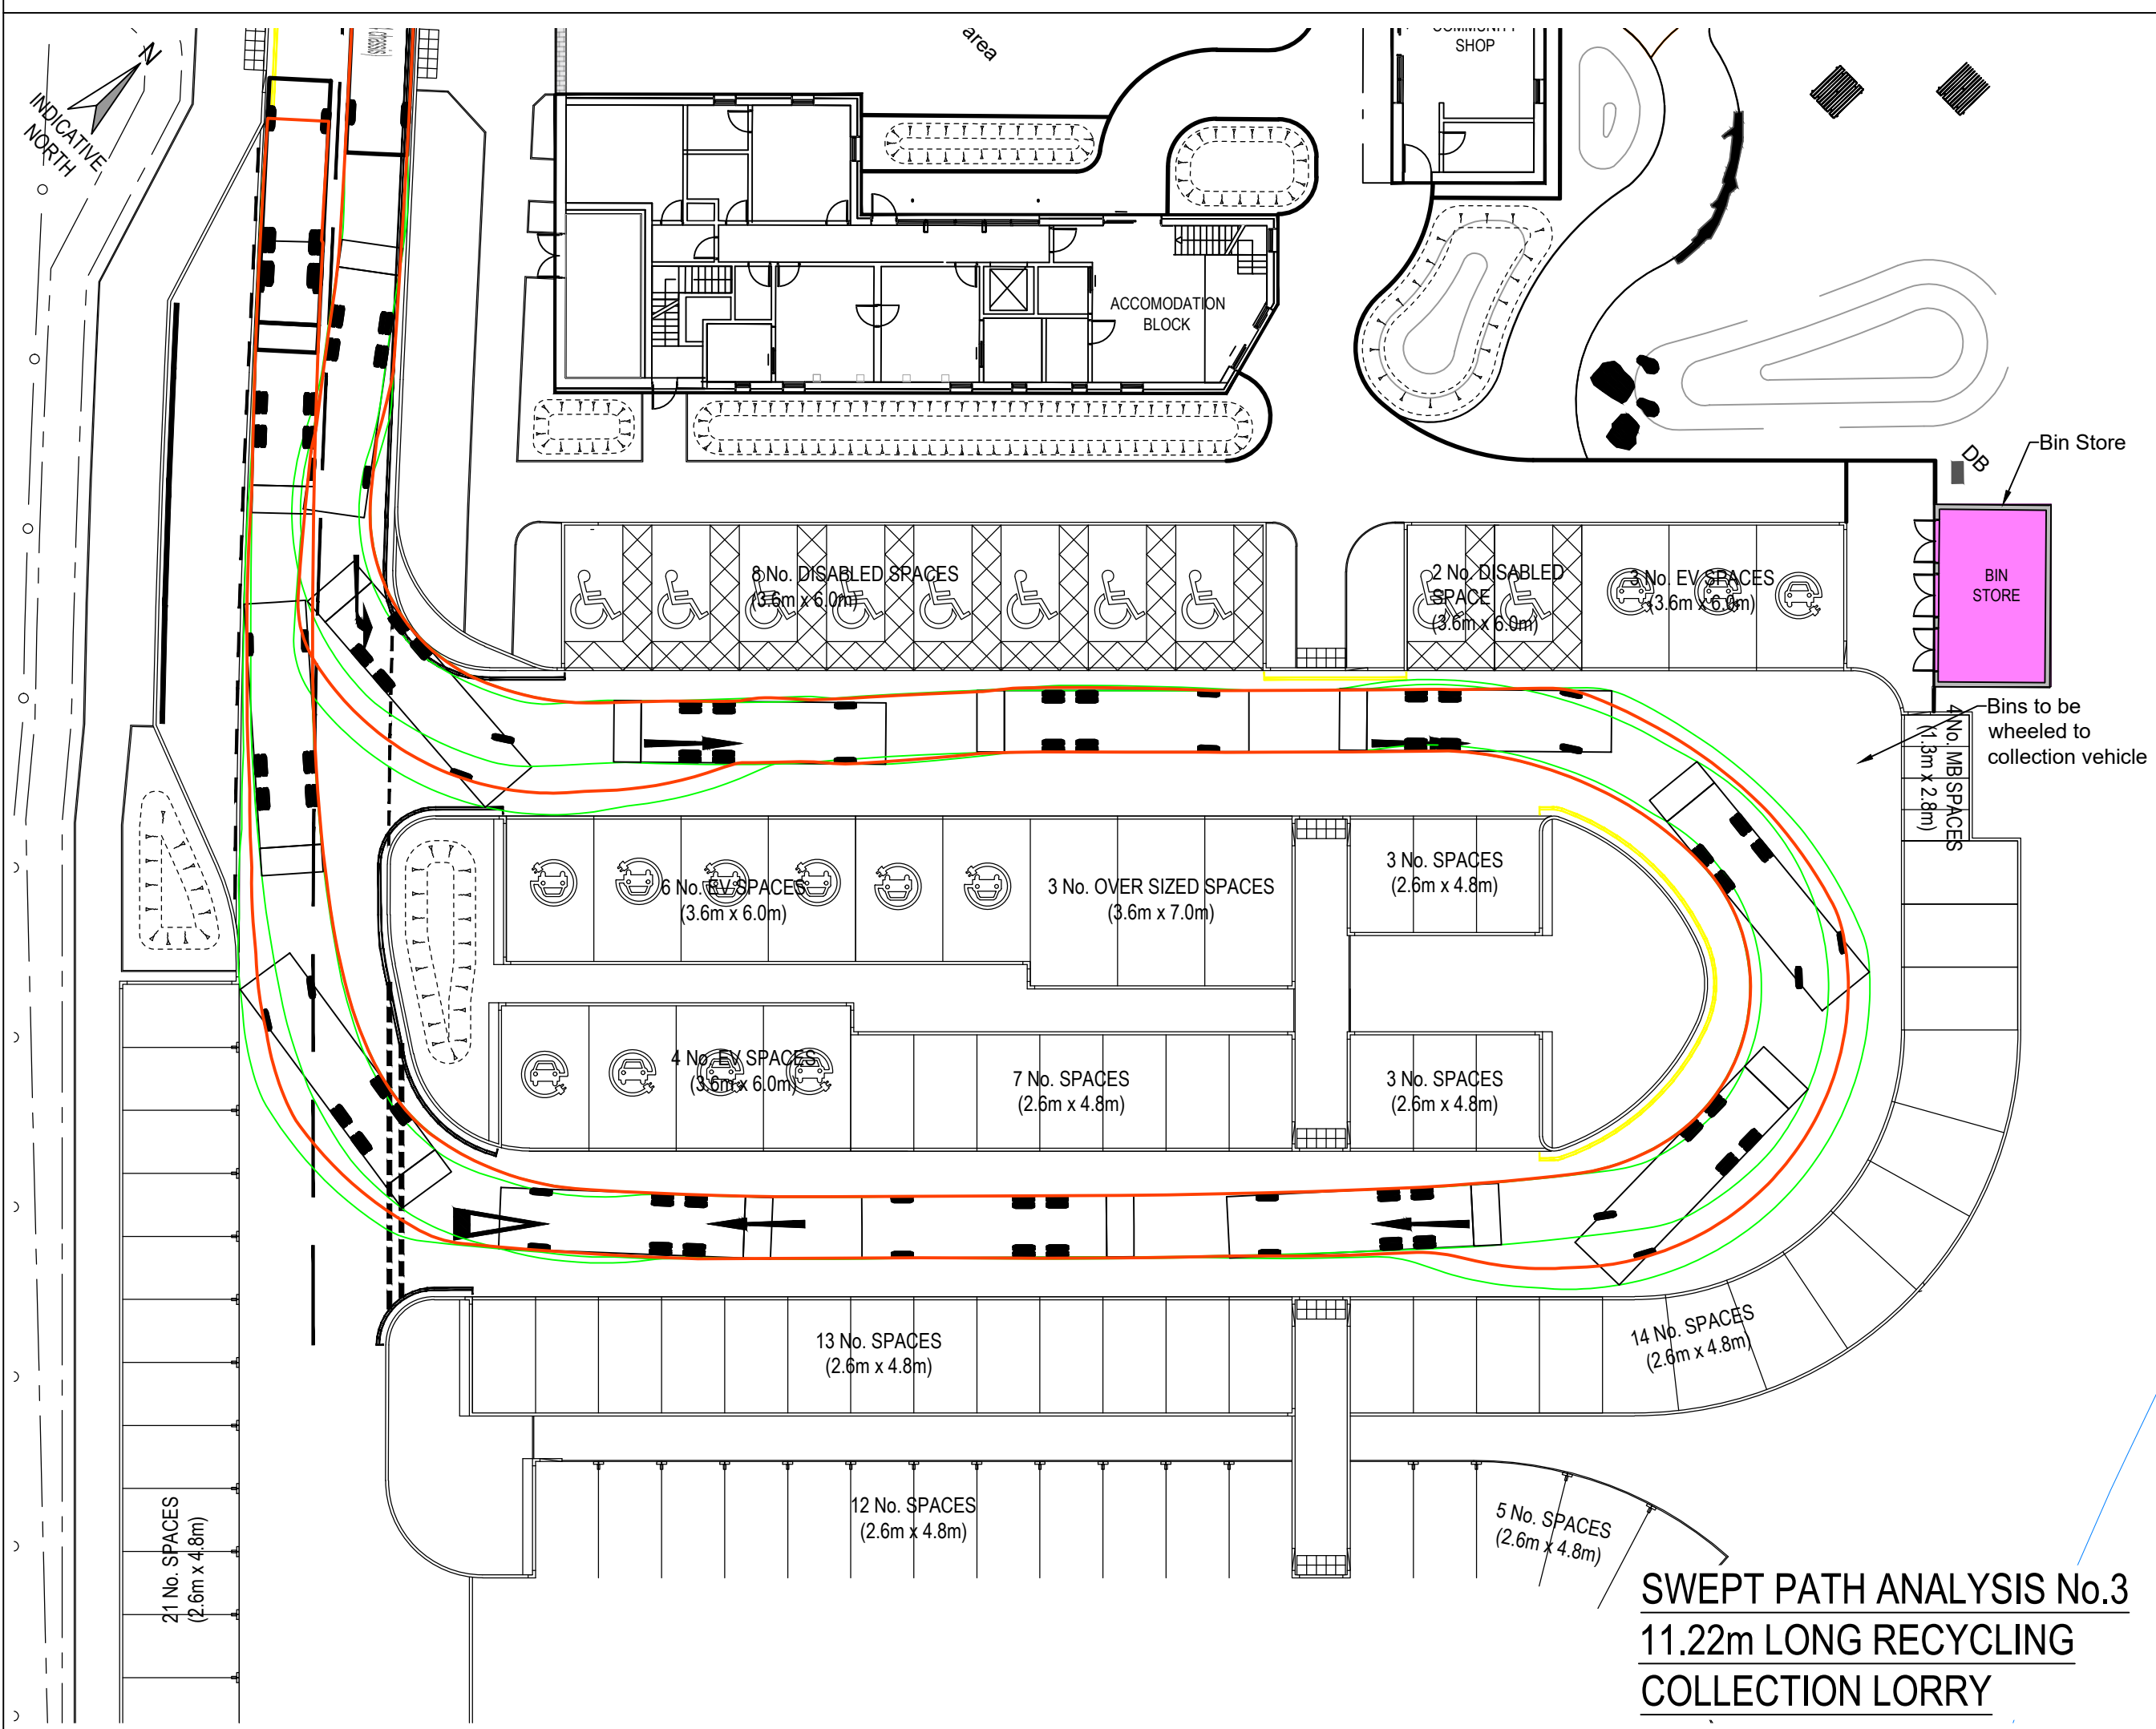
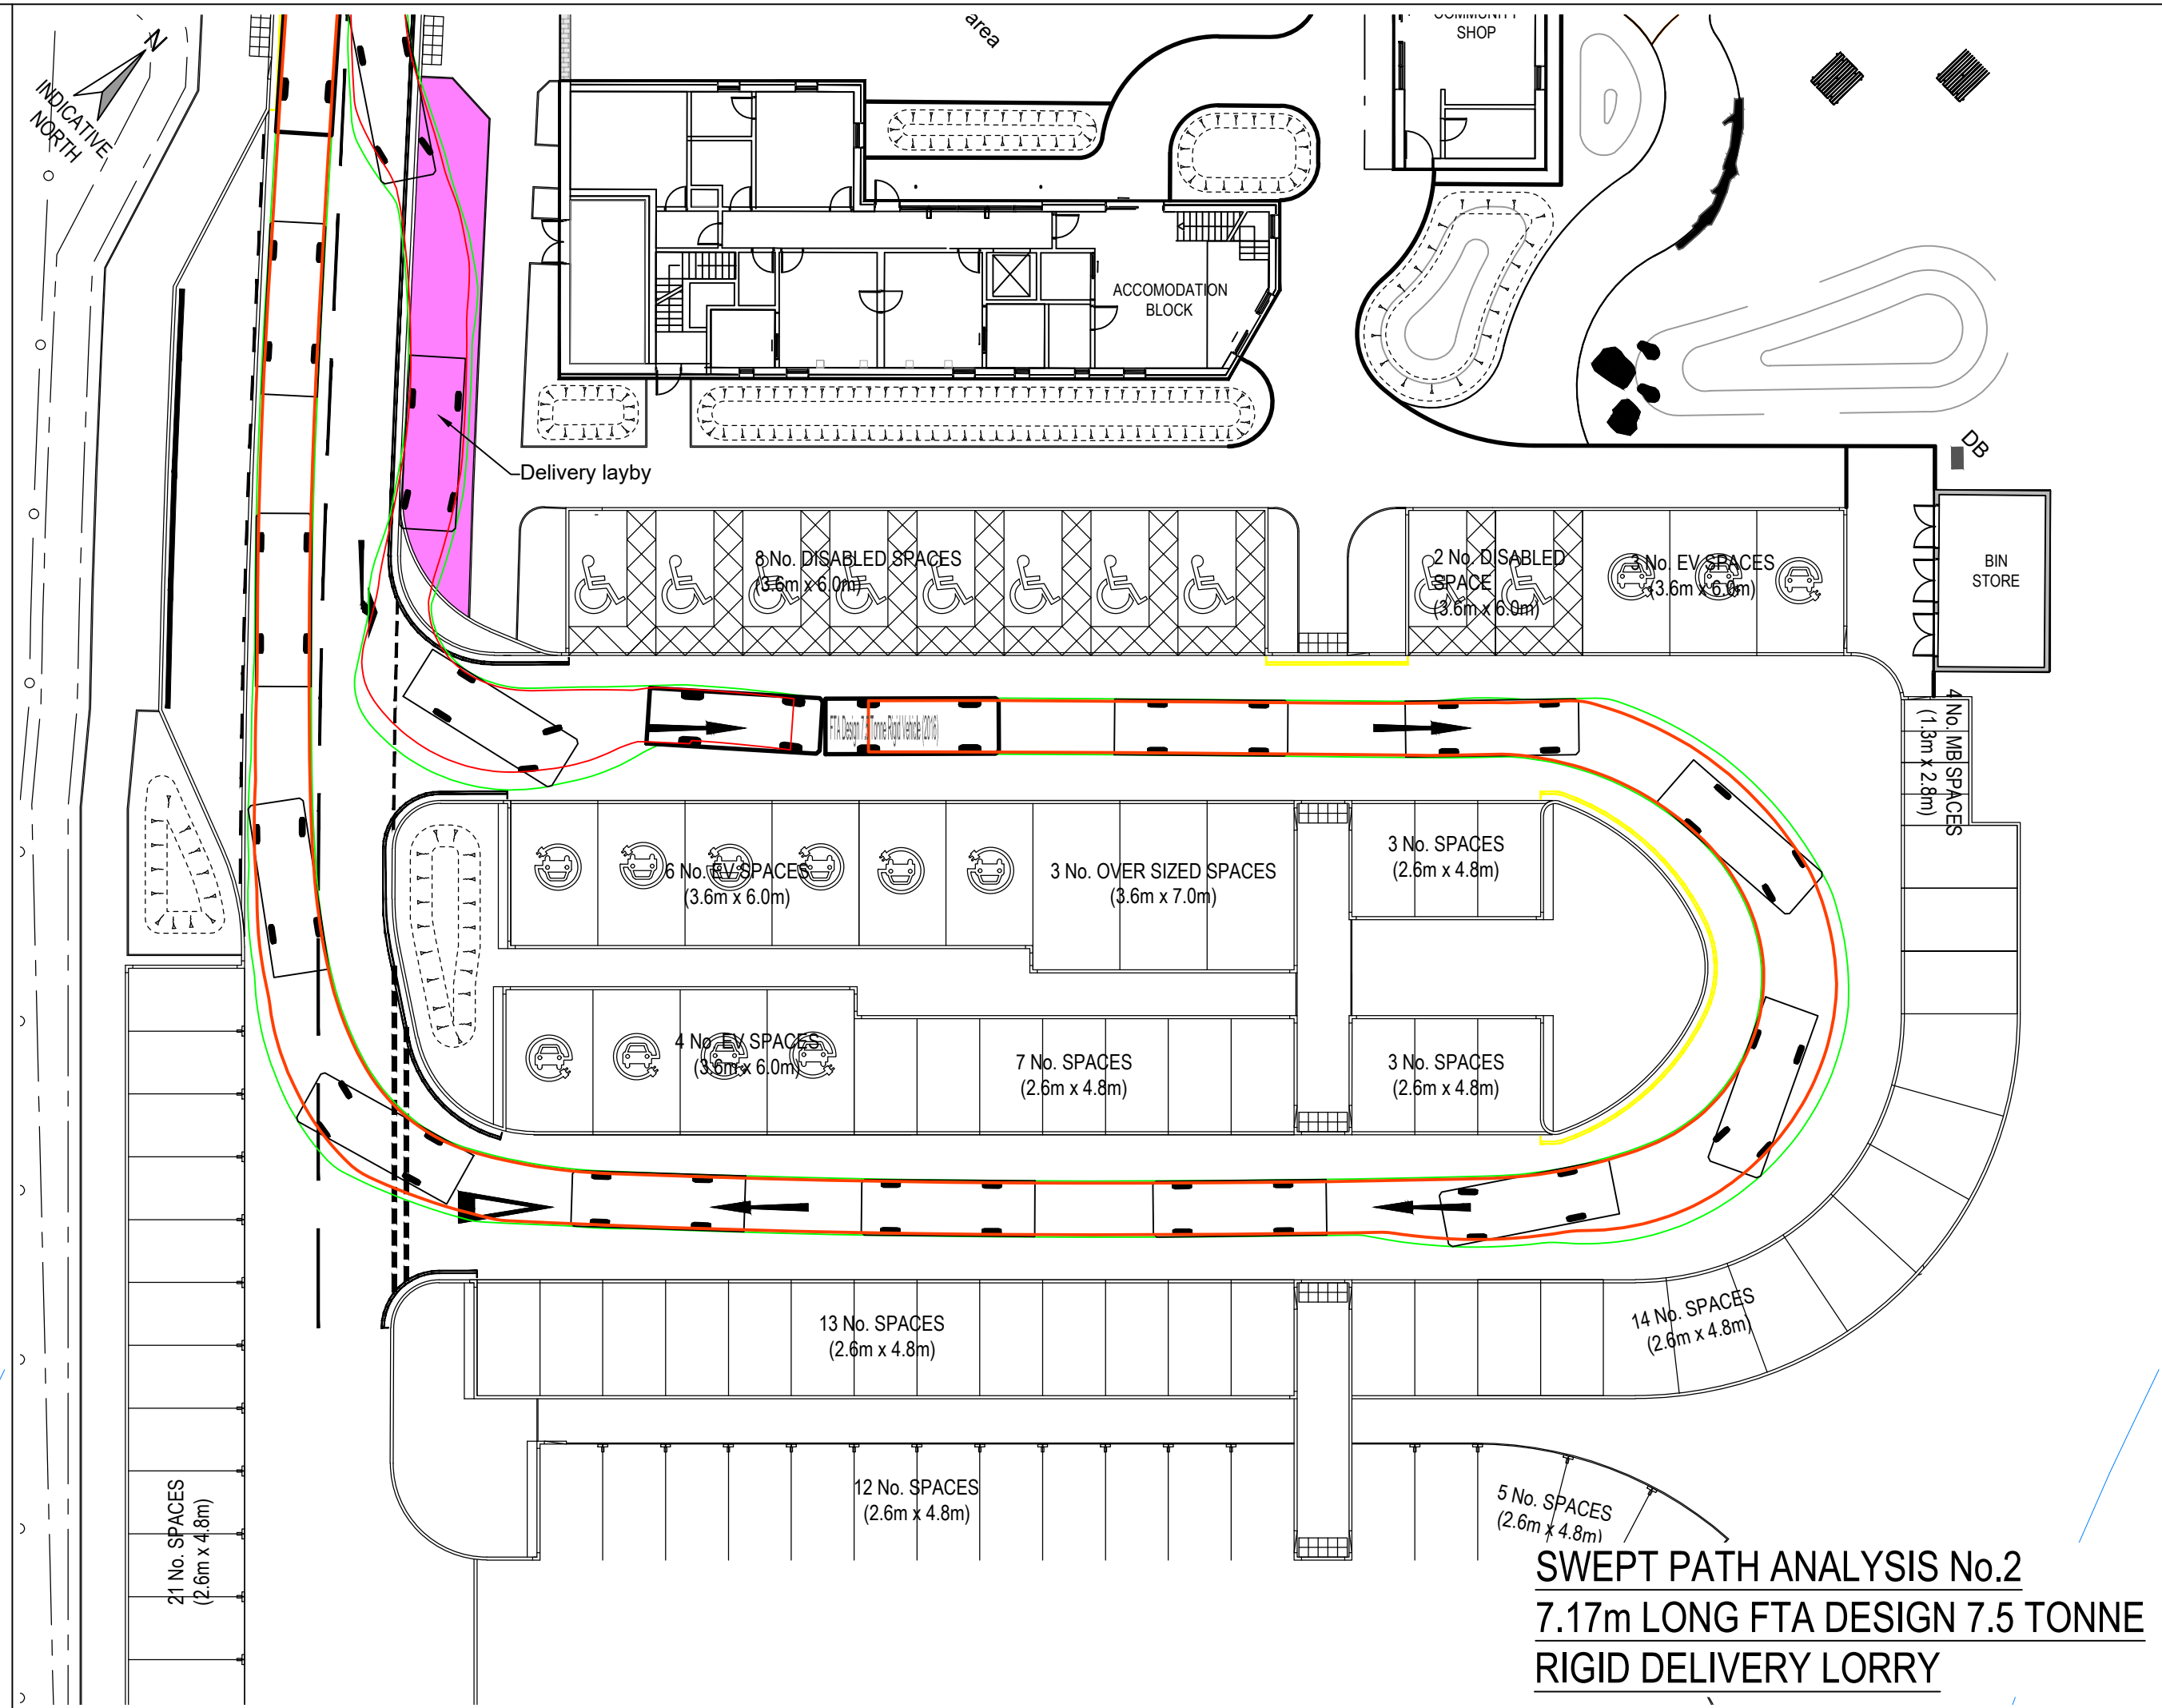


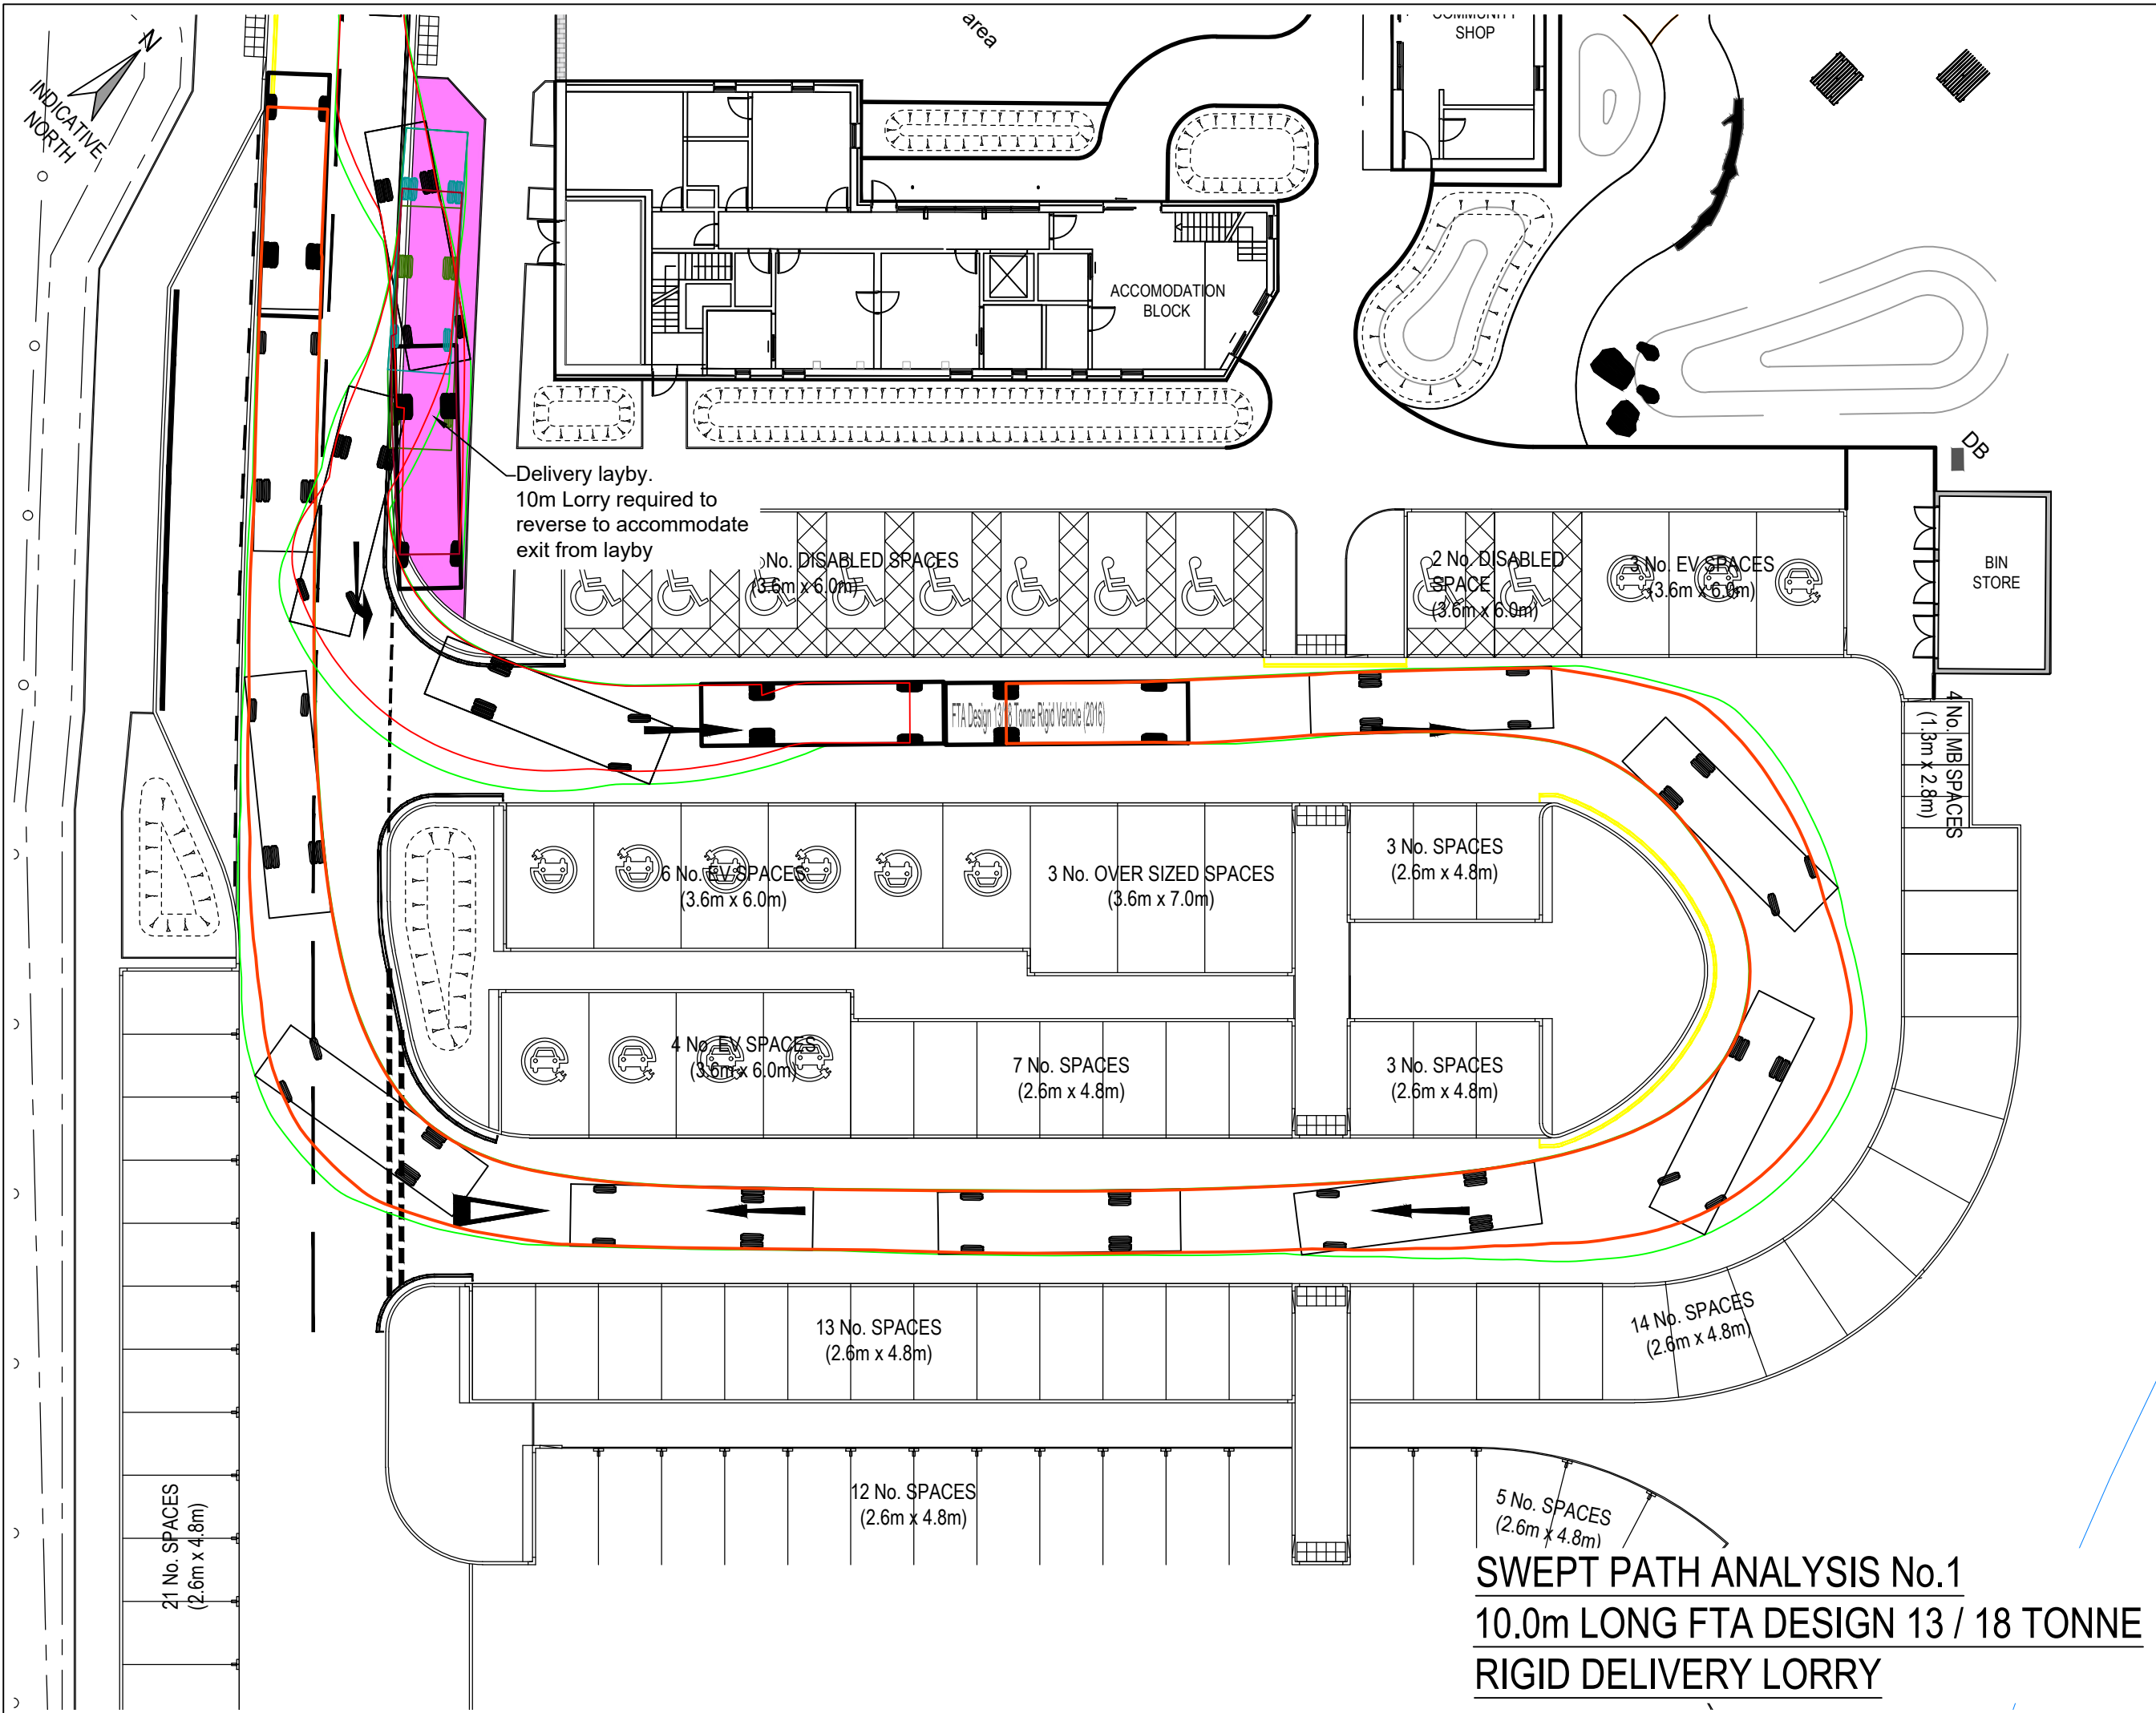

NOTES

- THIS DRAWING IS TO BE READ IN CONJUNCTION WITH AND CONSTRUCTED IN ACCORDANCE WITH ALL RELEVANT ENGINEERING DRAWINGS AND DETAILS.
- ALL DIMENSIONS IN METRES UNLESS NOTED OTHERWISE. ALL LEVELS IN METRES UNLESS NOTED OTHERWISE.
- DO NOT SCALE THIS DRAWING. ALL DIMENSIONS MUST BE CHECKED/ VERIFIED ON SITE. IF IN DOUBT ASK.
- ANY DISCREPANCIES NOTED ON SITE ARE TO BE REPORTED TO THE ENGINEER IMMEDIATELY.
- DRAWING IS FOR PLANNING SUBMISSION ONLY.

FTA Design 13/18 Tonne Rigid Vehicle (2016)

Overall Length	32.808ft
Overall Width	8.366ft
Overall Body Height	11.957ft
Min Body Ground Clearance	1.444ft
Track Width	8.104ft
Lock to lock time	3.00s
Kerb to Kerb Turning Radius	36.069ft

SWEPT PATH ANALYSIS No.1
10.0m LONG FTA DESIGN 13 / 18 TONNE RIGID DELIVERY LORRY

FTA Design 7.5 Tonne Rigid Vehicle (2016)

Overall Length	23.524ft
Overall Width	7.549ft
Overall Body Height	11.144ft
Min Body Ground Clearance	1.230ft
Track Width	6.950ft
Lock to lock time	3.00s
Kerb to Kerb Turning Radius	22.966ft

SWEPT PATH ANALYSIS No.2
7.17m LONG FTA DESIGN 7.5 TONNE RIGID DELIVERY LORRY

Phoenix 2 Duo Recycler (P2-15W with Elite 6x4 chassis)

Overall Length	36.811ft
Overall Width	8.301ft
Overall Body Height	12.324ft
Min Body Ground Clearance	1.013ft
Track Width	8.301ft
Lock to lock time	4.00s
Kerb to Kerb Turning Radius	37.894ft

SWEPT PATH ANALYSIS No.3
11.22m LONG RECYCLE COLLECTION LORRY

Phoenix 2-17N (with Elite 2 6x2 ML chassis)

Overall Length	33.530ft
Overall Width	7.382ft
Overall Body Height	12.164ft
Min Body Ground Clearance	0.855ft
Track Width	7.382ft
Lock to lock time	4.00s
Kerb to Kerb Turning Radius	34.513ft

SWEPT PATH ANALYSIS No.4
10.22m LONG REFUSE COLLECTION LORRY

Rev	Date	Description	By	Apvd
P05	11.11.24	Updated layout	KP	GS
P04	28.08.24	Updated layout	KP	GS
P03	08.07.24	Drawing updated to show revised Landscape Architects Layout.	JE	GS

PROJECT:
PROPOSED VISITOR HUB @
WATERFALL COUNTRY,
PONTNEDDFACHEN, NEATH

TITLE:
SWEPT PATH ANALYSIS - DELIVERY AND
REFUSE VEHICLES
ZONE 4 - PROPOSED CAR PARK

CLIENT:
ANDREW SCOTT

SCALE@A1:
1:250

PROJECT REF:
23158

DRAWING No:
2081-04-JUB-C-DR-00152

Revision Referencing
P = Preliminary A = Approval T = Tender C = Construction

STATUS:
S2

REV:
P05

Jubb

Bristol, Cardiff, Plymouth, Winchester
2A Oak Tree Court, Cardiff Gate Business Park, Cardiff

jubb.uk.com
+44(0)292 052 4444