

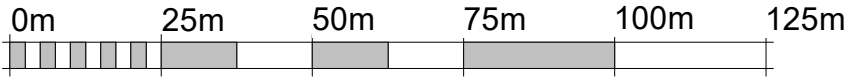


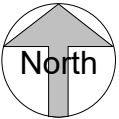

Application line

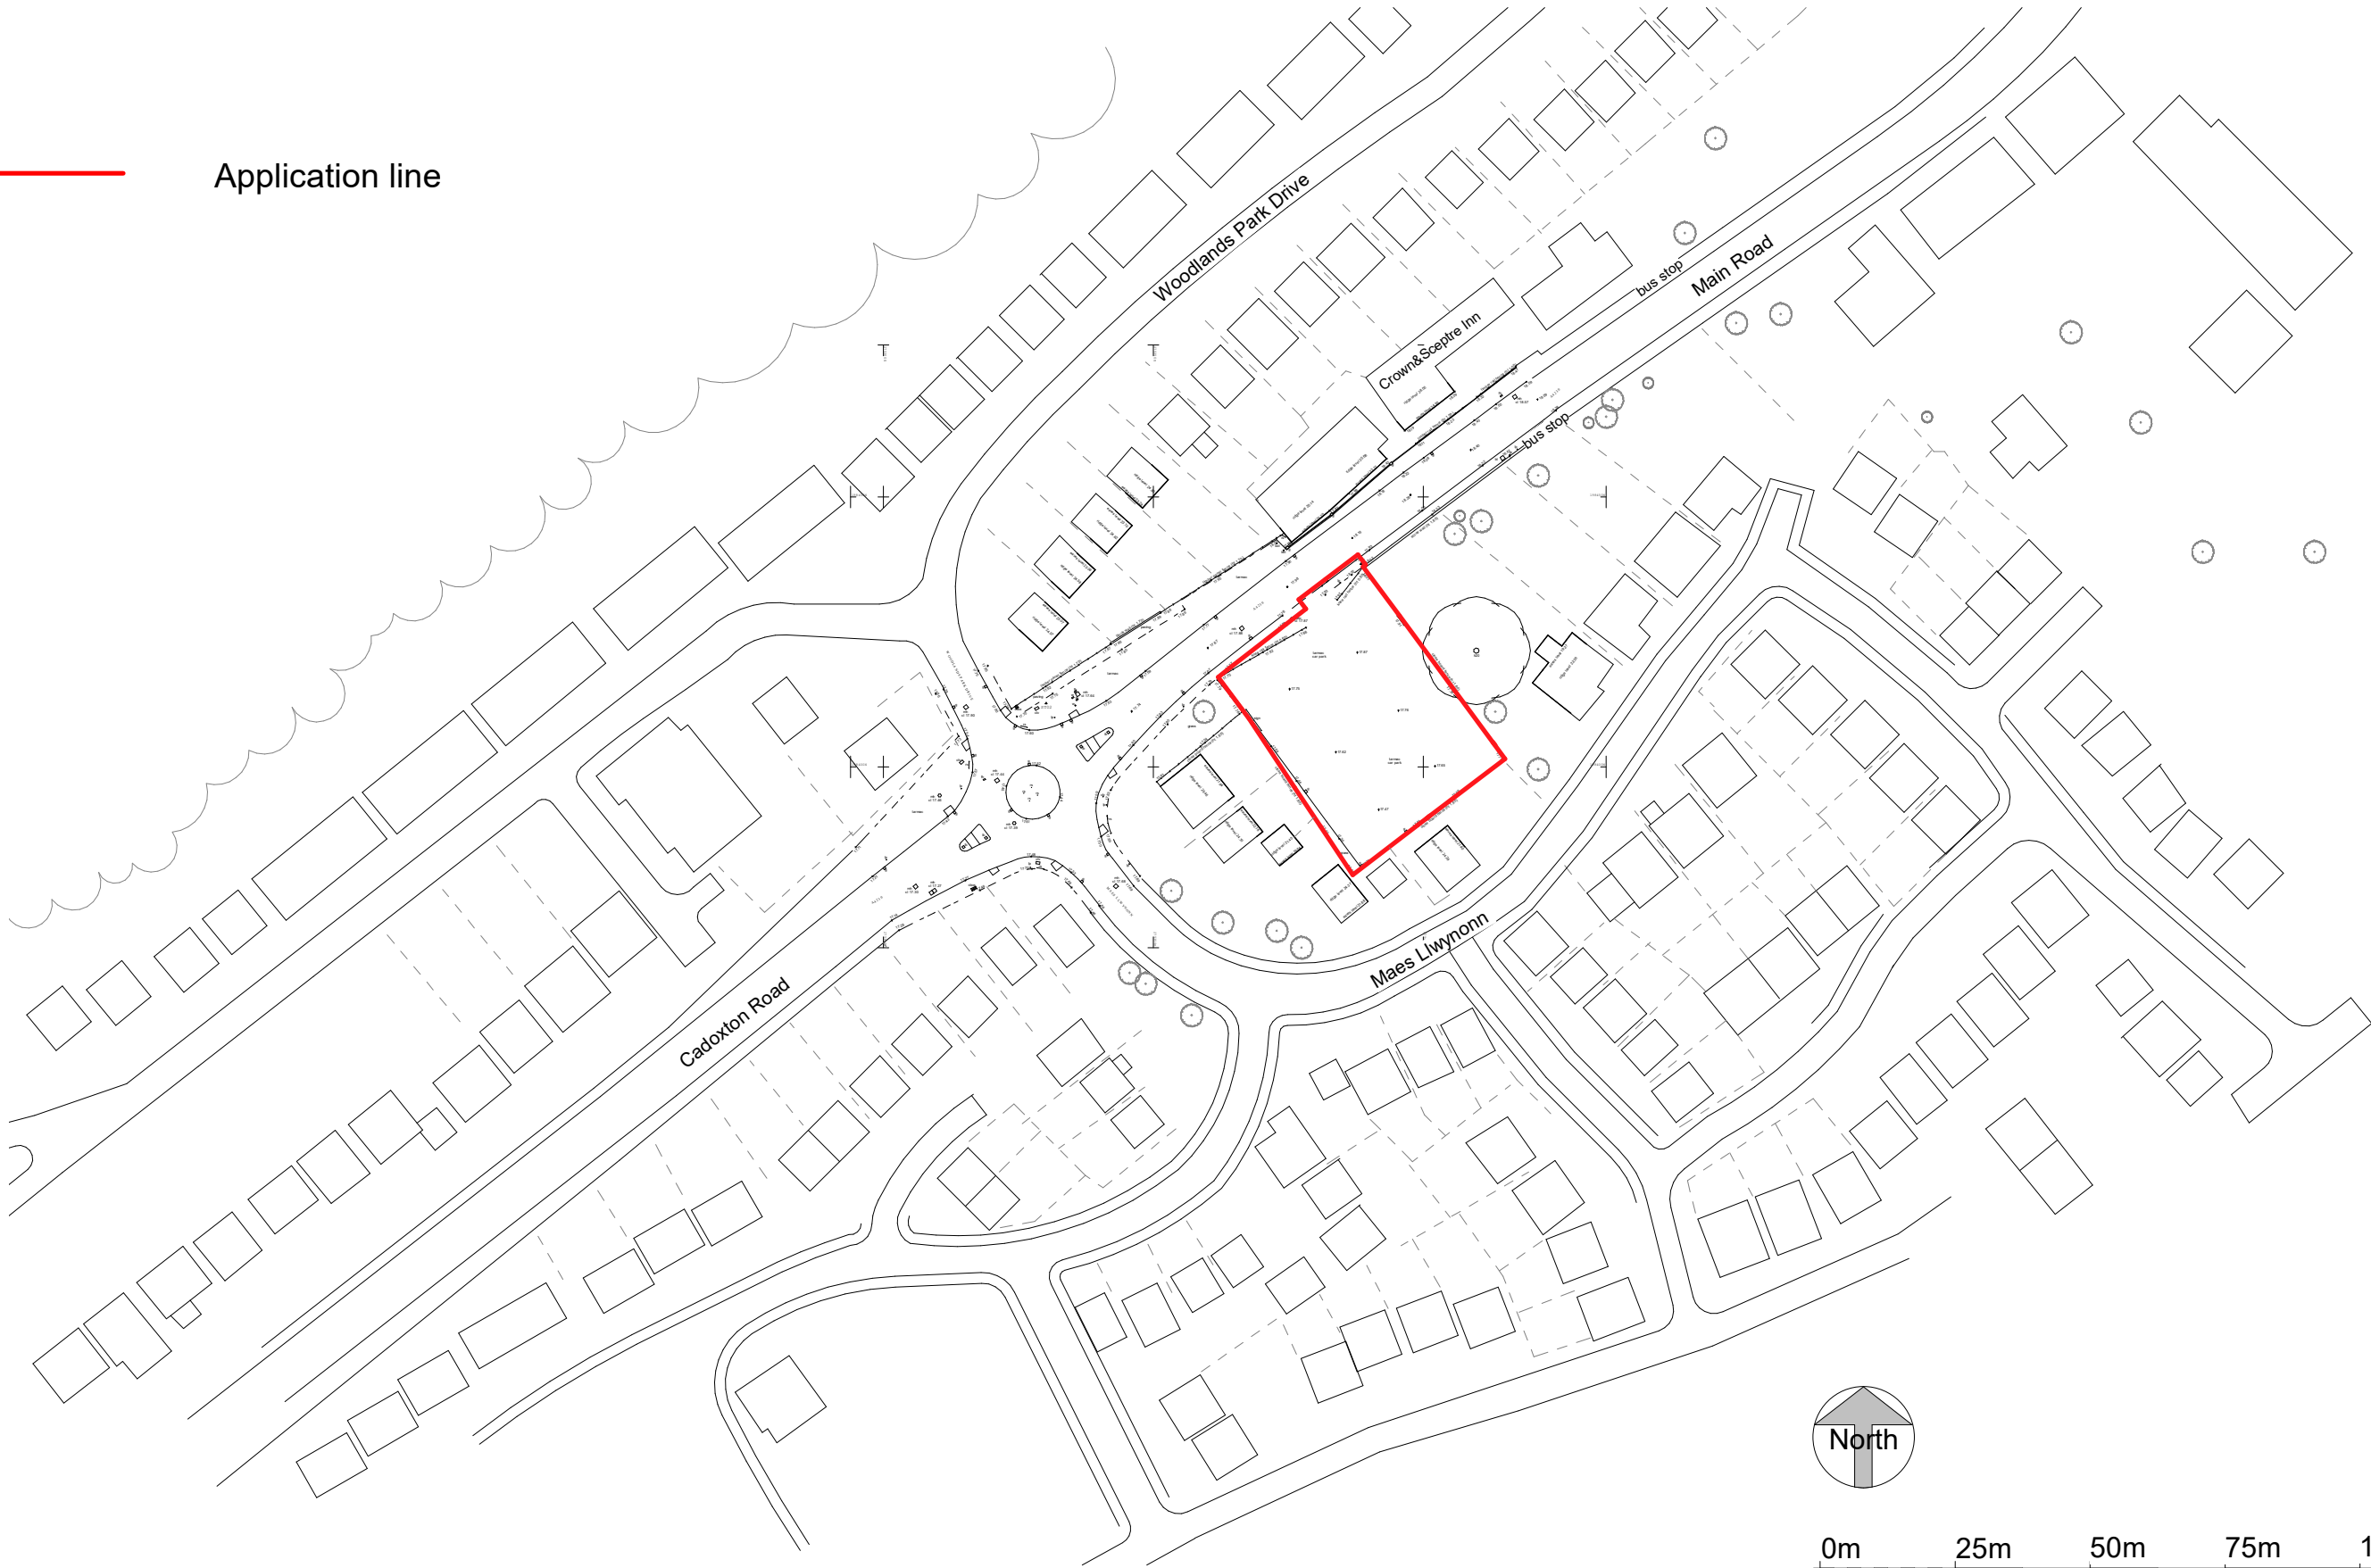

VISUAL SCALE 1:1250 @ A3

1

00 - Site Location Plan

1 : 1250

Rev	Description	Drawn	Checked	Date Issued
P1	First issue	TS		10.10.2024
P2	Revisions following planning officer's comments	TS		13.11.2024

DO NOT SCALE. Use figured dimensions only.
The contractor is requested to check all dimensions before the work is put in hand.
©All copyrights Austin-Smith:Lord Ltd
This drawing must only be used for the purpose for which it is supplied and its contents must not be reproduced for any purpose without written permission.
No areas indicated, or areas calculated from this drawing should be used for valuation purposes or as the basis for development contracts.
Austin-Smith:Lord Ltd is a limited company registered in England & Wales with registered number 11773049 Registered Office: Port of Liverpool Building Pier Head Liverpool L3 1BY

Drawn	TS	Austin-Smith:Lord Ltd Architects Designers Planners Landscape Architects 18 Park Place Cardiff CF10 3DQ t +44 (0)2920 225 208 e cardiff@austinsmithlord.com
Date	Issue Date	
Scale @ A3	As indicated	
Status	S2	Drawings and models powered by Austin-Smith:Lord Ltd BIM using AutoDesk Revit

Austin-Smith:Lord
Project Cadoxton Residential Development

Description Site Location Plan

Job No.	Drawing No.	Revision	P2
324037	CDX-ASL-00-00-DR-A-00002		