


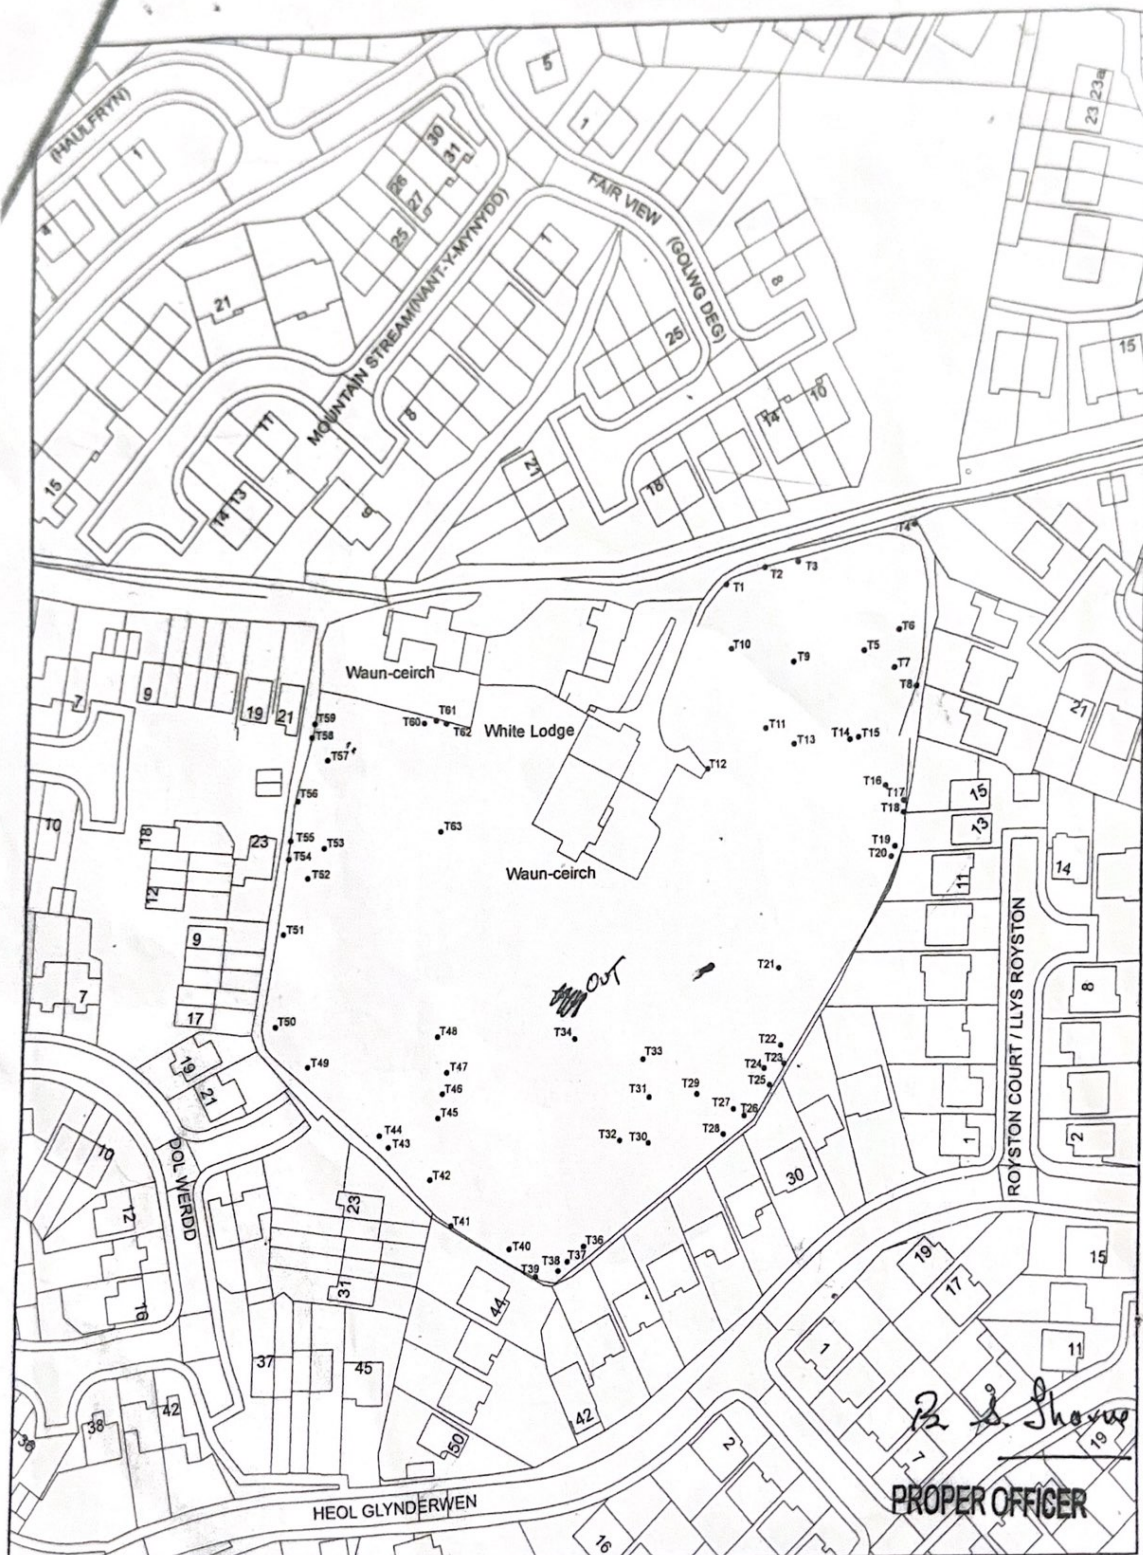

Proposed TPO T270 - Waunceirch House, Dwr y Felin

1:1,250

Sycamore - T1-T3, T5, T6, T8, T9, T13, T14, T17-T20, T22-T30, T36-T39, T42-T44, T48, T54-T56, T58, T59, T63
 Beech - T4, T10, T31-T35, T41 Sessile Oak - T7, T40, T51 Yew - T11, T12, T15, T16, T61, T62
 Copper Beech - T21 European Lime - T45, T46 Horse Chestnut - T47 Silver Lime - T 49
 Silver Birch - T50 Norway Spruce - T52, T53 Ash - T57 Poplar - T60

