


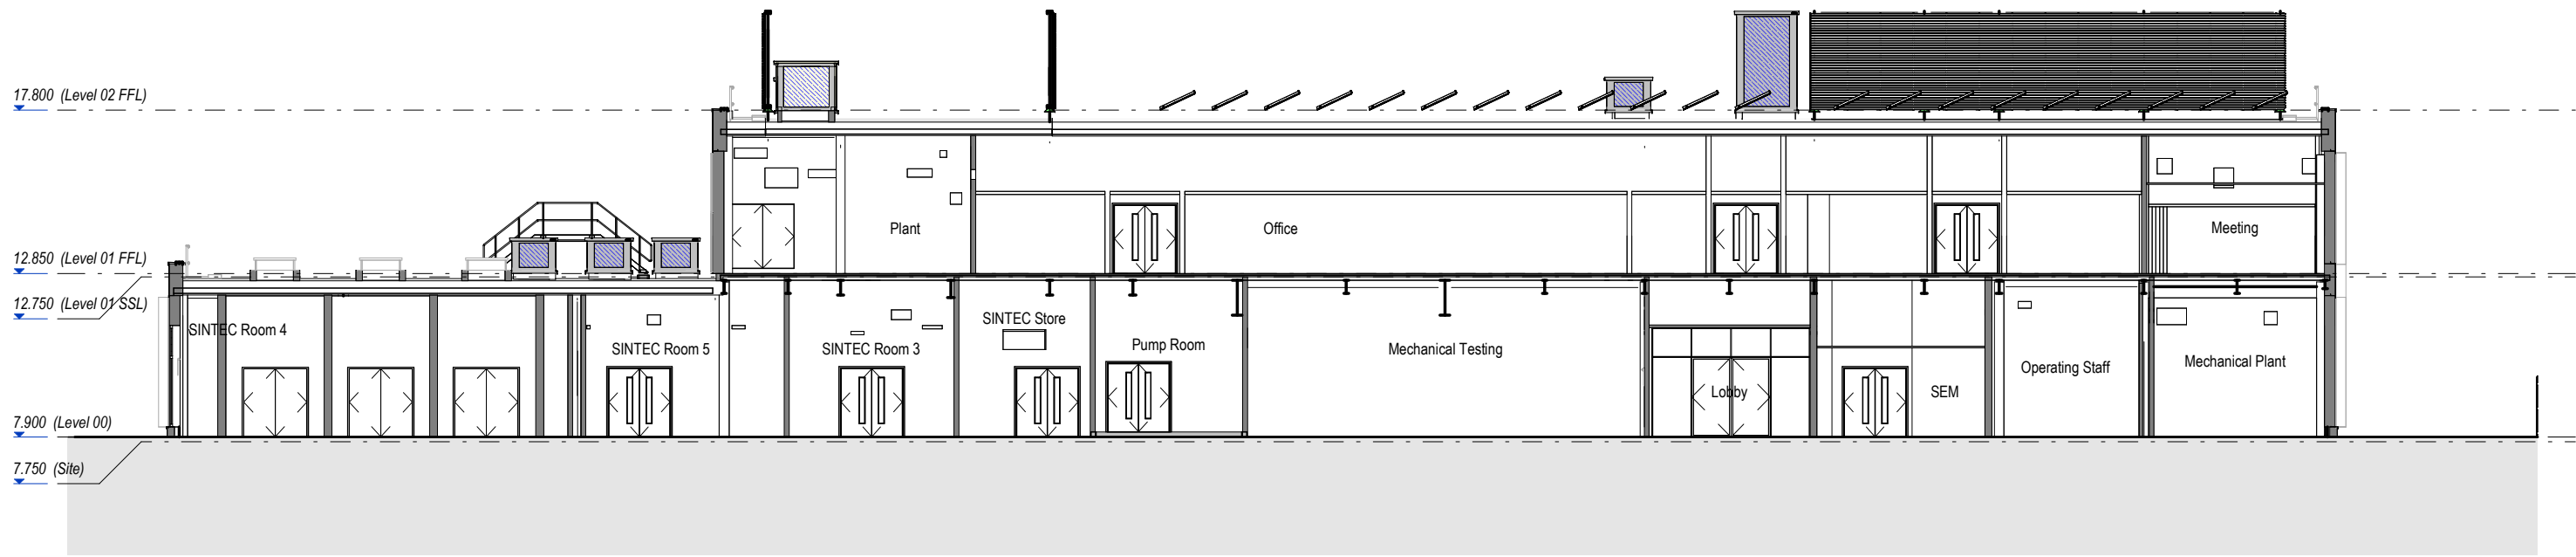


Planning Section AA
1 : 200



Planning Section BB
1 : 200



Planning Section CC
1 : 200

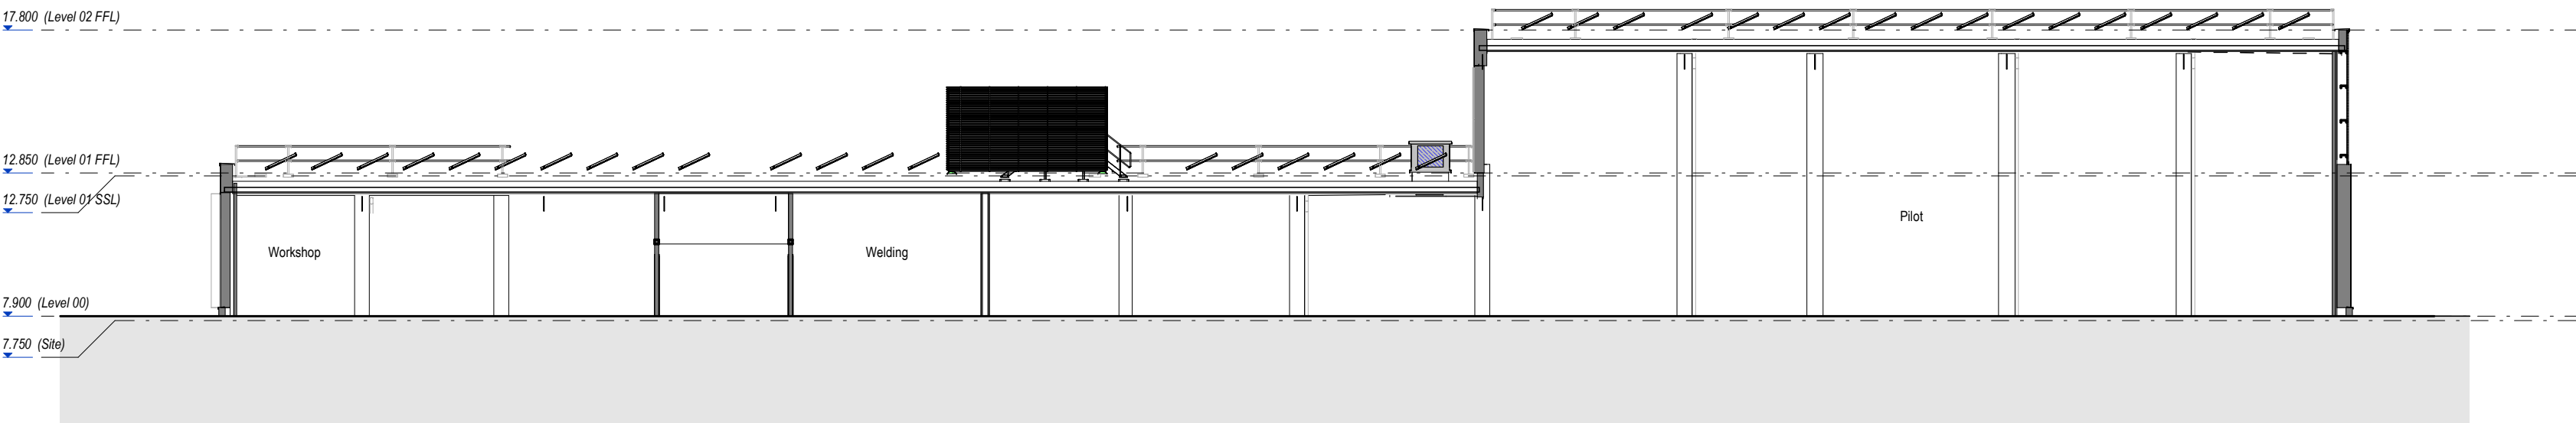

Planning Section DD
1 : 200



Planning Section EE
1 : 200

Notes:

- This drawing is copyright.
- Do not scale dimensions from this drawing.
- This drawing is to be read in conjunction with all other relevant drawings.
- All discrepancies on this drawing are to be reported to the architect.
- Do not modify any element of this drawing.
- Use drawing only for purpose(s) issued.
- This drawing may contain colour.

Scale Bar

02m6m10m

Scale: 1:200

North Point

Key Plan

Hazard

1


HAZ-xx

To warn of significant hazards or information that is unusual

To be read in conjunction with all other consultant's information

Refer to CDM Schedule XXXX-IB-WB-XX-SC-A-572-0010

The following external model files are included within this drawing:

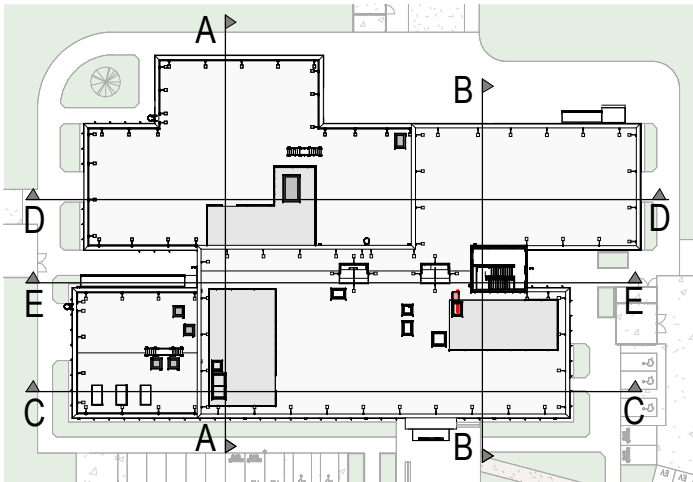

Section Location Plan
1 : 1000

PO3	15/11/2024	Issue for Planning	AP	AP	
PO2	21/06/2024	Update to stair core external walls	AP	AS	
PO1	04/03/2024	Issue for PAC	AP	AS	
Rev	Date	Revision Notes	Drawn	Review	
Logs					

MORGAN
SINDALL

ARCADIS
www.arcadis.com

Project
SWITCH Harbourside

Drawing Title
Proposed Sections

Job Number	Date	Security Classification	Drawn By
143606	24/02/16		MJ
Scale@A1	Purpose		Reviewed By
As indicated	Planning		AP
Drawing Number	Revision	Suitability	
26CB02-ARC-33-XX-D-A-200120	P03		