




SECTION C-C 1:100

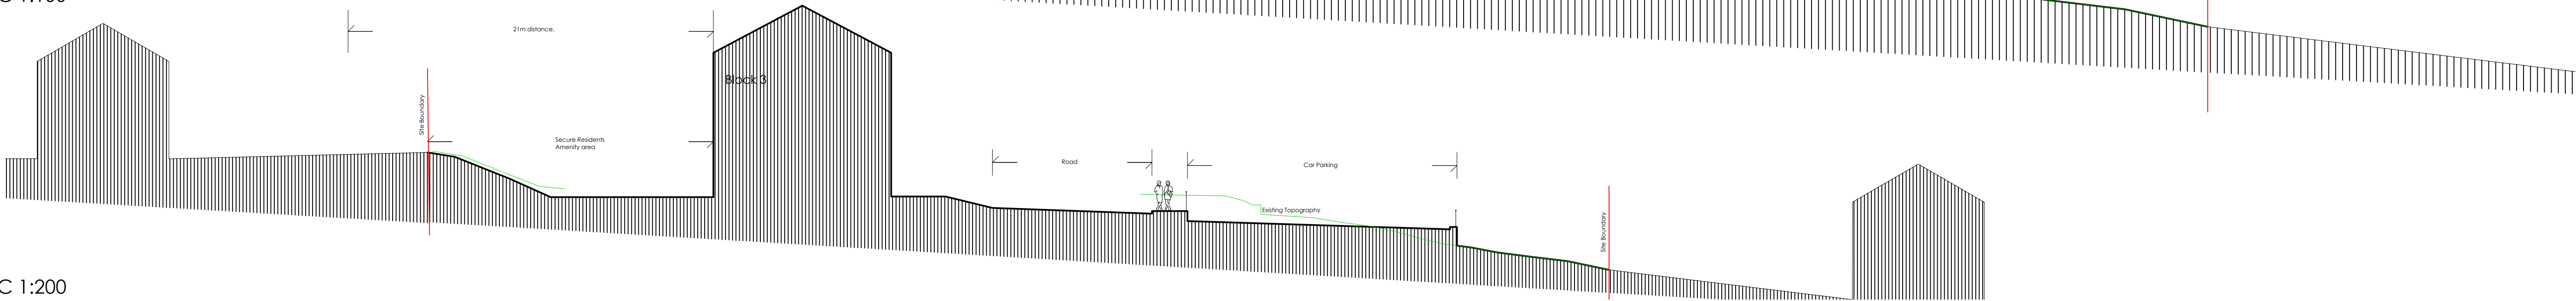

SECTION C-C 1:200

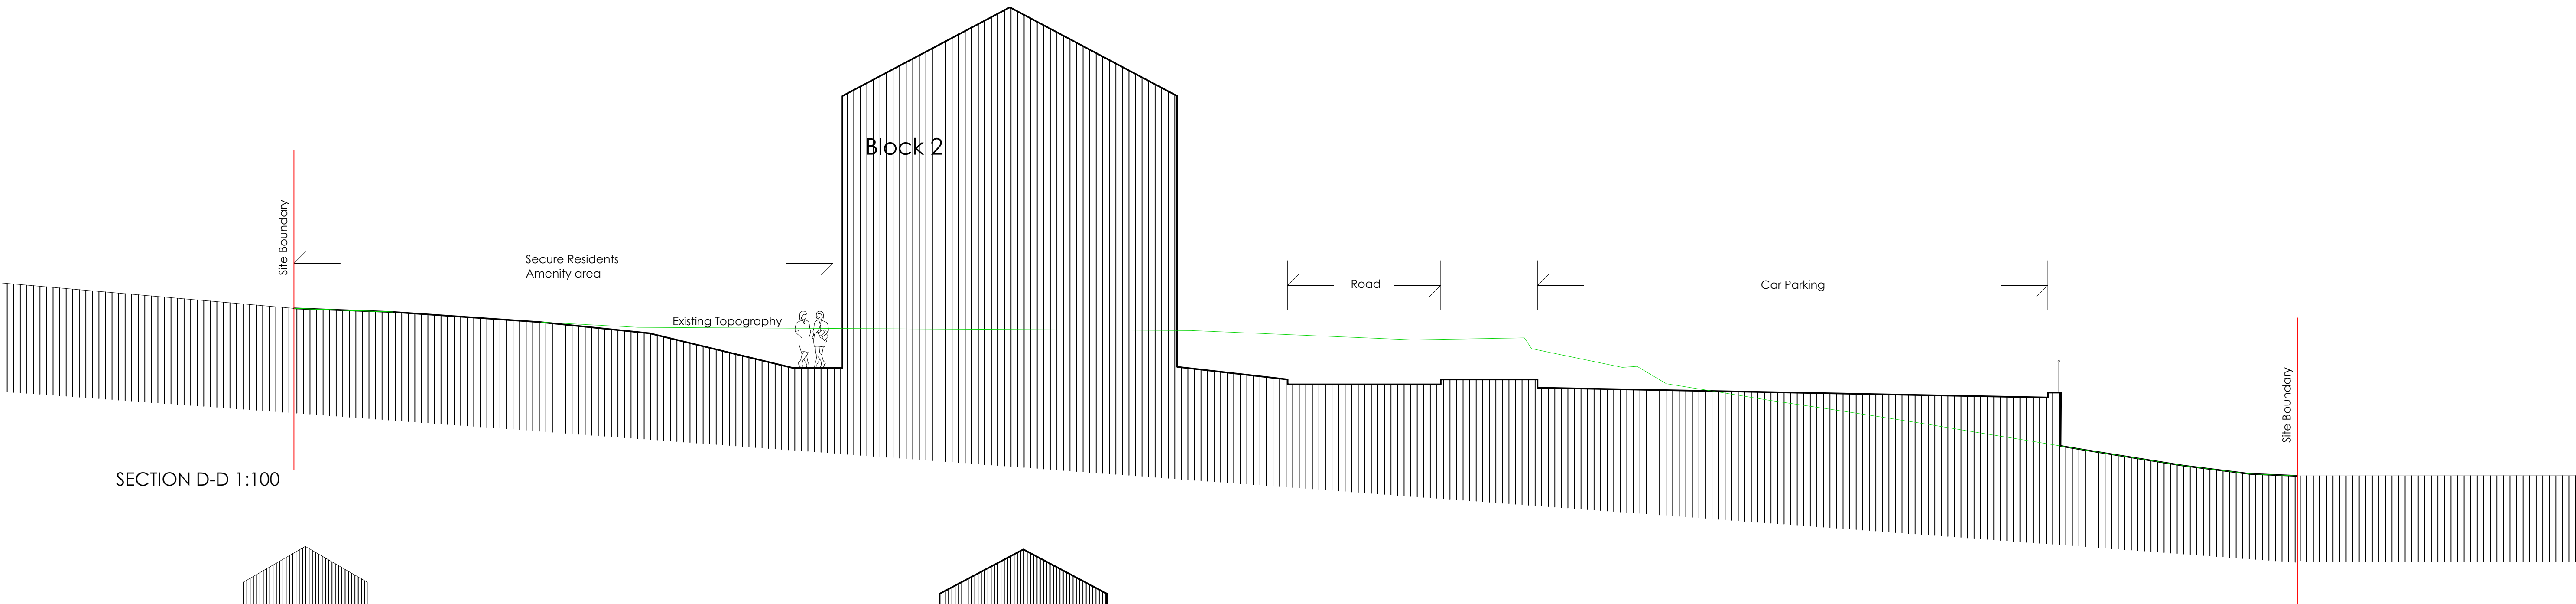

SECTION D-D 1:100

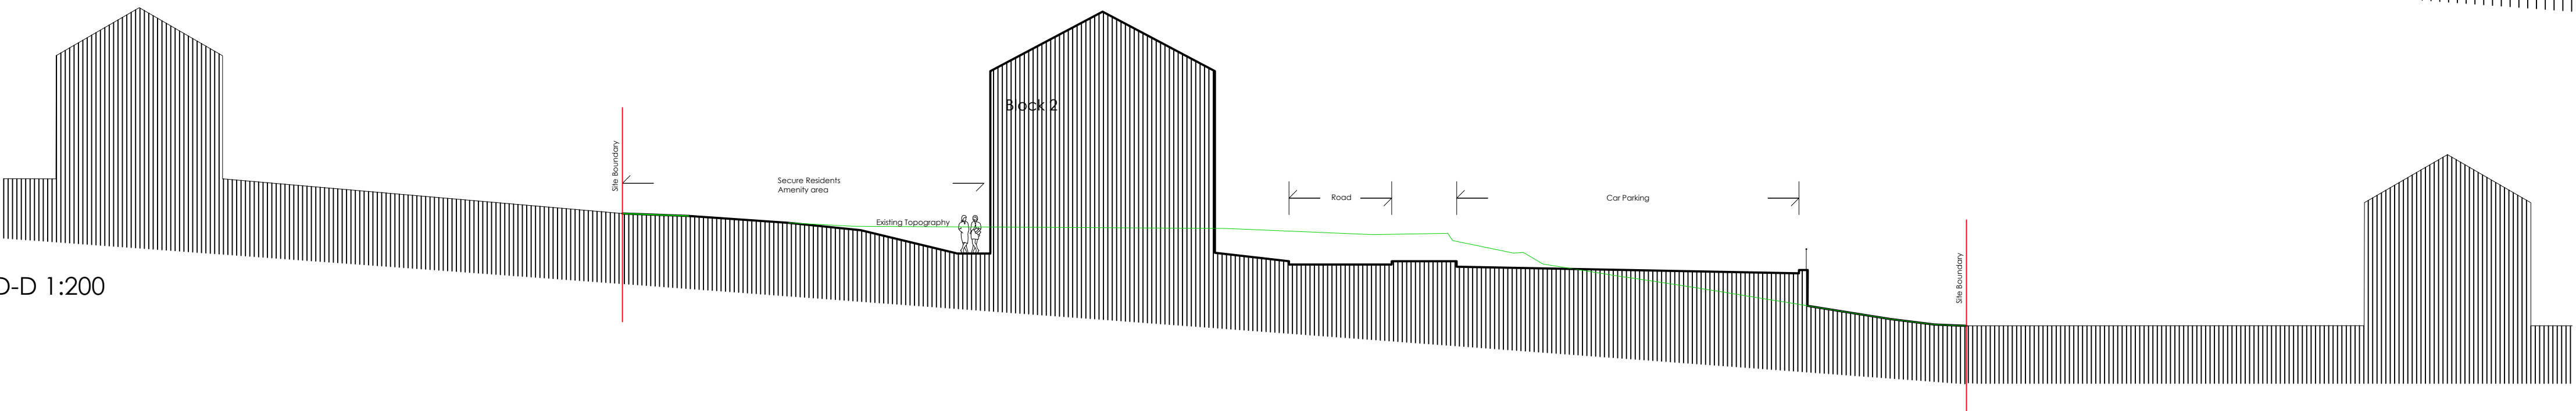

SECTION D-D 1:200

A1
Original sheet size

Note: This Drawing is copyright, its use or reproduction is subject to permission from Spring Design Consultancy Limited. All rights are reserved until invoices are paid in full. Contact SDC regarding terms & conditions. Check printed scale, responsibility is not accepted for reproduction of digital media or measuring from this document. Only figured dimensions to be used for construction. No responsibility will be taken for any design used for construction prior to receipt of relevant approvals. Report doubts/discrepancies to project Architect.

Client: LINC Cymru		Project: Caewern House, Neath			Drawing Title: Proposed Site Sections C & D			
Drawing Status: PLANNING SUBMISSION	Date: 14/12/22	Drawn By: CL	Checked: JM	Director: JM	Scale: 1:100 @ A3	Job No: 2609	Drawing No: 00(03)411	Rev. C
Unit 2 Chapel Barns Merthyr Mawr Bridgend CF32 0LS t: 01656 656267 e: email@spring-consultancy.co.uk								

