



- NOTES
- Existing structure including foundations, beams, walls and lintels carrying new and altered loads are to be exposed and checked for adequacy prior to commencement of work and as required by the Building Control Officer
 - Refer to Structural Engineers specifications and drawings for all structural works.
 - Seal up, cap off, disconnect and remove existing redundant services as necessary. Reasonable precautions must also be taken to avoid danger to health and safety caused by contaminants and ground gases e.g. landfill gases, radon, vapours etc. on or in the ground covered, or to be covered by the building.
 - Route of existing SW Drainage to be determined.

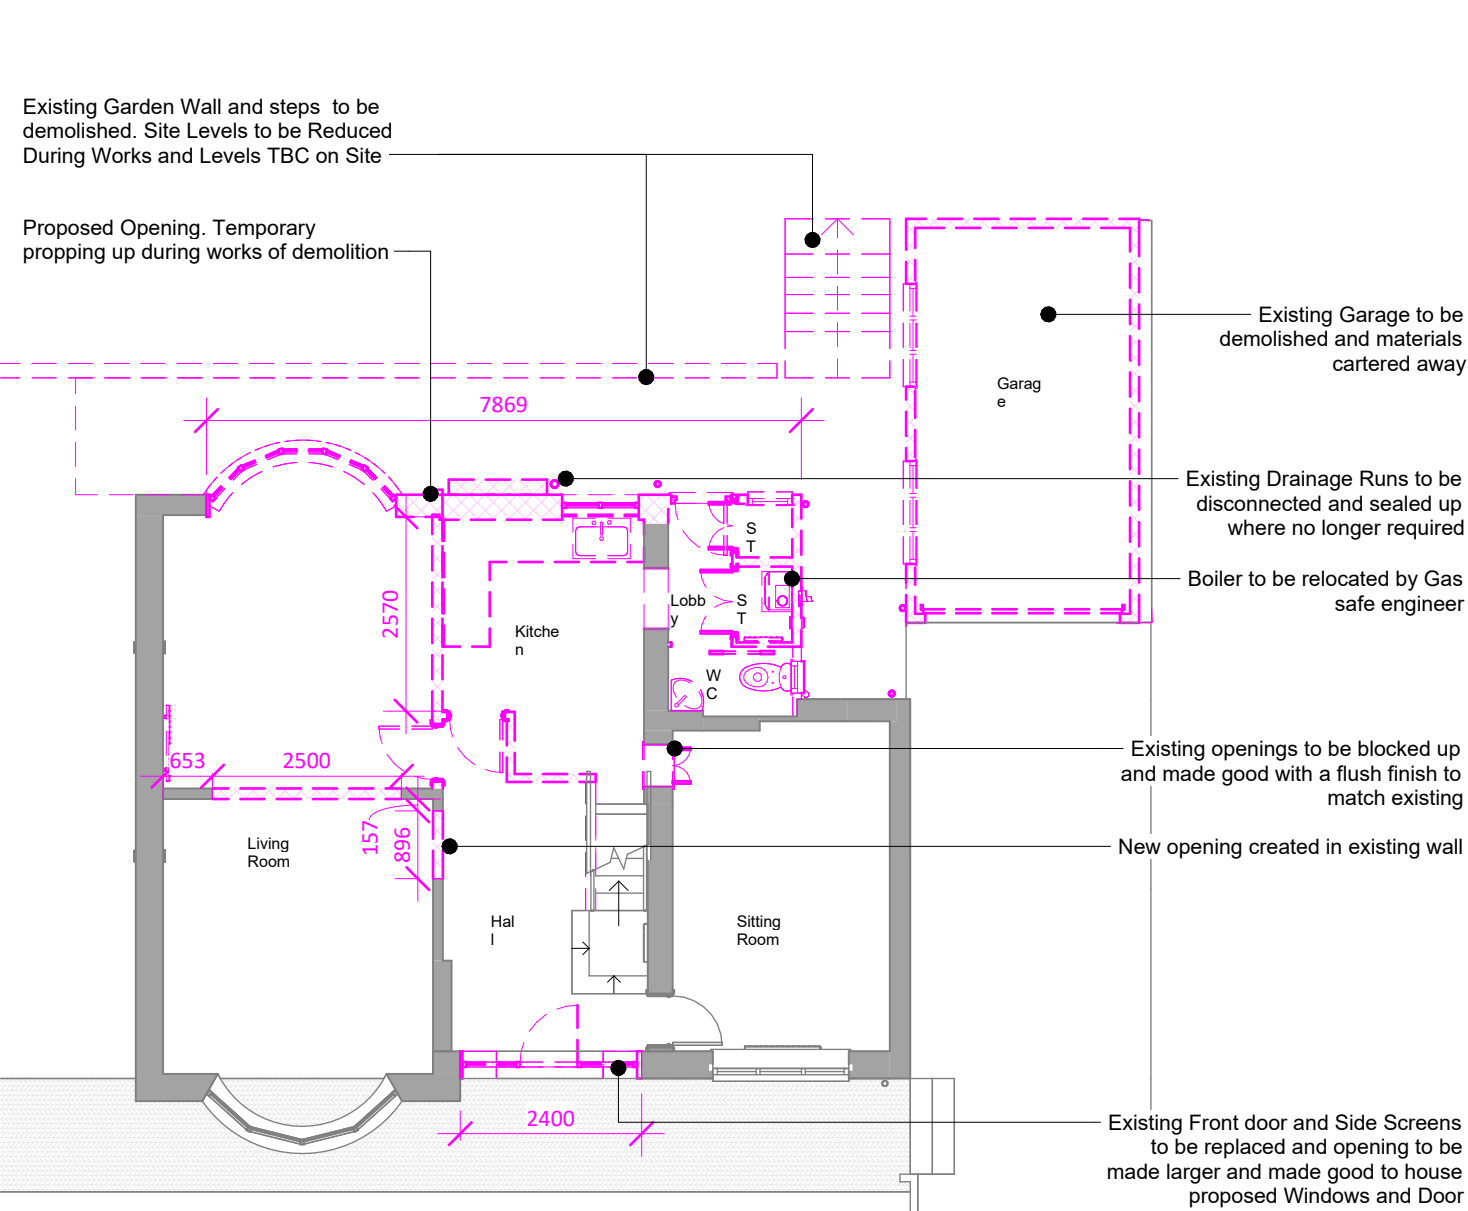

Ground Floor Demolition Plan

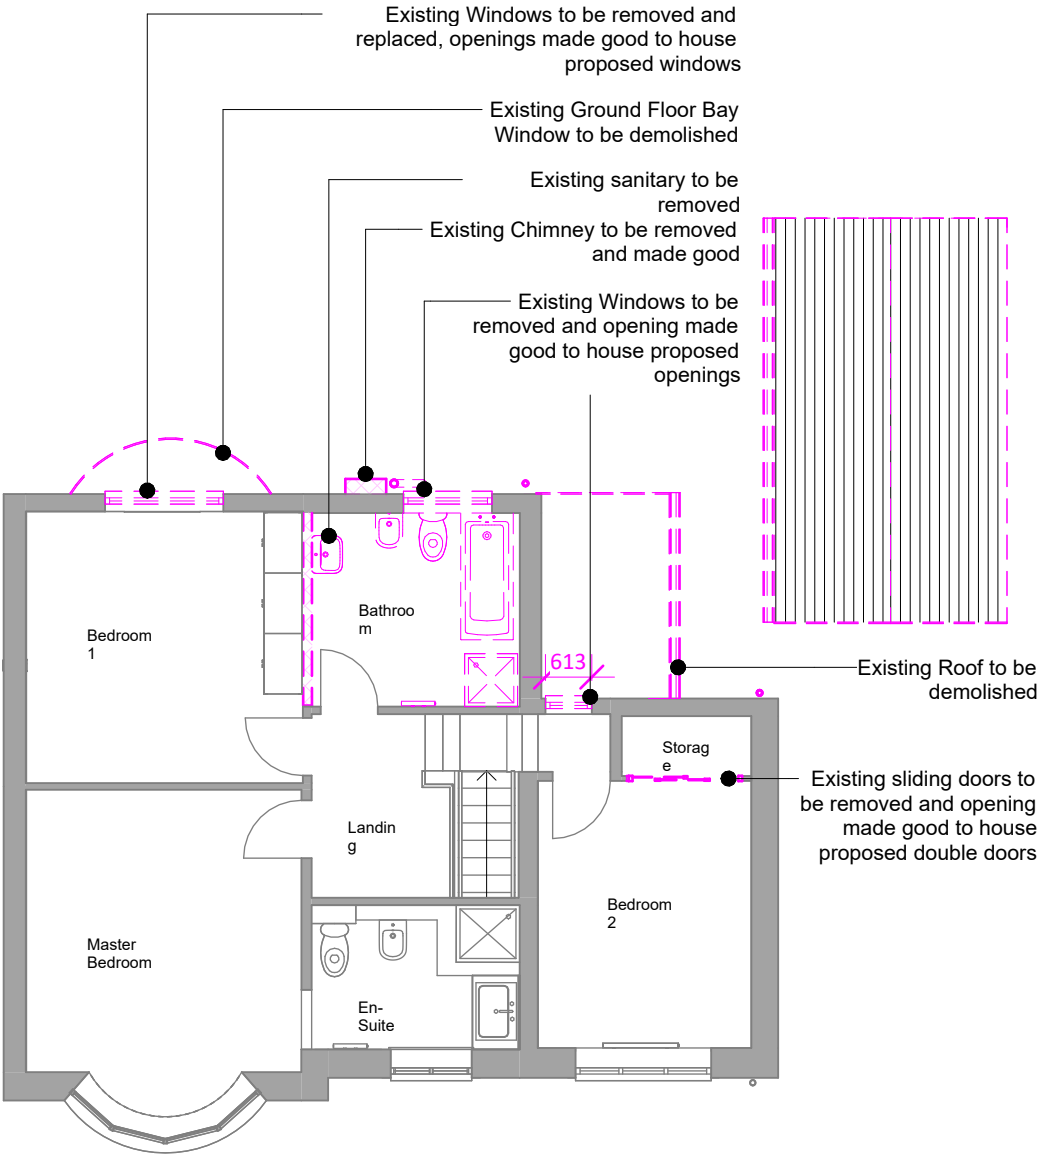

First Floor Demolition Plan

darkin
architects

drawing on
experience

www.darkinarchitects.com

CARDIFF 02922 744 005
LLANELLI 01554 778 730
NEATH 01639 505 566

info@darkinarchitects.com

RIBA



Chartered Practice

THIS DRAWING IS THE COPYRIGHT OF DARKIN ARCHITECTS AND MAY NOT BE COPIED, ALTERED OR REPRODUCED IN ANY FORM OR PASSED TO A THIRD PARTY WITHOUT THEIR CONSENT. DIMENSIONS MUST BE CHECKED AND VERIFIED ON SITE AND ANY DISCREPANCIES SHOULD BE REPORTED TO THE ARCHITECT. THIS DRAWING MUST NOT BE SCALED AND SHOULD BE READ IN CONJUNCTION WITH ALL OTHER CONSULTANT'S DRAWINGS. IF IN DOUBT ASK FOR CONFIRMATION.

No.	Description	By	Date
A	Notes Added	DKC	10.11.2022
B	Notes Amended	DKC	28.02.2023
C	Design Amended	DKC	19.11.2024

CLIENT

Rebecca Deane

PROJECT

Extension

PROJECT ADDRESS

31 Dan y Graig Terrace,
Cadoxton, Neath, SA10 8BT

DRAWING TITLE

Demolition Plan

DRAWN BY	CHECKED BY	© Copyright
NCR	DLD	Darkin Architects 2021
PROJECT REF	SCALE	PAPER SIZE
RH509	1 : 100	A3
DRAWING	REVISION	DATE
105	C	11/11/21