


SITE BLOCK PLAN & LOCATION PLAN

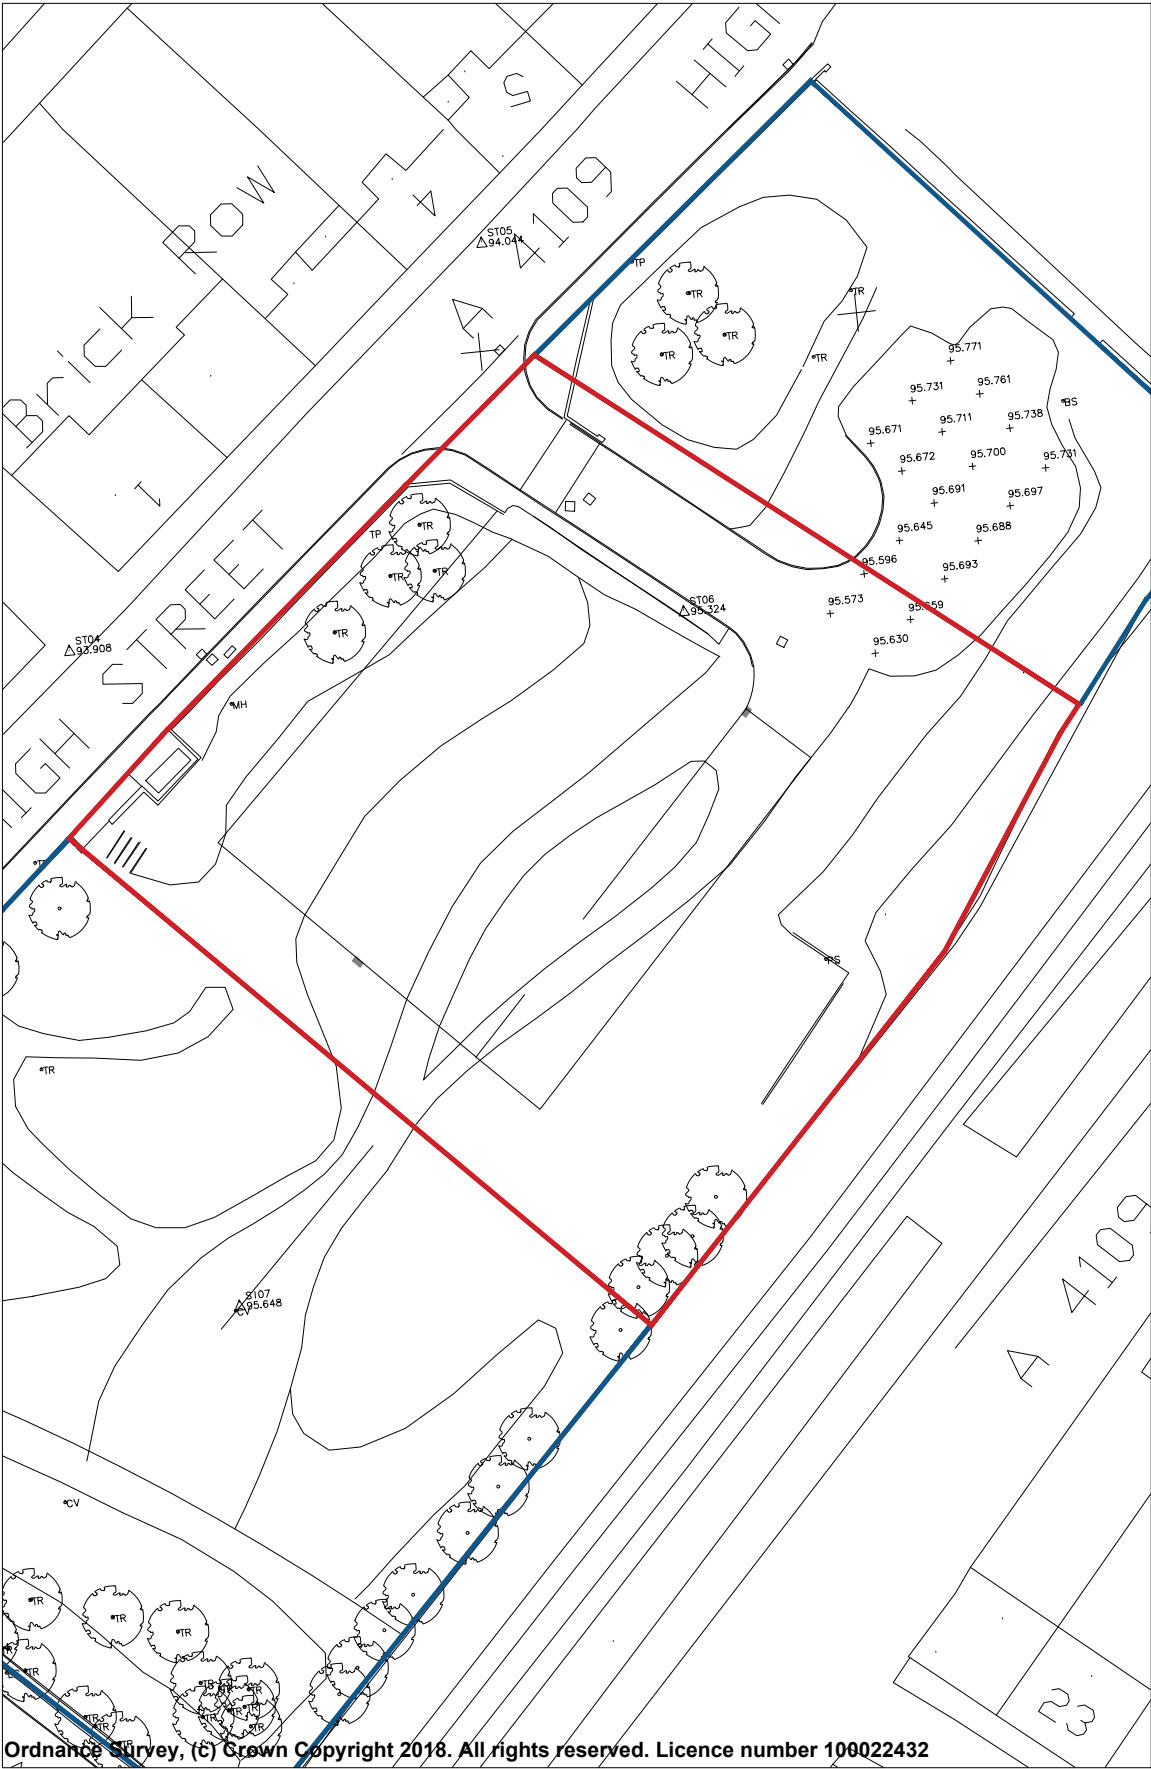


Ordnance Survey, (c) Crown Copyright 2018. All rights reserved. Licence number 100022432

Site Block Plan 1:500


- Application Site
- Land Owned by Applicant

BLAENDULAIS, HIGH STREET, SEVEN SISTERS, NEATH,  
PORT TALBOT SA10 9DL

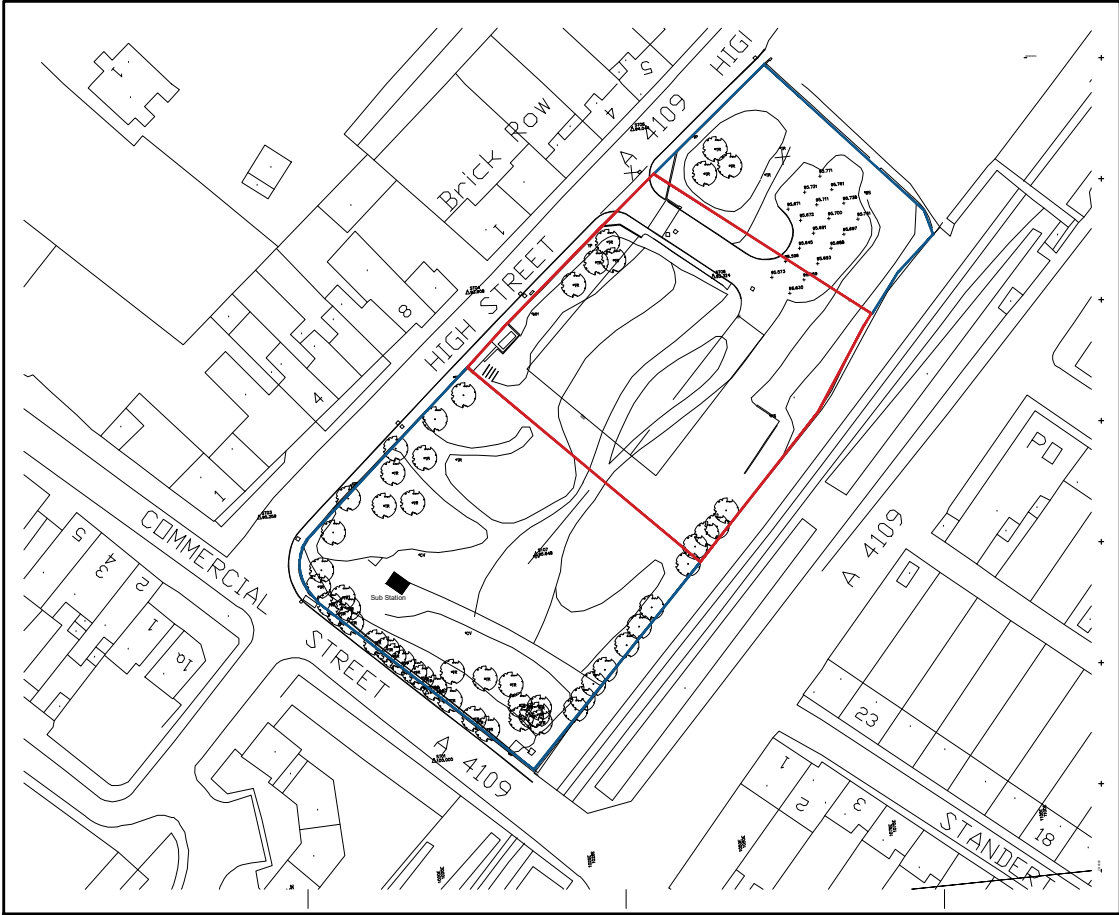

Ordnance Survey, (c) Crown Copyright 2018. All rights reserved. Licence number 100022432

Site Location Plan 1:1250

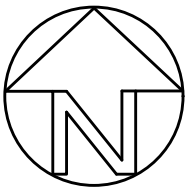

**Notes**  
This drawing is copyrighted and must not be reproduced or disclosed to third parties without the prior written permission of Prime Architecture Limited.  
Do not scale from this drawing. Responsibility will not be accepted by Prime Architecture Limited for errors made by others scaling from the drawing. Use written dimensions only. Contractor to verify all dimensions before commencing work on site.  
Prime Architecture Limited are to be notified immediately in writing of any discrepancies. All survey information incorporated within the drawings cannot be guaranteed as accurate unless confirmed by a fixed dimension.  
All dimensions are in millimeters unless otherwise noted.  
This drawing is to be read in conjunction with all relevant project drawings and specification prepared by Prime Architecture Limited and other relevant consultants, specialists, etc.  
CDM notes are provided to assist the contractor in managing residual hazards identified during the design stage. Any such notes do not relieve the contractor of their duties and they must provide a safe system of work based on method statements, risk assessments, etc.

| Revision: | Description: | Date: |
|-----------|--------------|-------|
|           |              |       |



Drawing Status:  
**BUILDING REGULATIONS**



Prime Architecture Limited, 3 Llandeilo Road,  
Cross Hands, Llanelli, SA14 6NA  
01269 842 575  
info@prime-arch.co.uk  
www.prime-arch.co.uk  
© Prime Architecture Limited

Client:  
T Richard Jones (Betws) Ltd

Project Title:  
The Proposal of Childcare Units at  
Blaendulais, High Street, Seven  
Sisters, Neath, Port Talbot SA10 9DL

Drawing Title:  
Site Block Plan & Location Plan

|                                  |                   |                   |
|----------------------------------|-------------------|-------------------|
| Scale:<br>1:500 &<br>1:1250 @ A3 | Drawn:<br>RE      | Date:<br>May 2024 |
| Job No:<br>1145                  | Drawing No:<br>01 | Rev:<br>-         |