

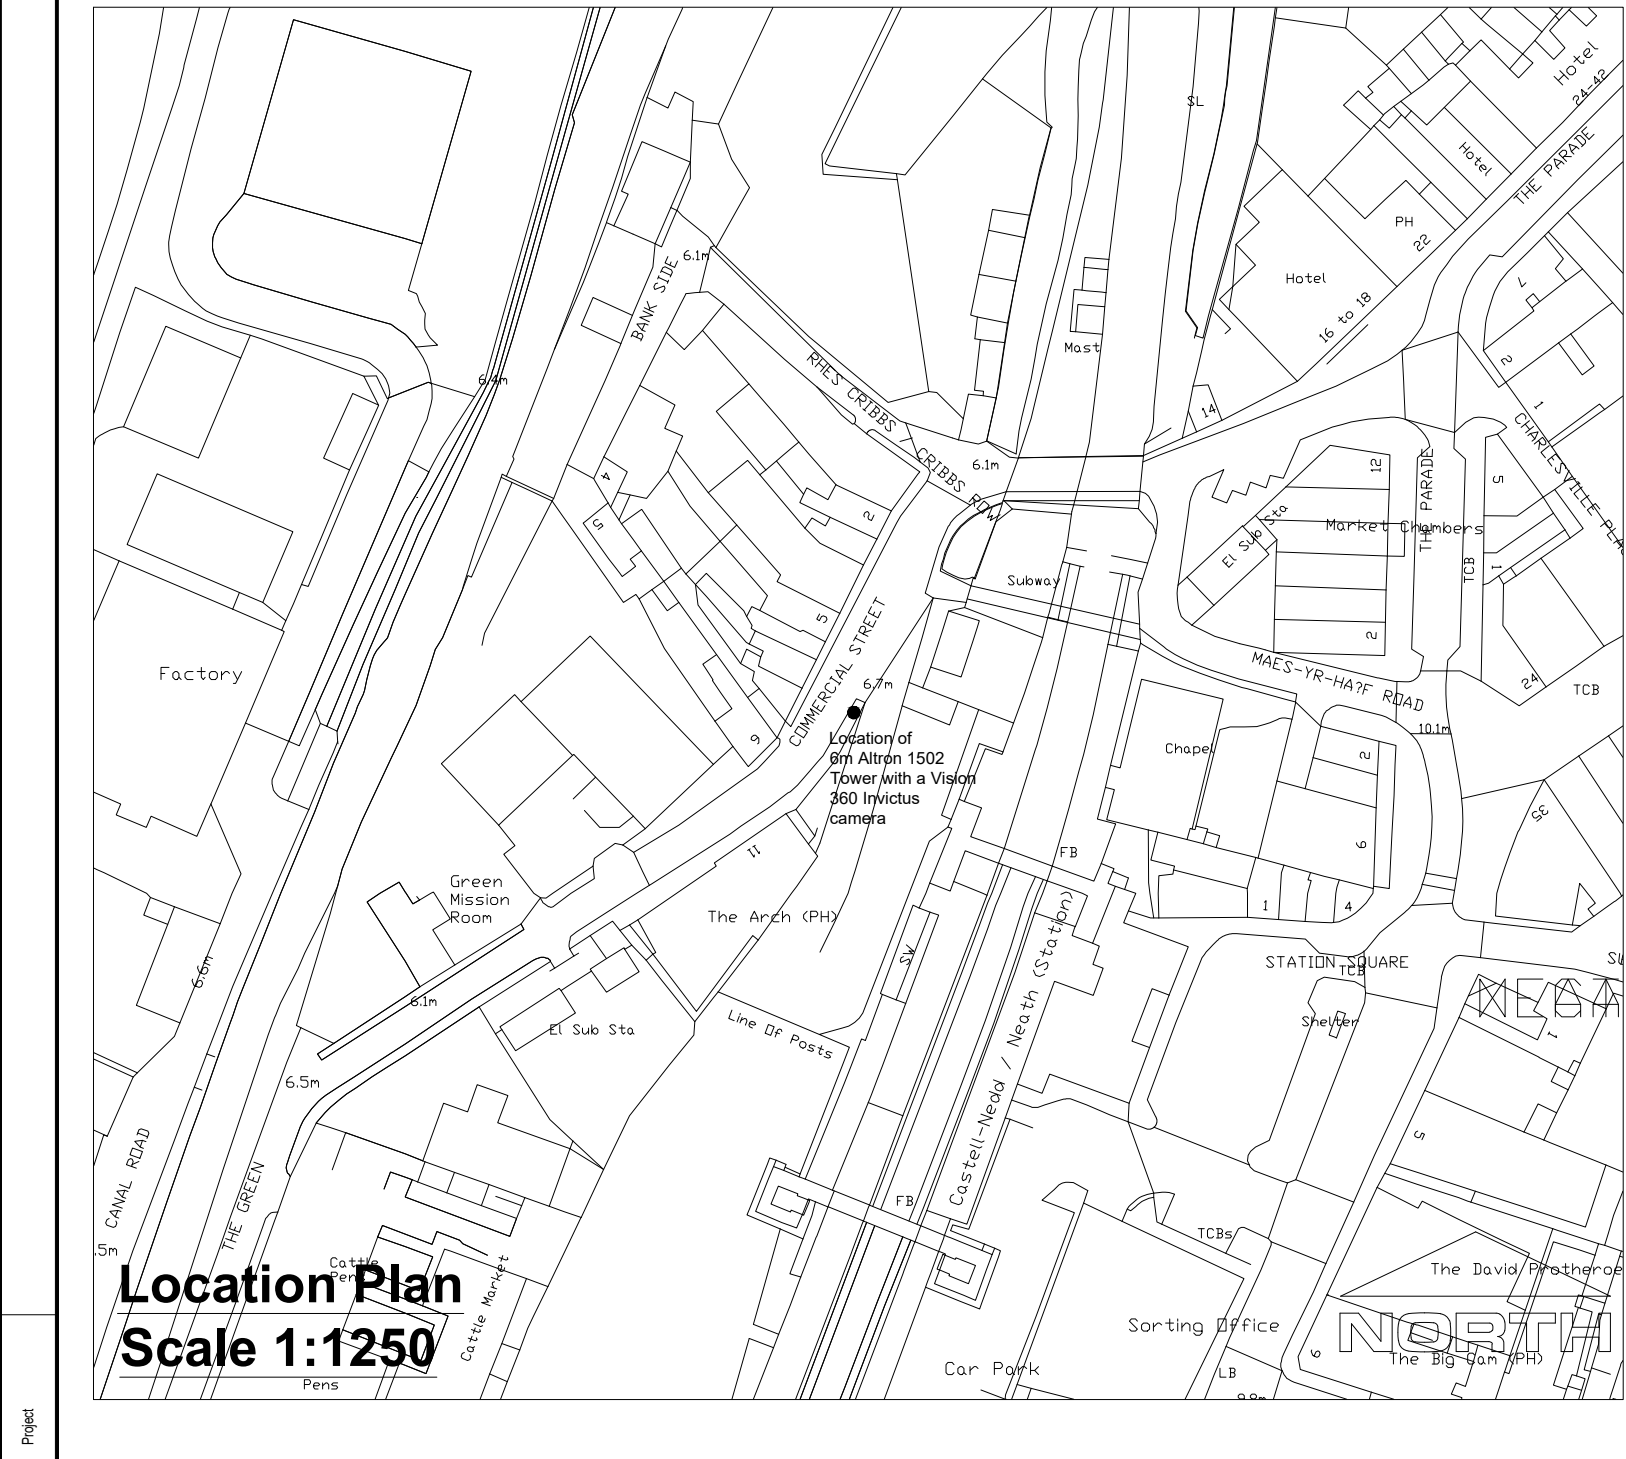


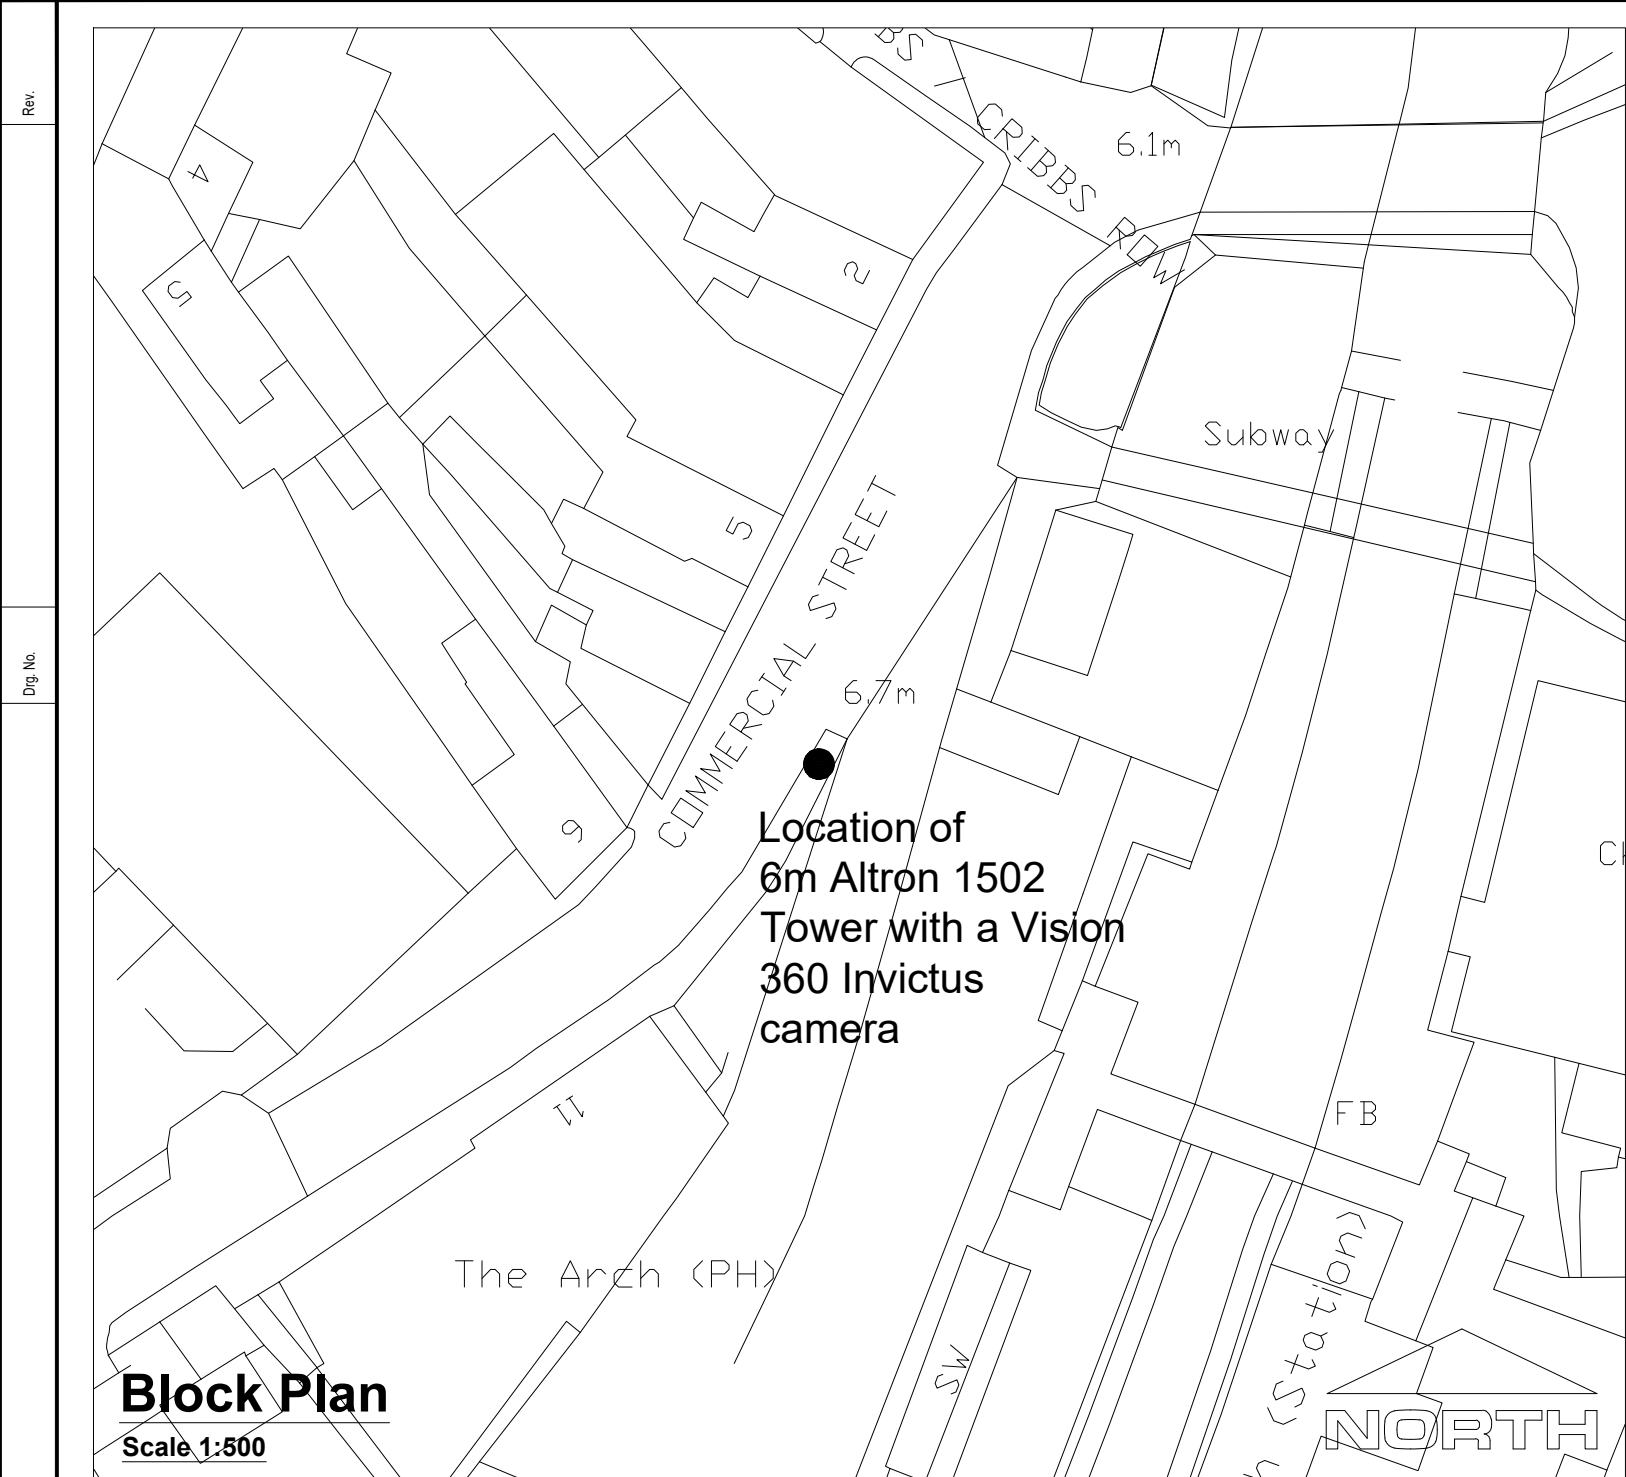

Proposed Elevations
1:50

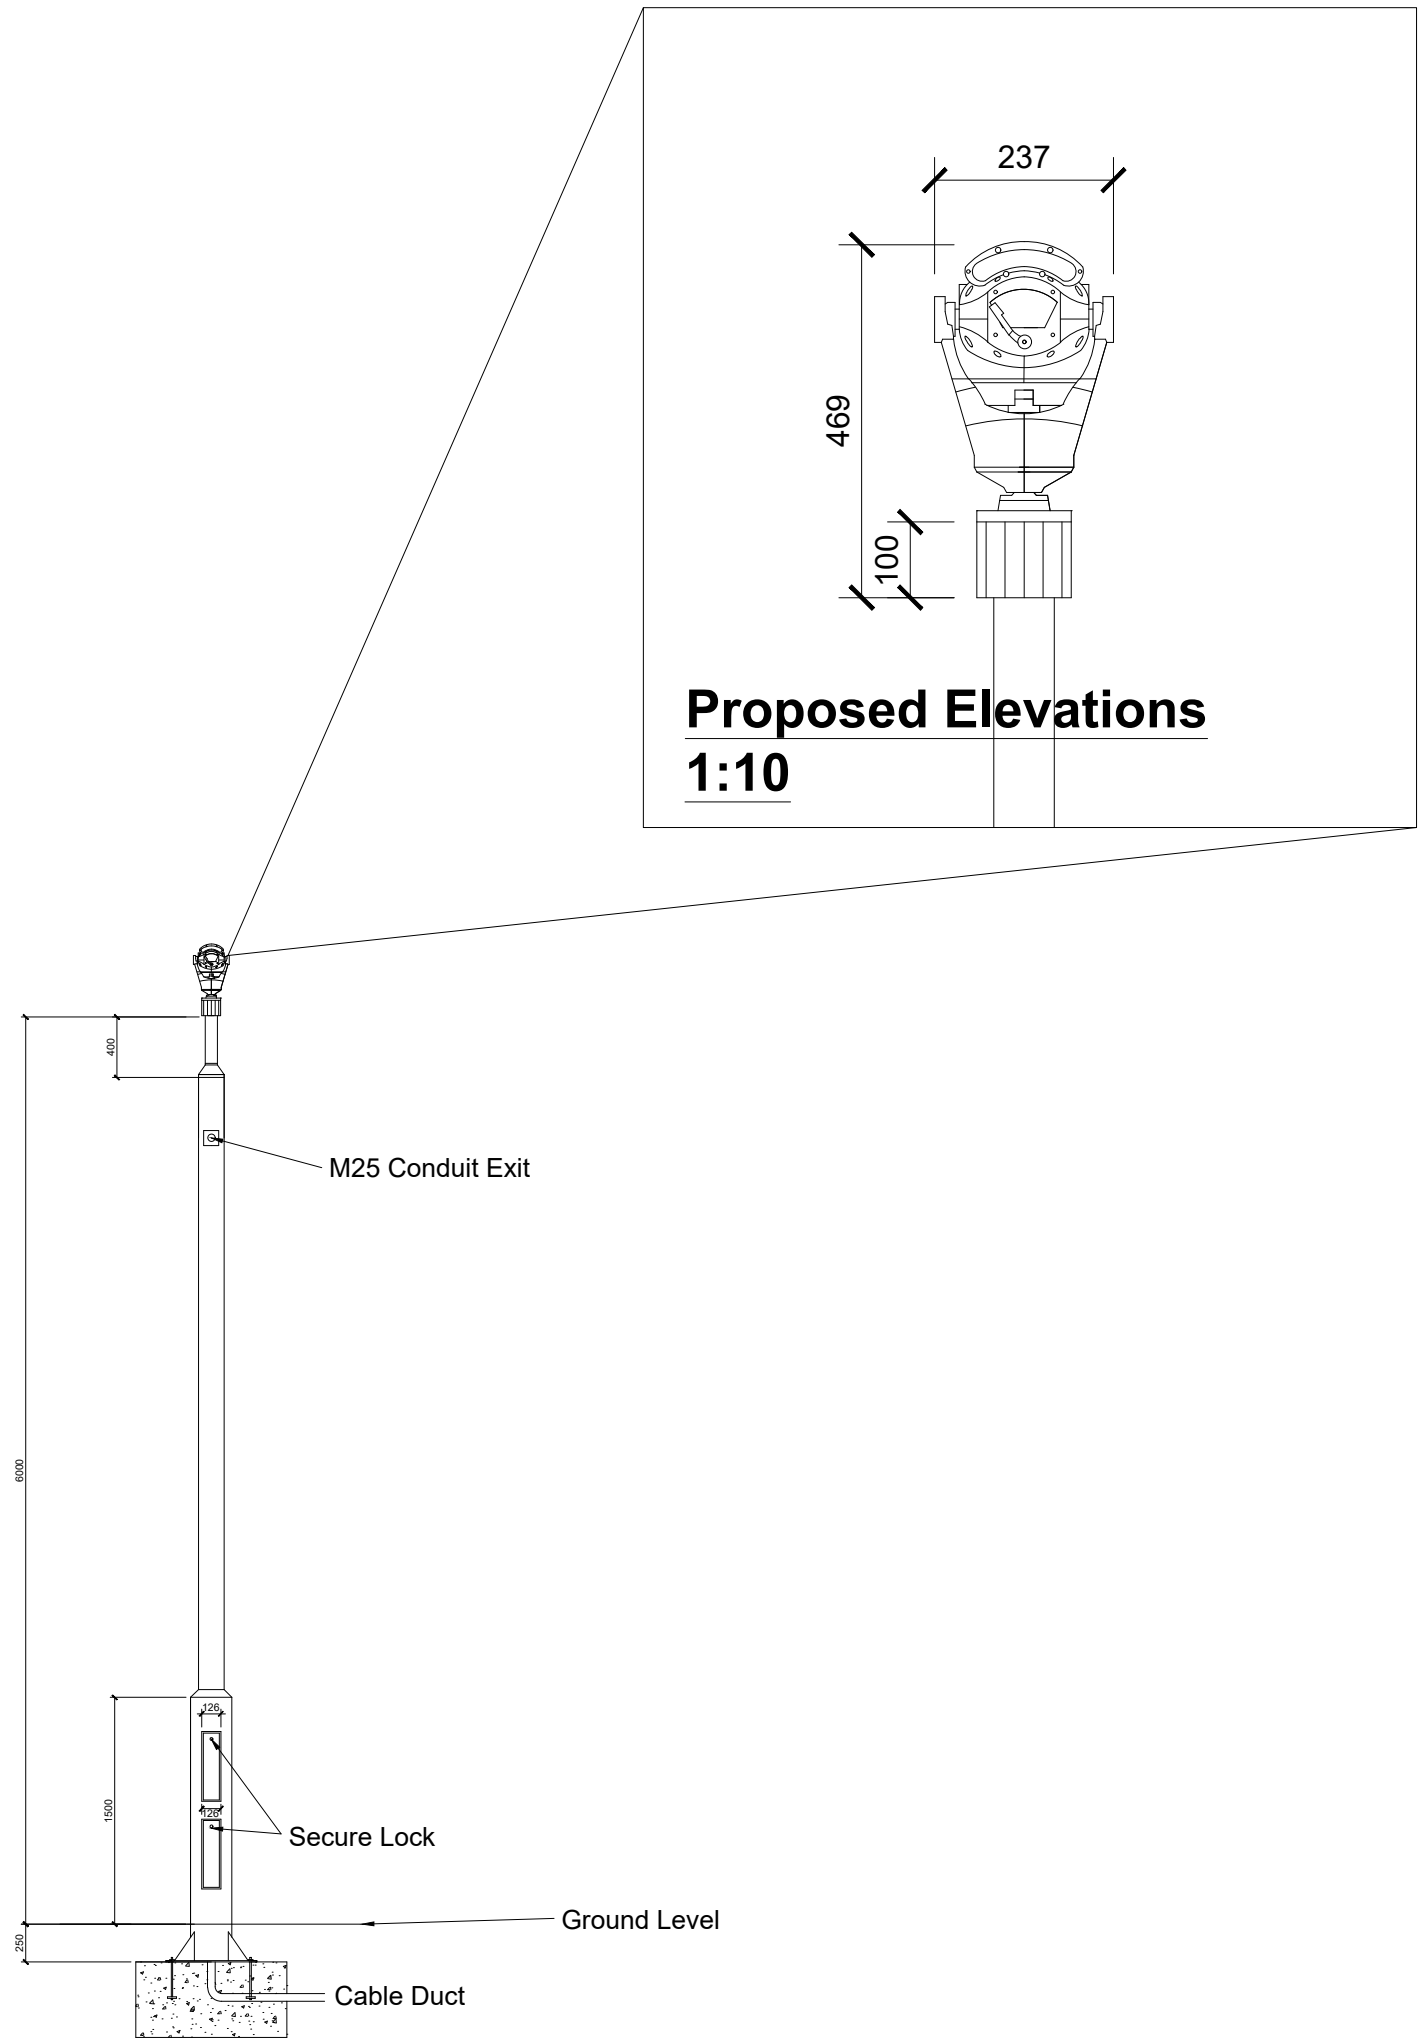

Proposed CCTV Camera
6m Altron 1502 Tower
with a Vision 360 Invictus
camera

NOTES

1. All dimensions in millimetres unless otherwise stated.

Rev	Details	Dr	Ch	Apr	Date

Neath Port Talbot
Castell-nedd Port Talbot
County Borough Council Cyngor Bwrdeistref Sirol
Making a difference Gwahaniaeth er gwell

PROPERTY & REGENERATION
Nicola Pearce BSc(Hons) DipTP MRTPI
DIRECTOR OF ENVIRONMENT AND REGENERATION
THE QUAYS, BRUNEL WAY
BAGLAN ENERGY PARK SA11 2GG
www.npt.gov.uk

Project

Neath CCTV Project

Drawing Title

Proposed Elevations and Block Plans

File No.	Property Ref. No.
Drawn D. Blethyn	Checked
Date Oct 24	Date
Scales As Shown	
Drawing No. A1304-10	Rev.