



Site Boundary Line

Property Boundary Line

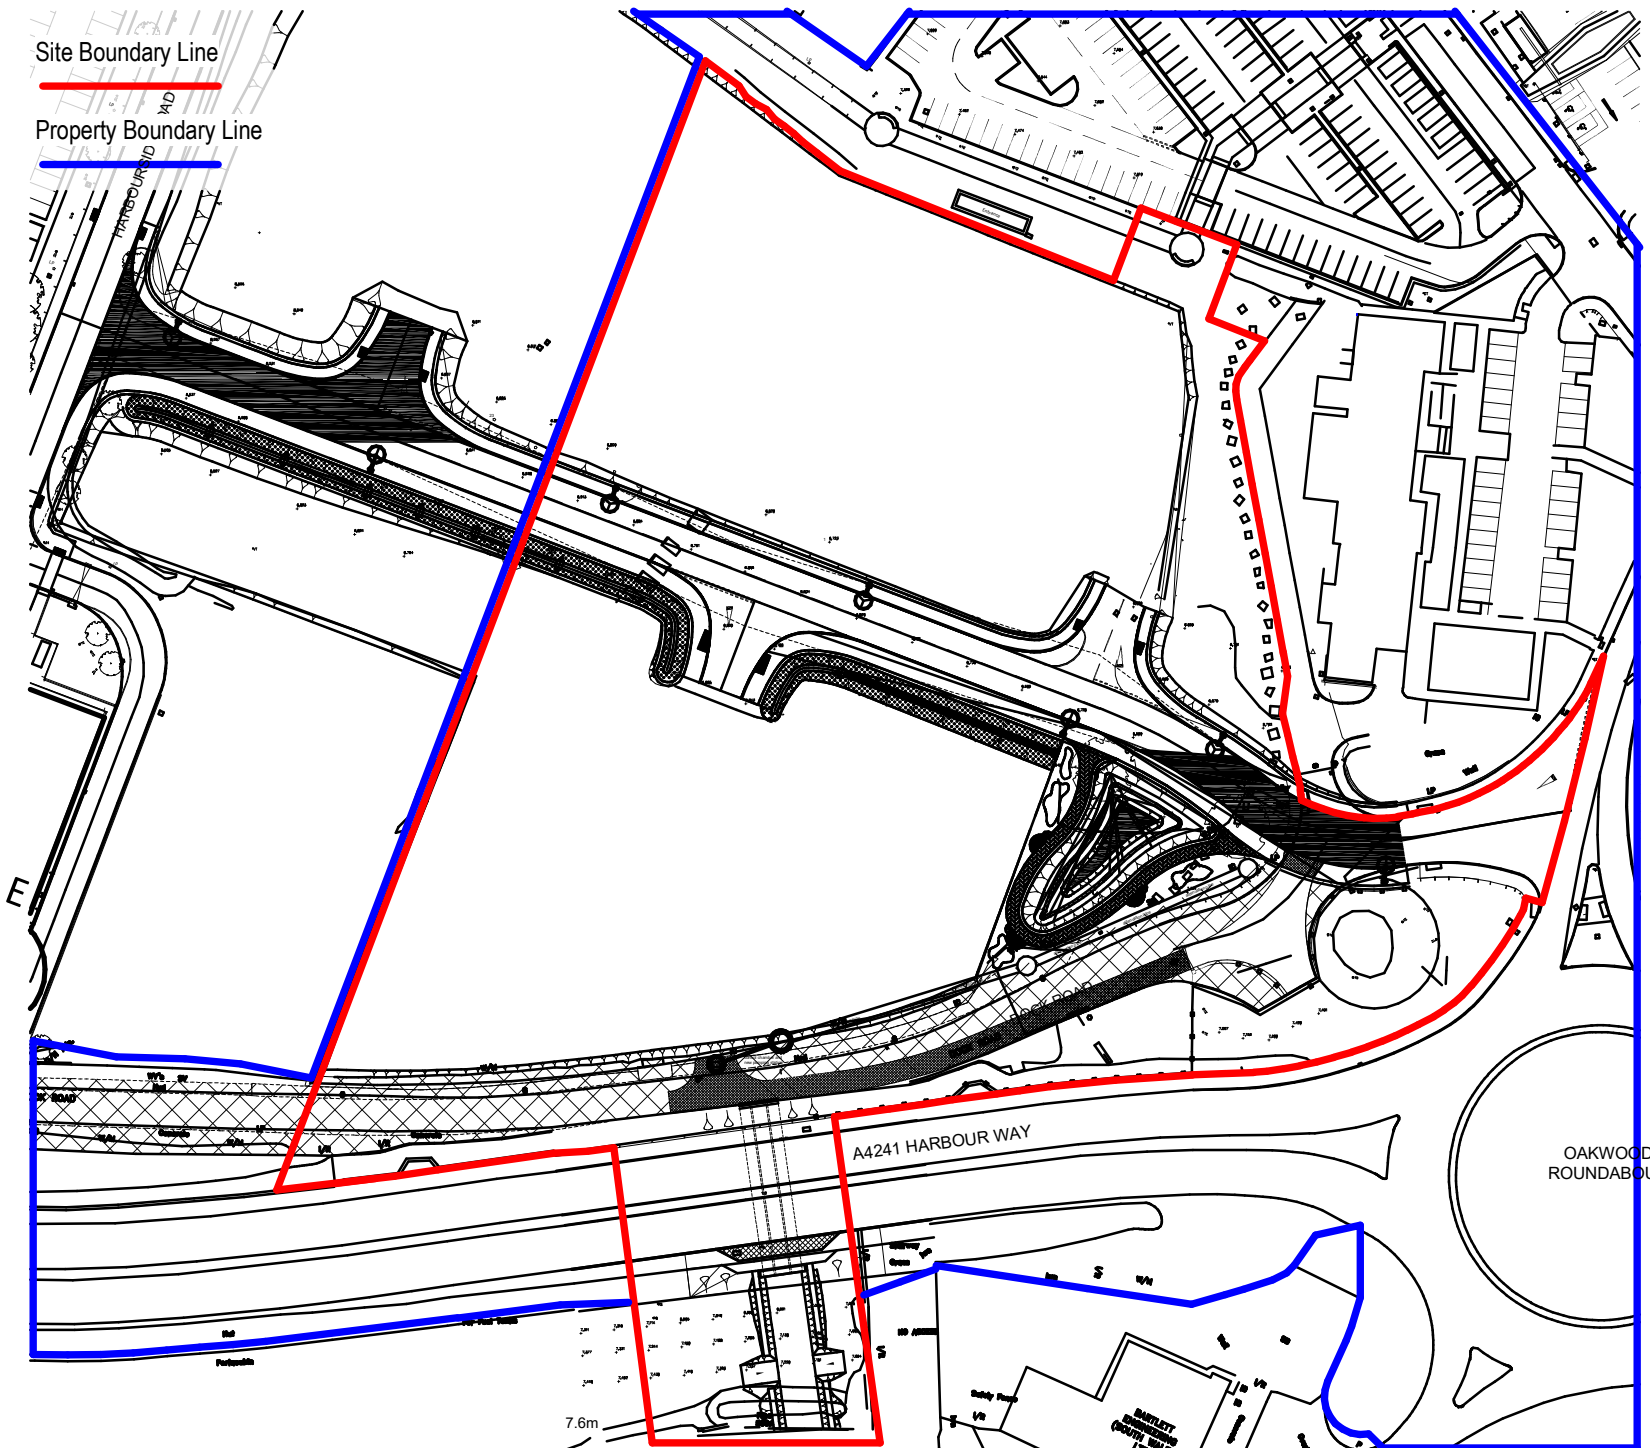

Notes:

- This drawing is copyright.
- Do not scale dimensions from this drawing.
- This drawing is to be read in conjunction with all other relevant drawings.
- All discrepancies on this drawing are to be reported to the architect.
- Do not modify any element of this drawing.
- Use drawing only for purpose(s) issued.
- This drawing may contain colour.

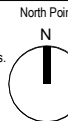

Hazard

HAZ-xx

To warn of significant hazards or information that is unusual

To be read in conjunction with all other consultant's information

Refer to CDM Schedule XXXX-IBI-XX-XX-SH-A-200-XXXX

The following external model files are included within this drawing:

0 12.5m 37.5m 62.5m

Scale: 1:1250

P05	22/11/2024	Issue for Planning; Updated Site Boundary Line	AP	AP
P04	15/11/2024	Issue for Planning	AP	AP
P03	07/11/2024	Closure of property line along boarder	AP	AP
P02	21/03/2024	Addition of the property boundary line, amendment of Site Boundary line	AP	AS
P01	04/03/2024	Issue for PAC	AP	AS
Rev	Date	Revision Notes	Drawn	Review

MORGAN
SINDALL

ARCADIS
www.arcadis.com

Project
SWITCH Harbourside

Drawing Title
Site Location Plan

Job Number 143606	Date Created 2024/02/02	Security Classification	Drawn By MJ
Scale@A4 1 : 1250	Purpose Planning		Reviewed By AP
Drawing Number 26CB02-ARC-30-00-D-A-100000			Revision P05