


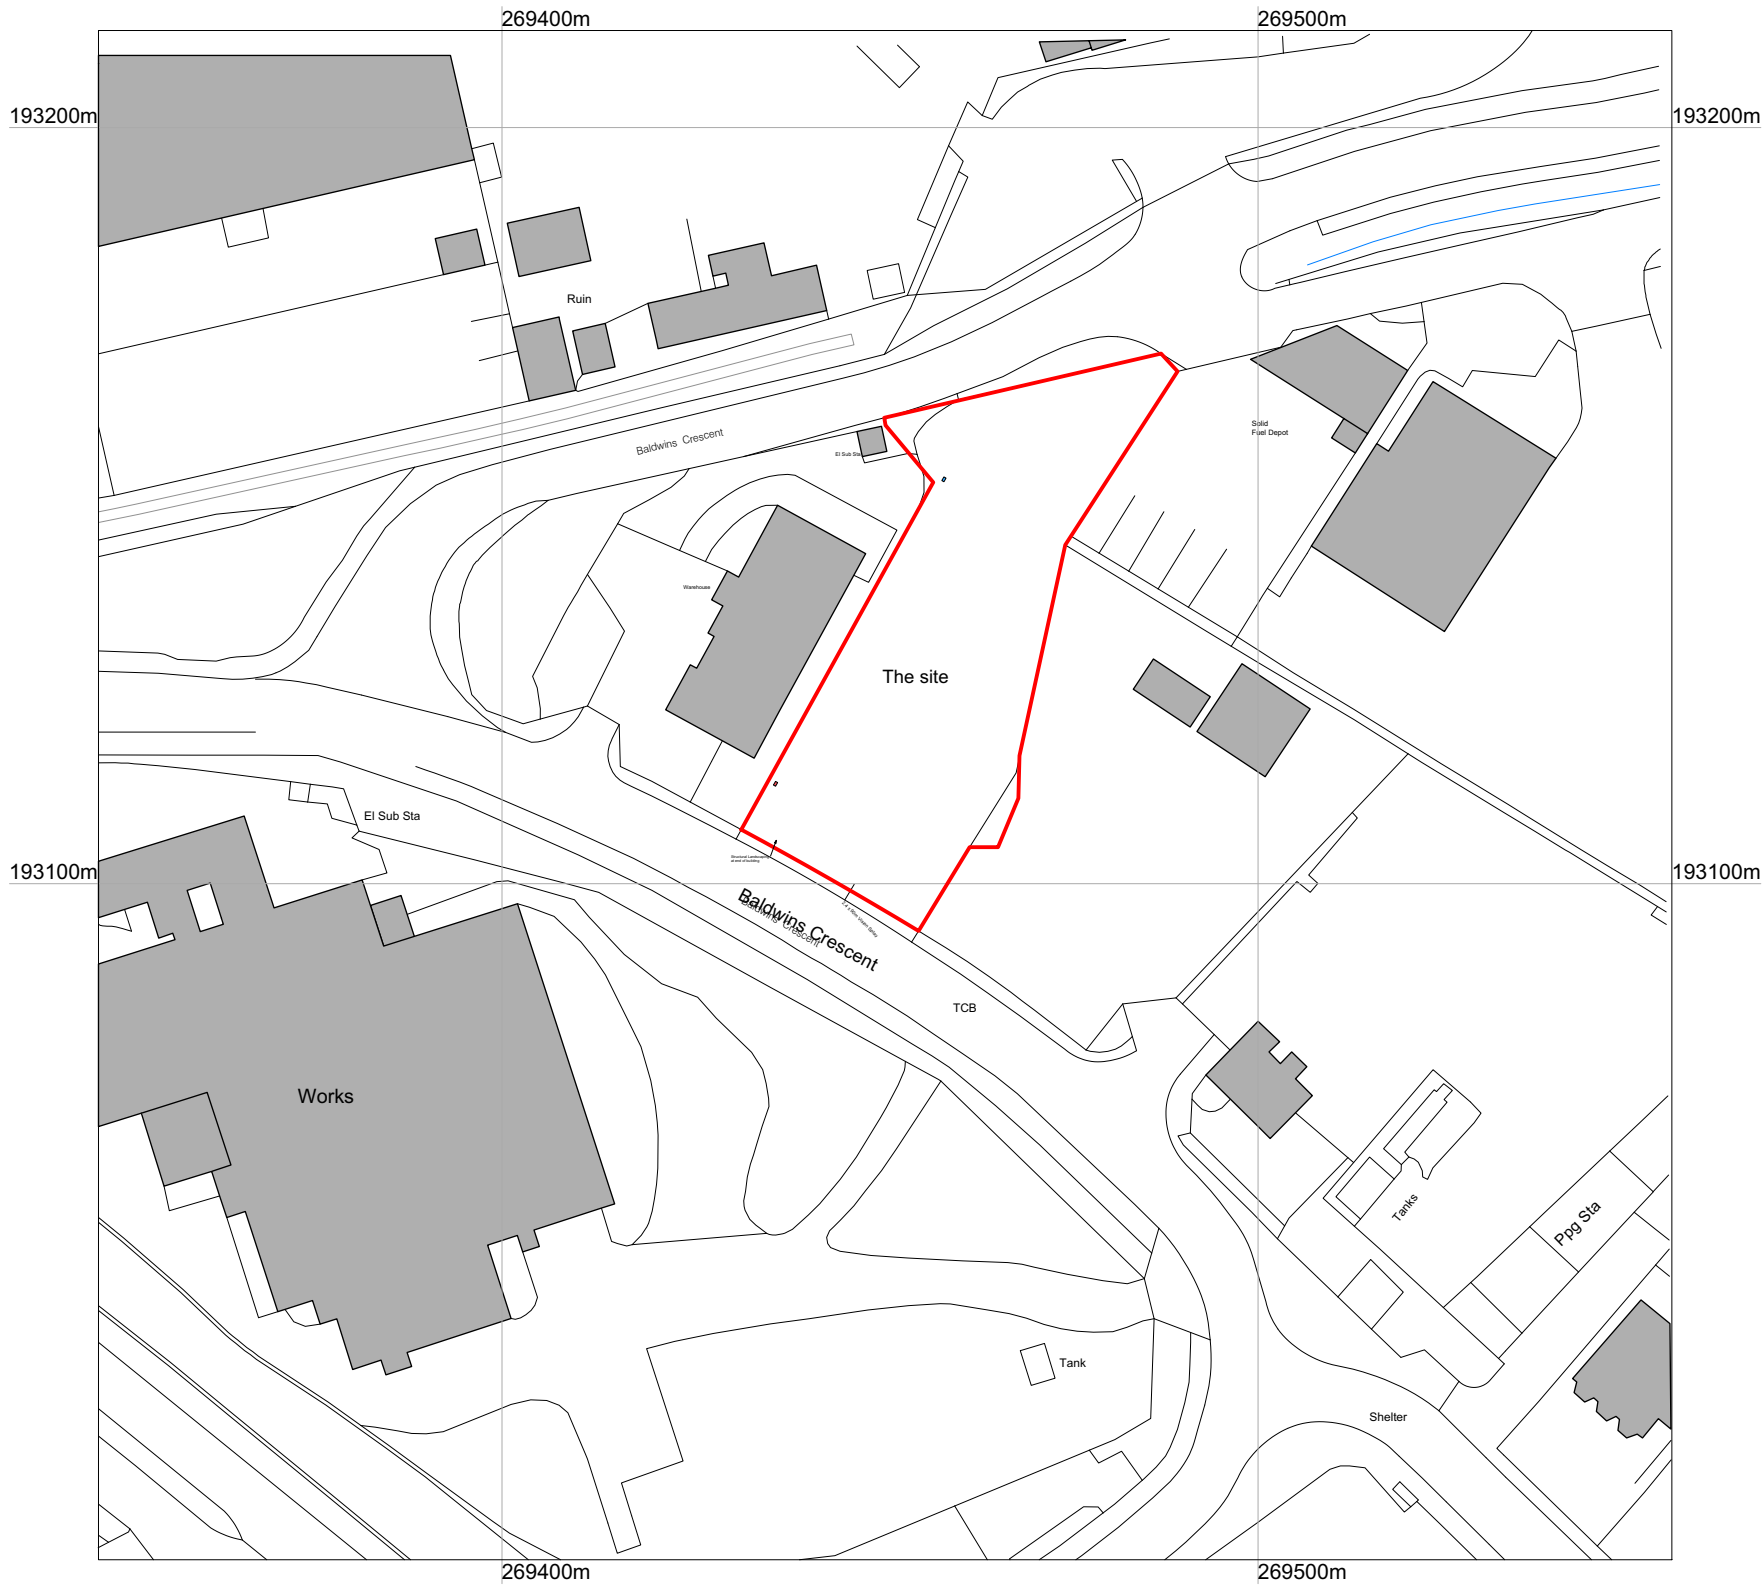

©Crown Copyright and database rights 2022 OS Licence no. 100041041



View of site from rear
(North)




Aerial View: Site area shown in Green for information only

SITE ADDRESS:
Baldwins Crescent
Crymlyn Burrows
Swansea
SA1 8PT

SITE AREA:
1,886m²

Easting: 269454
Northing: 193133

OS Grid:
SS 69454 93133

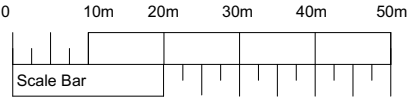

Kennedy James Griffiths
Chartered Architects and Project Managers
Project

**Baldwins Cescent Swansea:
Proposed Storage Units**



Title		Date
Location Plan		25 10 2024
Status	Scale @ A3	
Planning Application	1:1000	
Job Number	Revision	Drawn by
1632:PL 01		CKG

Use figured dimensions where possible. Do not scale for construction purposes.
This drawing is copyright.

