


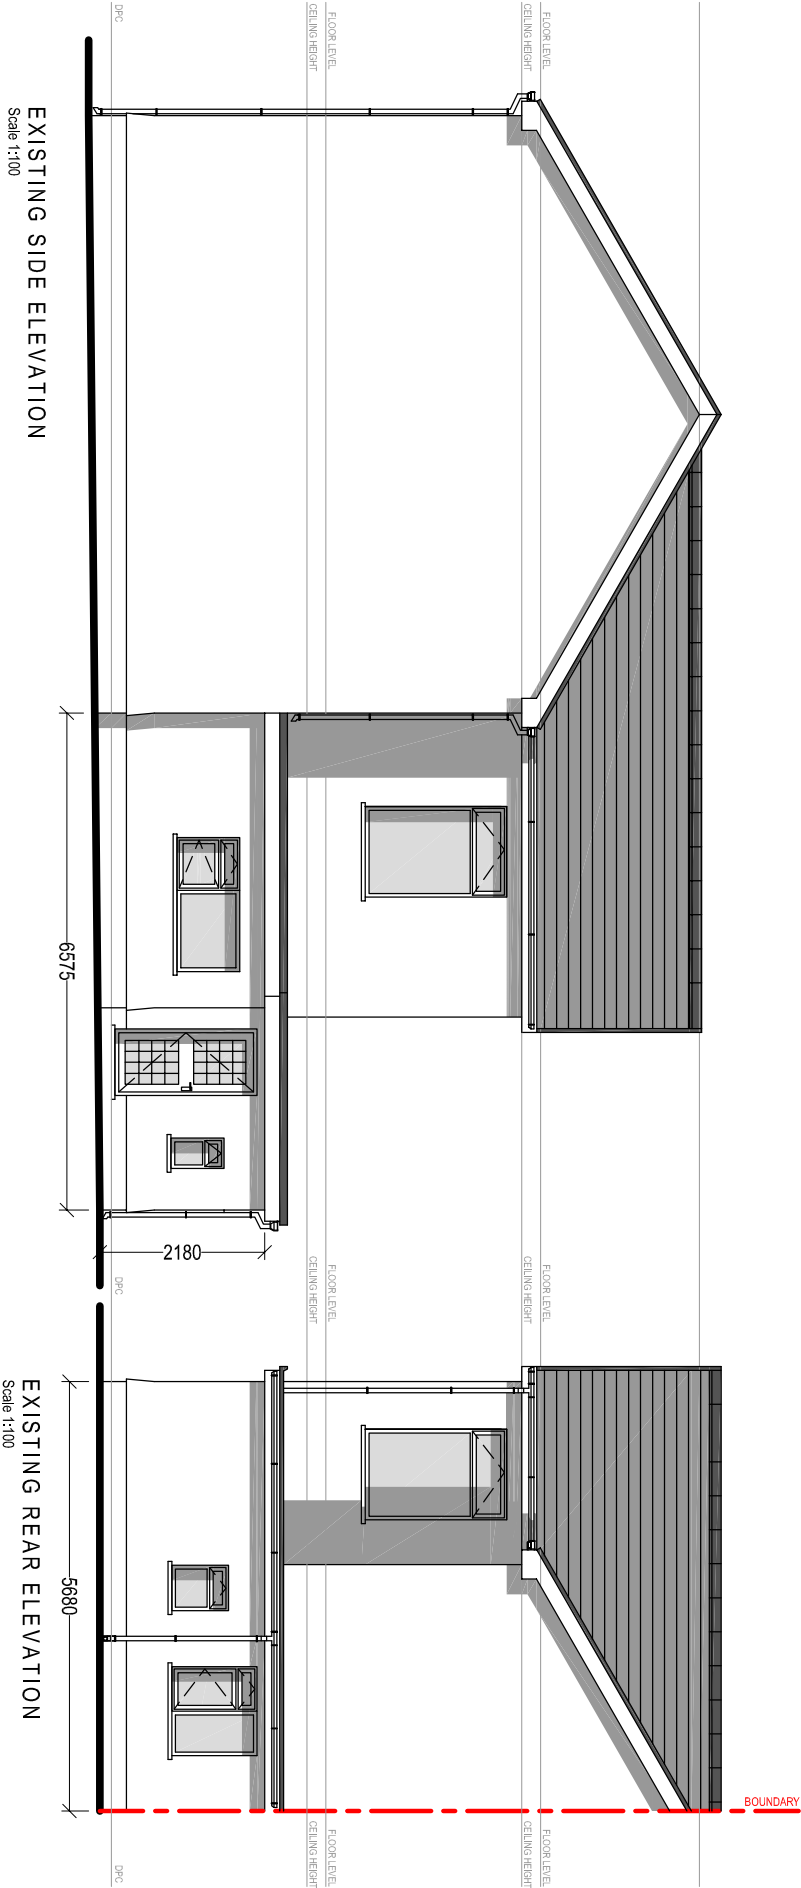

Client:

Mr. Jordan Lloyd
6 Brynhyfryd Terrace
Seven Sisters
SA10 9BA

Project Title:

PROPOSED PART DOUBLE
PART SINGLE STOREY
REAR EXTENSION

General Notes:

1. Do not scale from this drawing. Take figures dimensions only.
2. Dimensions are in millimetres unless otherwise stated.

Drawing Issue:

PLANNING

Drawing Title:

EXISTING ELEVATIONS

Drawing No:

Revision:

Date:

Revised:

Scale(s):

Paper Size:

A3



Cwm Planning & Design Ltd.
(Civil, Structural & Architectural)