



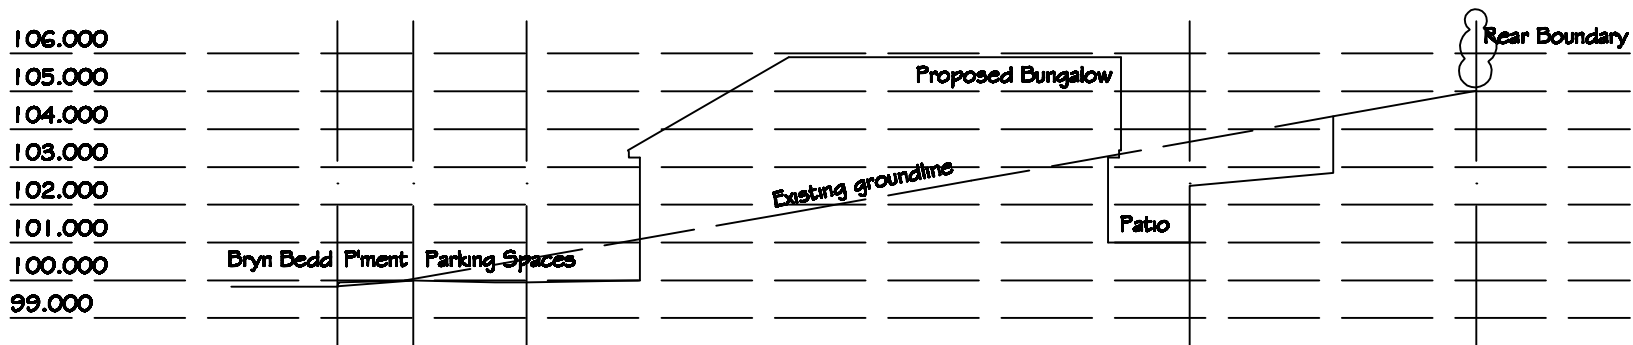

LONGITUDINAL SITE SECTION A - A.

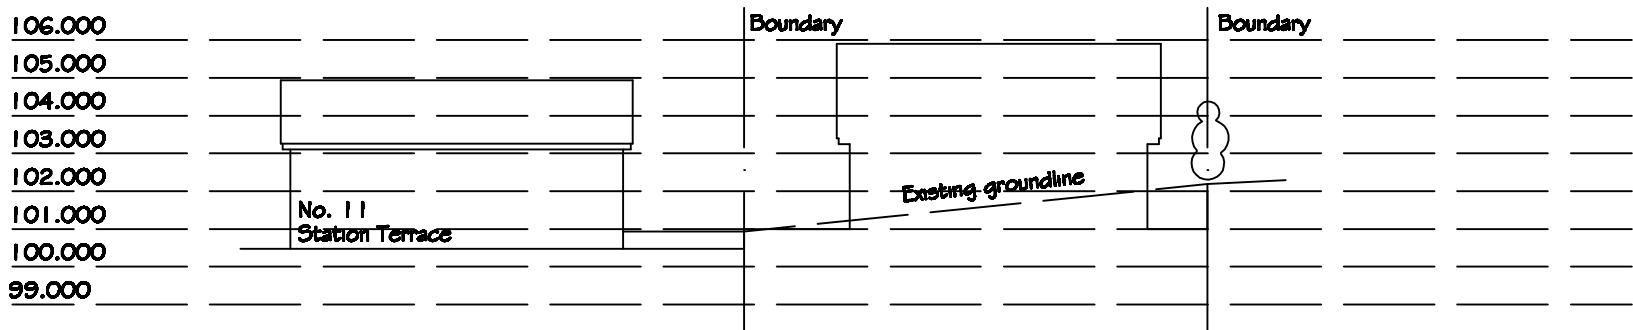

CROSS SITE SECTION B - B.



Architectural Design & Services
M.C.I.A.T.
38 De La Beche Road, Sketty,
Swansea, SA2 9AR.
Telephone: 01792 288039 Mobile: 07818 067467
e-mail: crescent3000@aol.com

Project
Proposed Bungalow at land adjacent to
11 Station Terrace, Seven Sisters, Neath,
SA10 8DH.

Description

SITE SECTIONS

Scale 1/200 @ A4.	Date May 2017.
Drawn	Checked

Drawing No.
PH17/21/5A

0m. 1m. 2m. 3m. 4m. 5m.
Scale 1 to 200.