


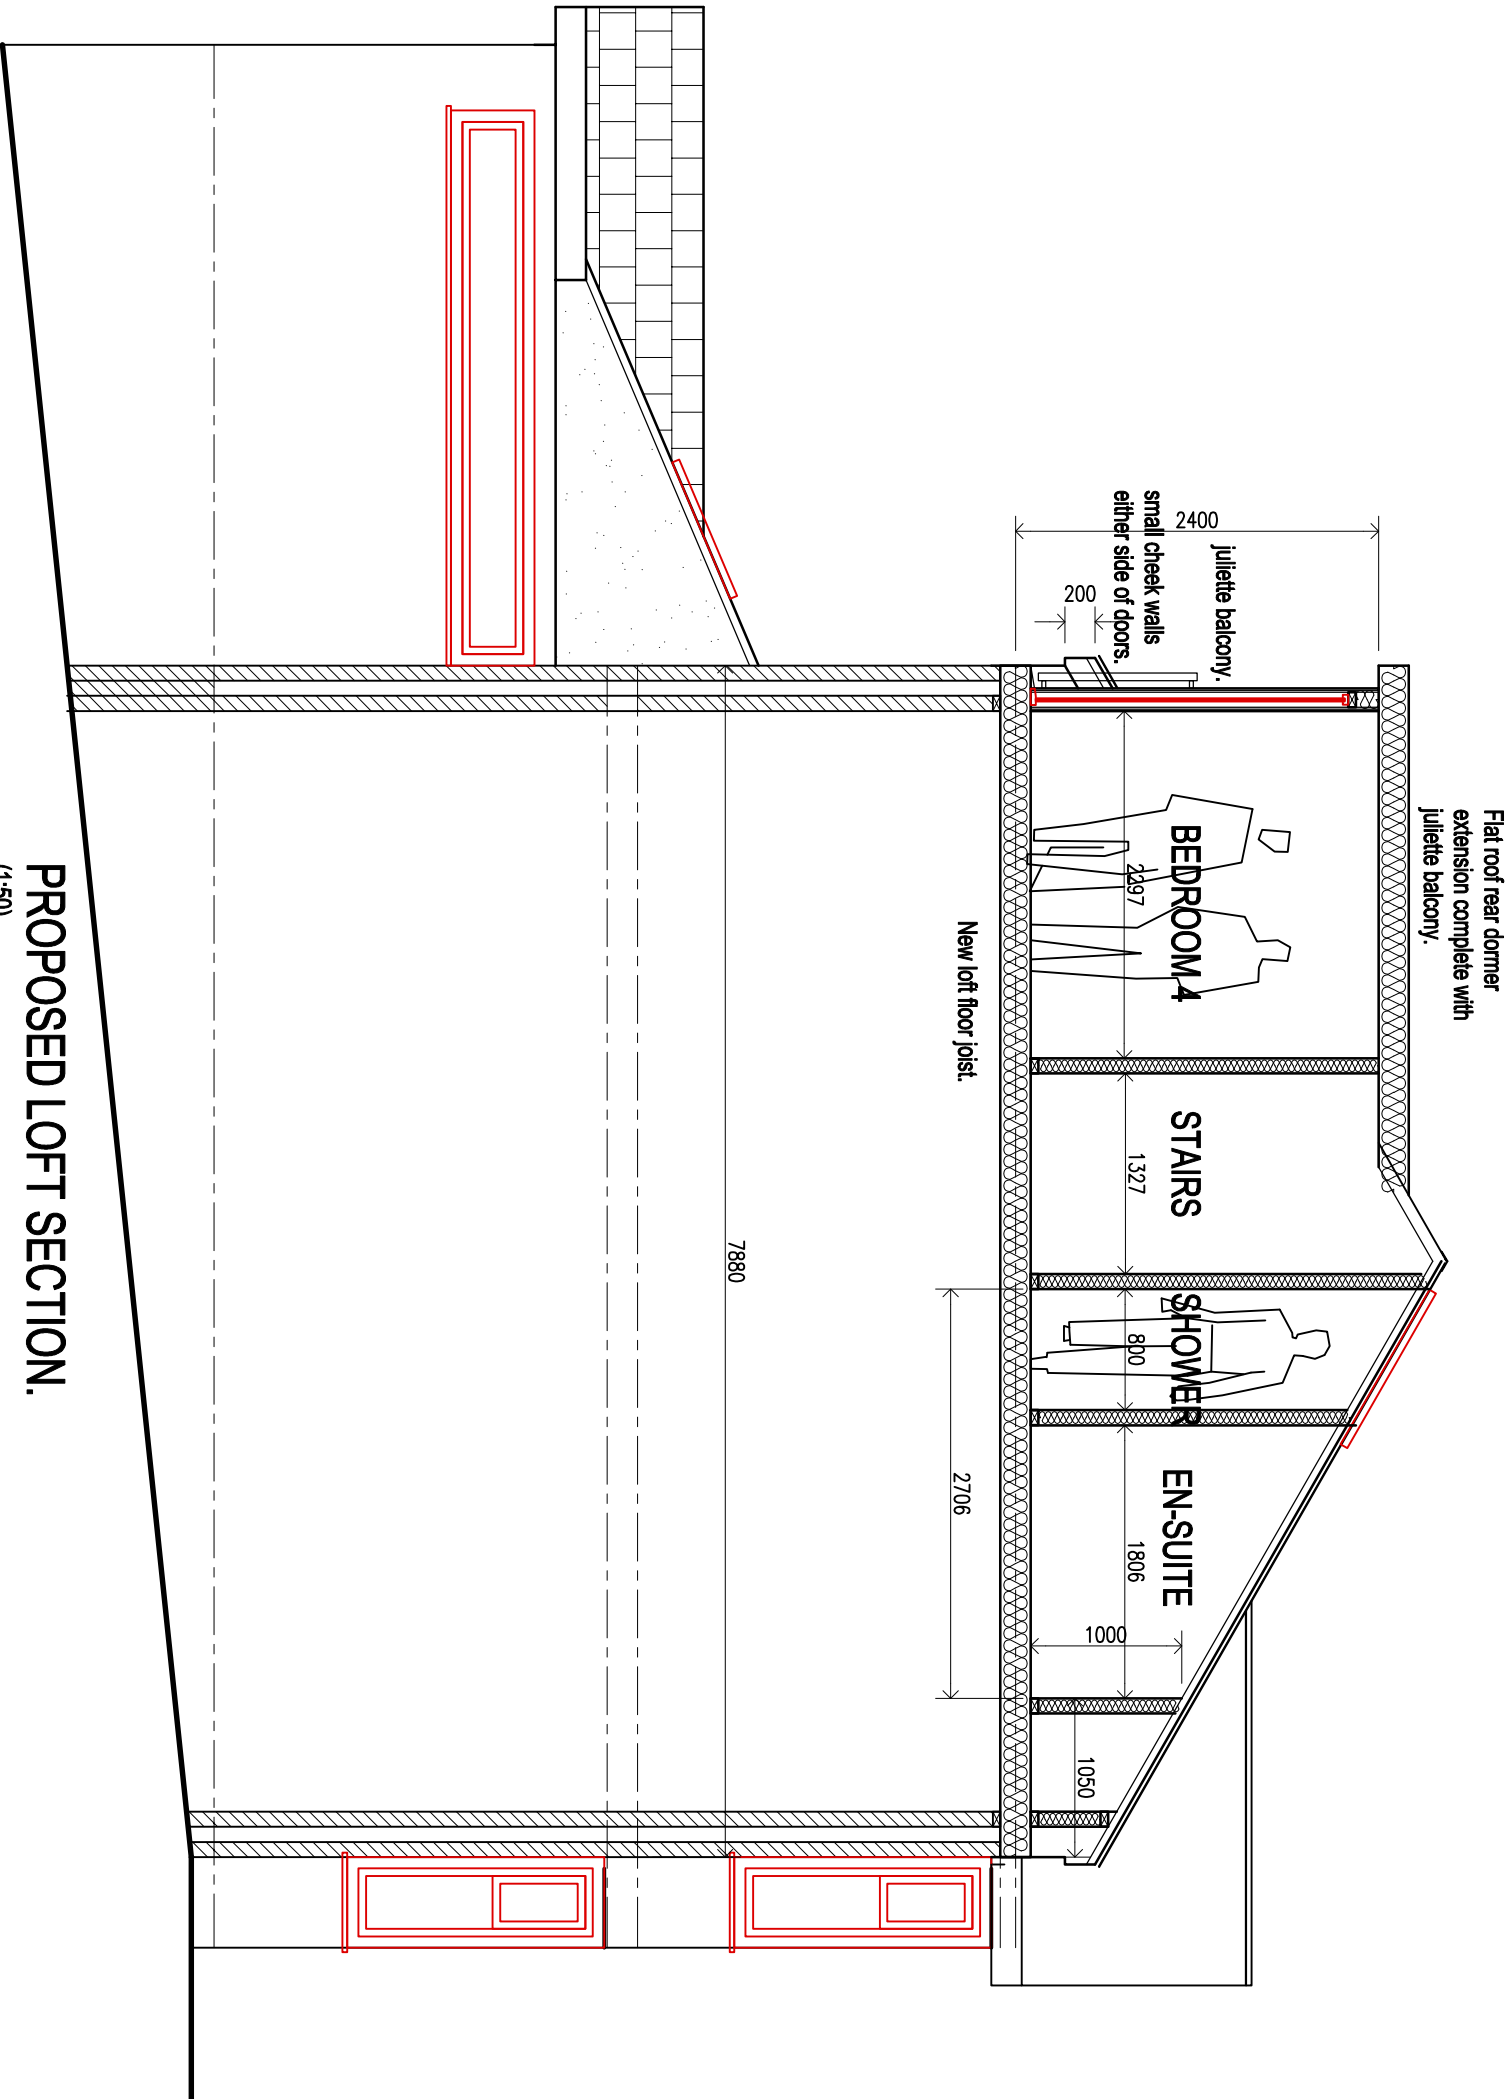

PROPOSED LOFT SECTION.
(1:50)

CLIENT

MR & MRS STEVEN PARSONS

job title
PROPOSED REAR LOFT CONVERSION EXTENSION &
REPLACING REAR CONSERVATORY ROOF @ 14 THORNEY
ROAD, BAGLAN SA12 8LW.

drawing title

PROPOSED SECTION.

job No:

24.42

drawing No:

09

scales:

1:50 @ A3