
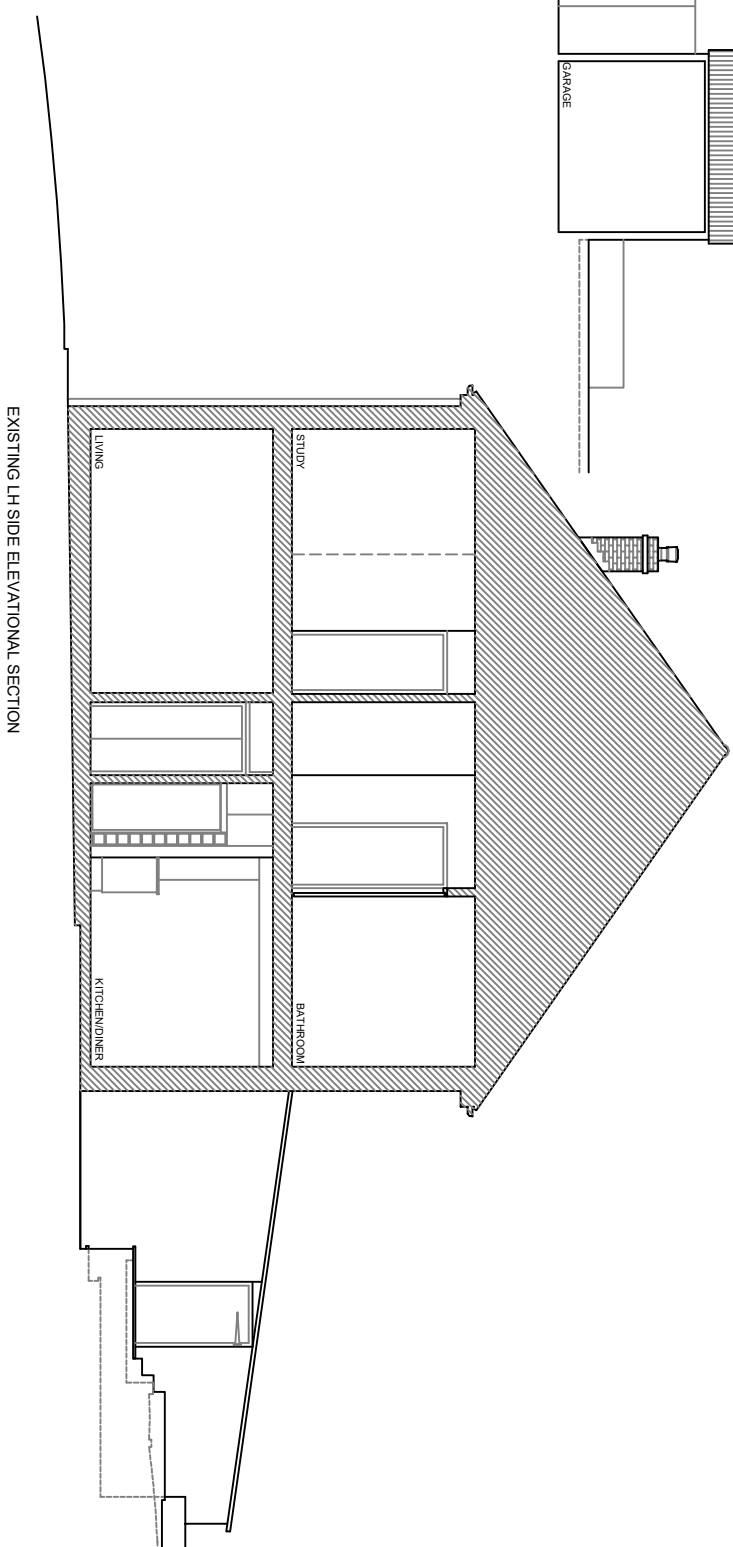
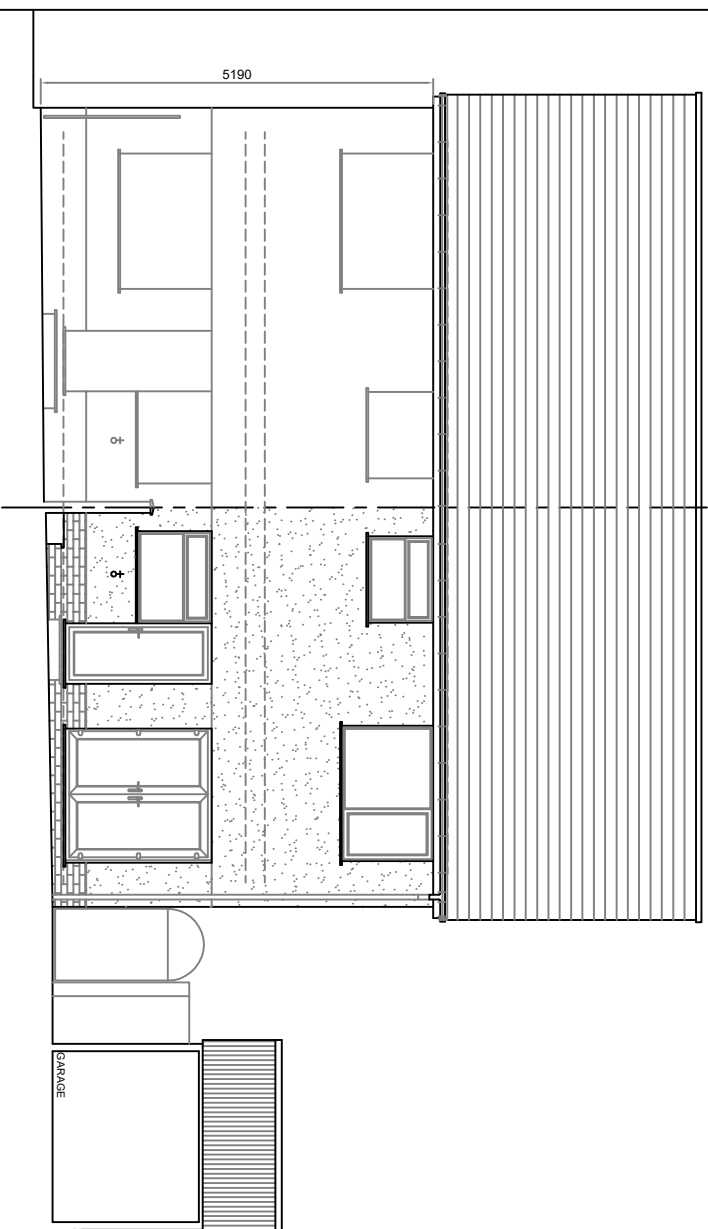
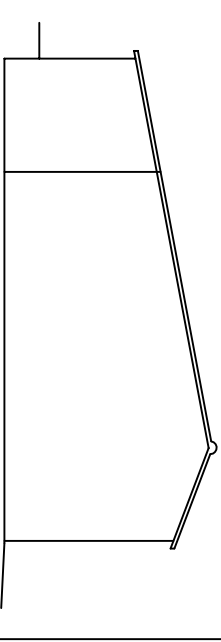
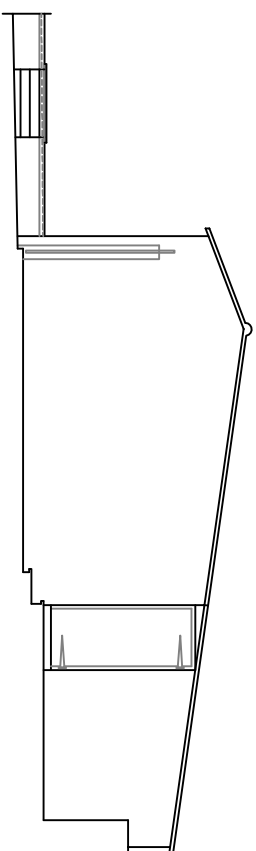
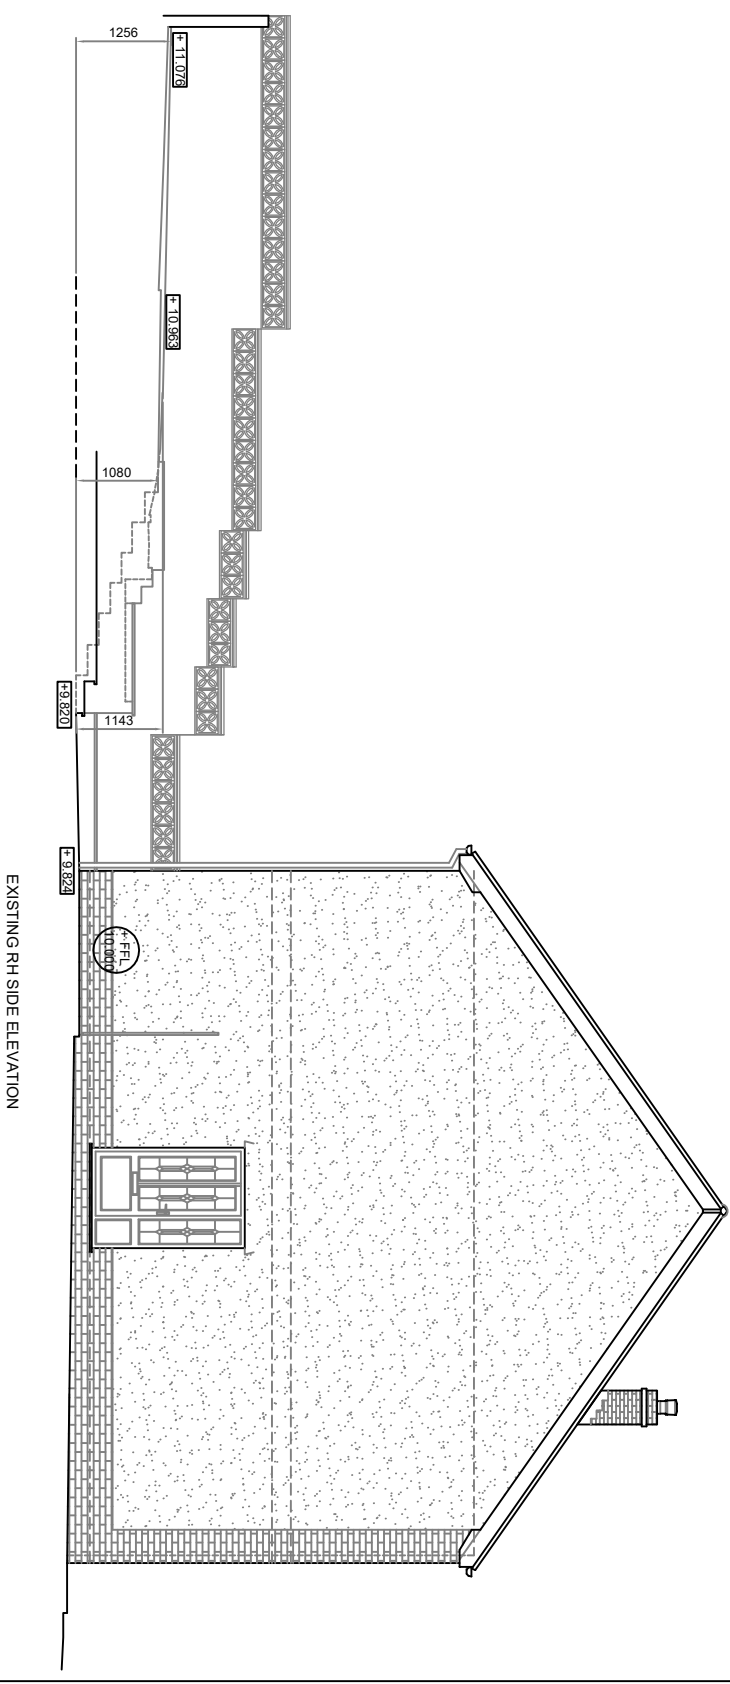


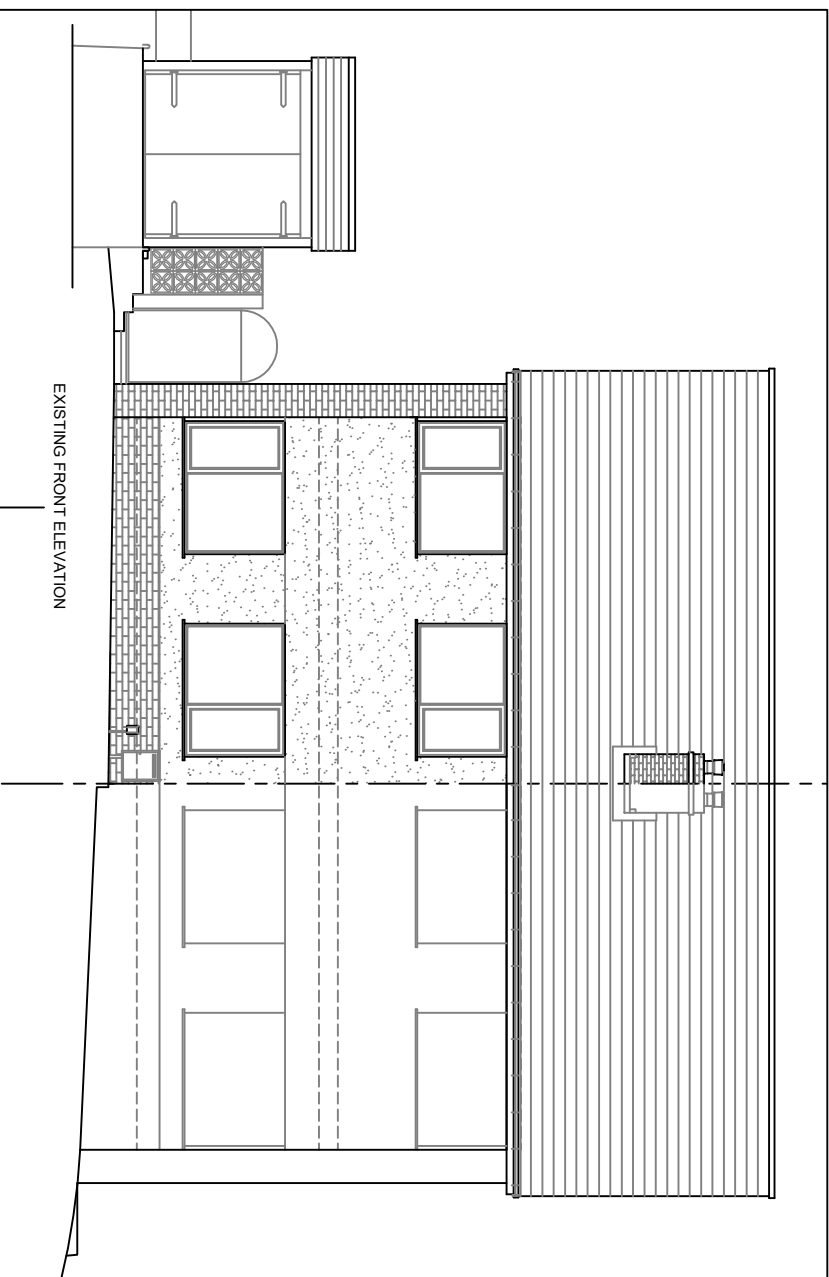

A	Datum & other levels added.	18/1/24
Rev	Description	Date

SEAGREY
07800 789453
01639 282789
carolineg@seagreydesign.co.uk
www.seagreydesign.com
design for: extensions / house renovations / conversions

Site
RUTH & HUW HOWELL
74 PINE VALLEY
CWMAYON, PORT TALBOT SA12 9NG

CWMAYON, PORT TALBOT SA12 9NG

CWMAYON, PORT TALBOT SA12 9NG

Draw Title

EXISTING BUILDING
ELEVATIONS

GENERAL ARRANGEMENT

ELEVATIONS

GENERAL ARRANGEMENT

GENERAL ARRANGEMENT

Drawn By:	CLG
Date:	15/05/2024

Date:	15/05/2024
-------	------------

Scale:	Dwg No:
1:100 @ A3L	24-457P/105

24-457P/105

REV	A						
-----	---	--	--	--	--	--	--