



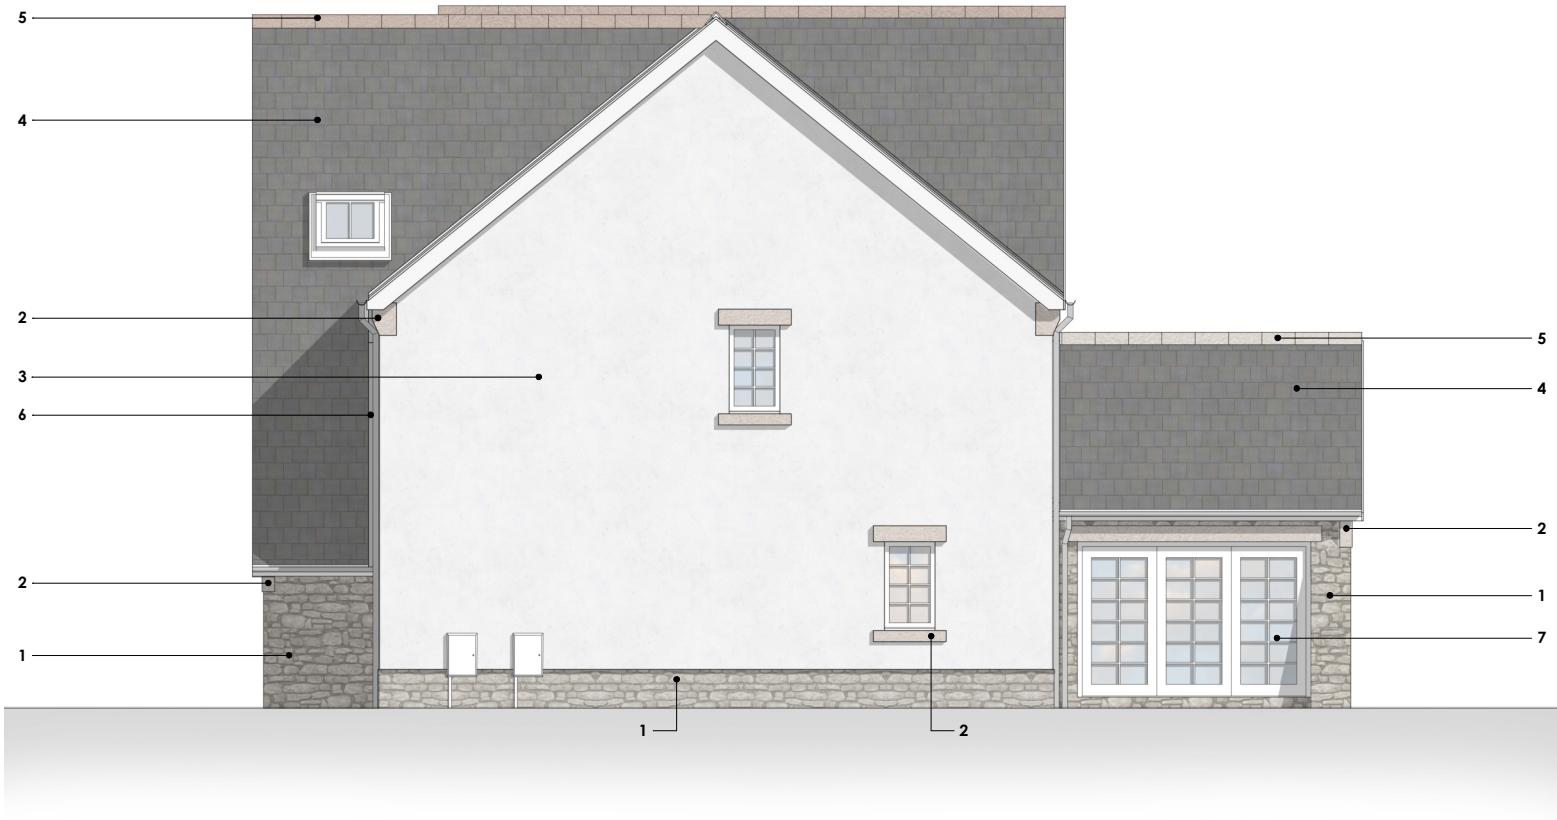

SCALE: 1:50 @A1
S1 MATERIALS (SIDE 1)

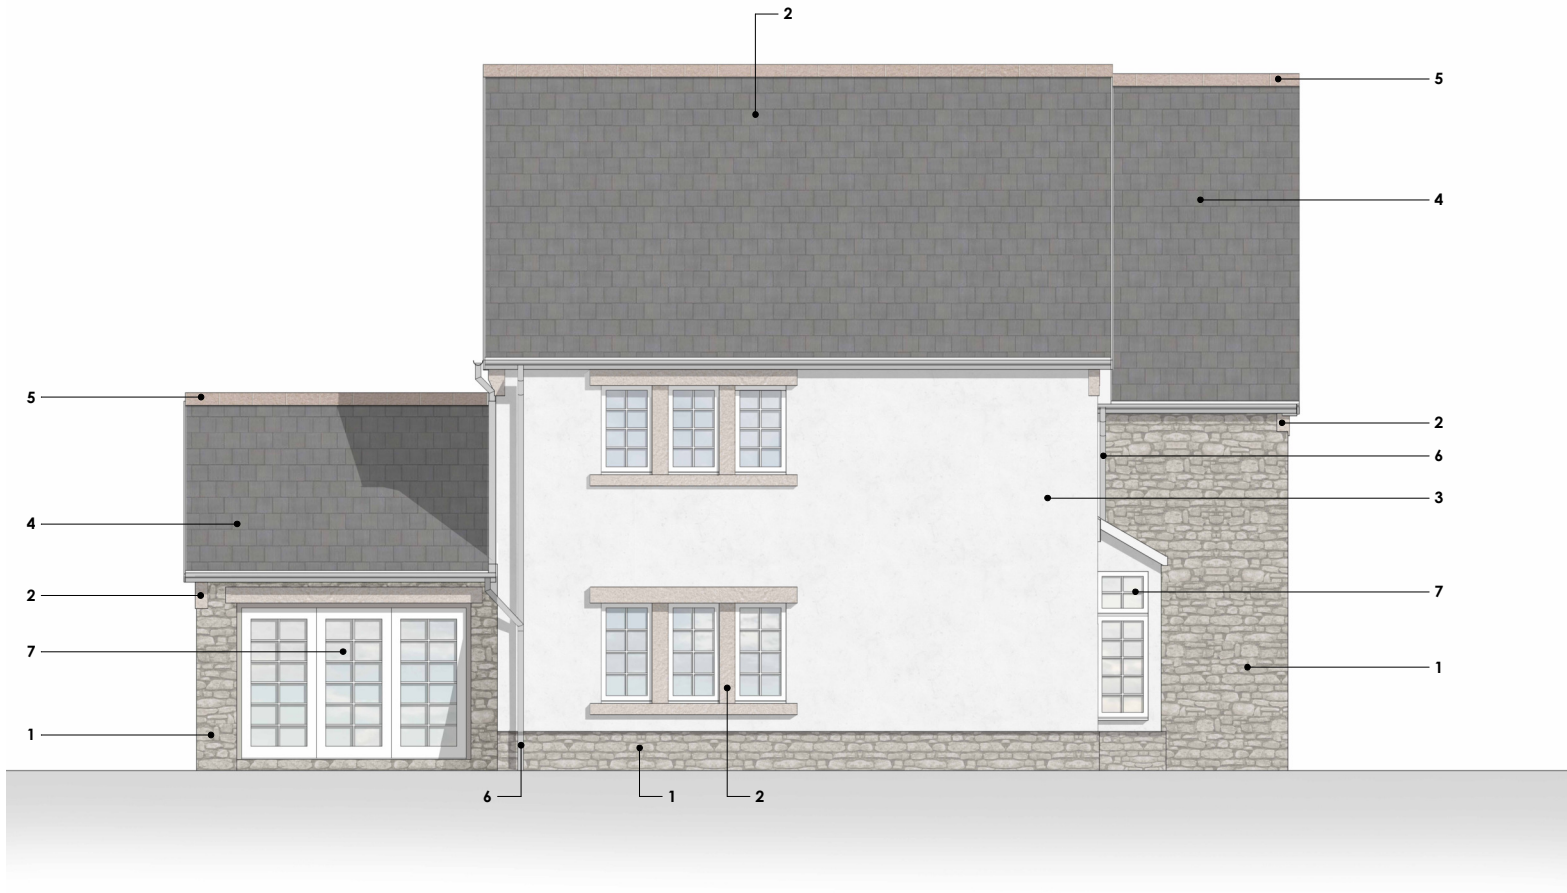

SCALE: 1:50 @A1
S2 MATERIALS (SIDE 2)

MATERIALS KEY

- 1



1. EXTERNAL RANDOM STONE:
GLOUCESTER GREEN SANDSTONE FROM BLACK MOUNTAIN QUARRIES
"https://www.blackmountainquarries.co.uk/products/traditional-facing-stone/random-facing-stone/glooucester-green-random-facing-stone/"
- 

2. RECON STONE DETAILING:
BY SPECIALIST MANUFACTURER. COLOURS BASED ON CYMRU STONE "PORTLAND STONE" SWATCH.
- 

3. ROUGH CAST RENDER:
PROPRIETARY 2-COAT RENDER SYSTEM WITH DASH RECEIVER AND ROUGHCAST APPLICATION (E.G. K-REND ROUGHCAST)
- 

4. ROOF TILES:
MARLEY EDGEMERE "SMOOTH GREY" OR "ANTHRACITE" PLAIN TILES
WHITE PVCU OR PAINTED FASCIA, BARGEBOARDS & SOFFITS
- 

5. RIDGE TILES
PLAIN CLAY ANGLE RIDGE TILES
- 

6. RAIN WATER GUTTERING & DOWN PIPES
ANTHRACITE METALLIC RAL 9007 COLOUR COATED HALF ROUND
125mm DIA ALUMINIUM GUTTERS WITH 75mm DIA CIRCULAR DOWN PIPES
- 

7. WINDOWS & FULLY GLAZED DOORS
WHITE PVCU TO MATCH ELEVATIONS.
SQAURE PROFILE WINDOW SECTIONS TO APPEAR AS "TIMBER PROFILE"
- 

8. OPAQUE DOORS
EITHER SOLID TIMBER OR TIMBER EFFECT COMPOSITE DOOR LEAF TO SPECIALISTS DETAILS

A1

Original sheet size

Note: This Drawing is copyright, its use or reproduction is subject to permission from Spring Design Consultancy Limited. All rights are reserved until invoices are paid in full. Contact SDC regarding terms & conditions. Check printed scale, responsibility is not accepted for reproduction of digital media or measuring from this document. Only figured dimensions to be used for construction. No responsibility will be taken for any design used for construction prior to receipt of relevant approvals. Report doubts/discrepancies to project Architect.

Client ANDREW HALL		Project NO7 TEN ACRE WOODS		Drawing Title COND 10 ELEVATIONS SHEET 2		Rev.	
Drawing Status FOR APPROVAL	Date 11/19/24	Drawn By Author	Director CW	Scale 1 : 100@A1	Job No. 2658	OPT. (0) E2	Unit 2 Chapel Bams Merthyr Mawr Bridgend CF32 0LS www.spring-consultancy.co.uk t: 01456 656267

spring
design