
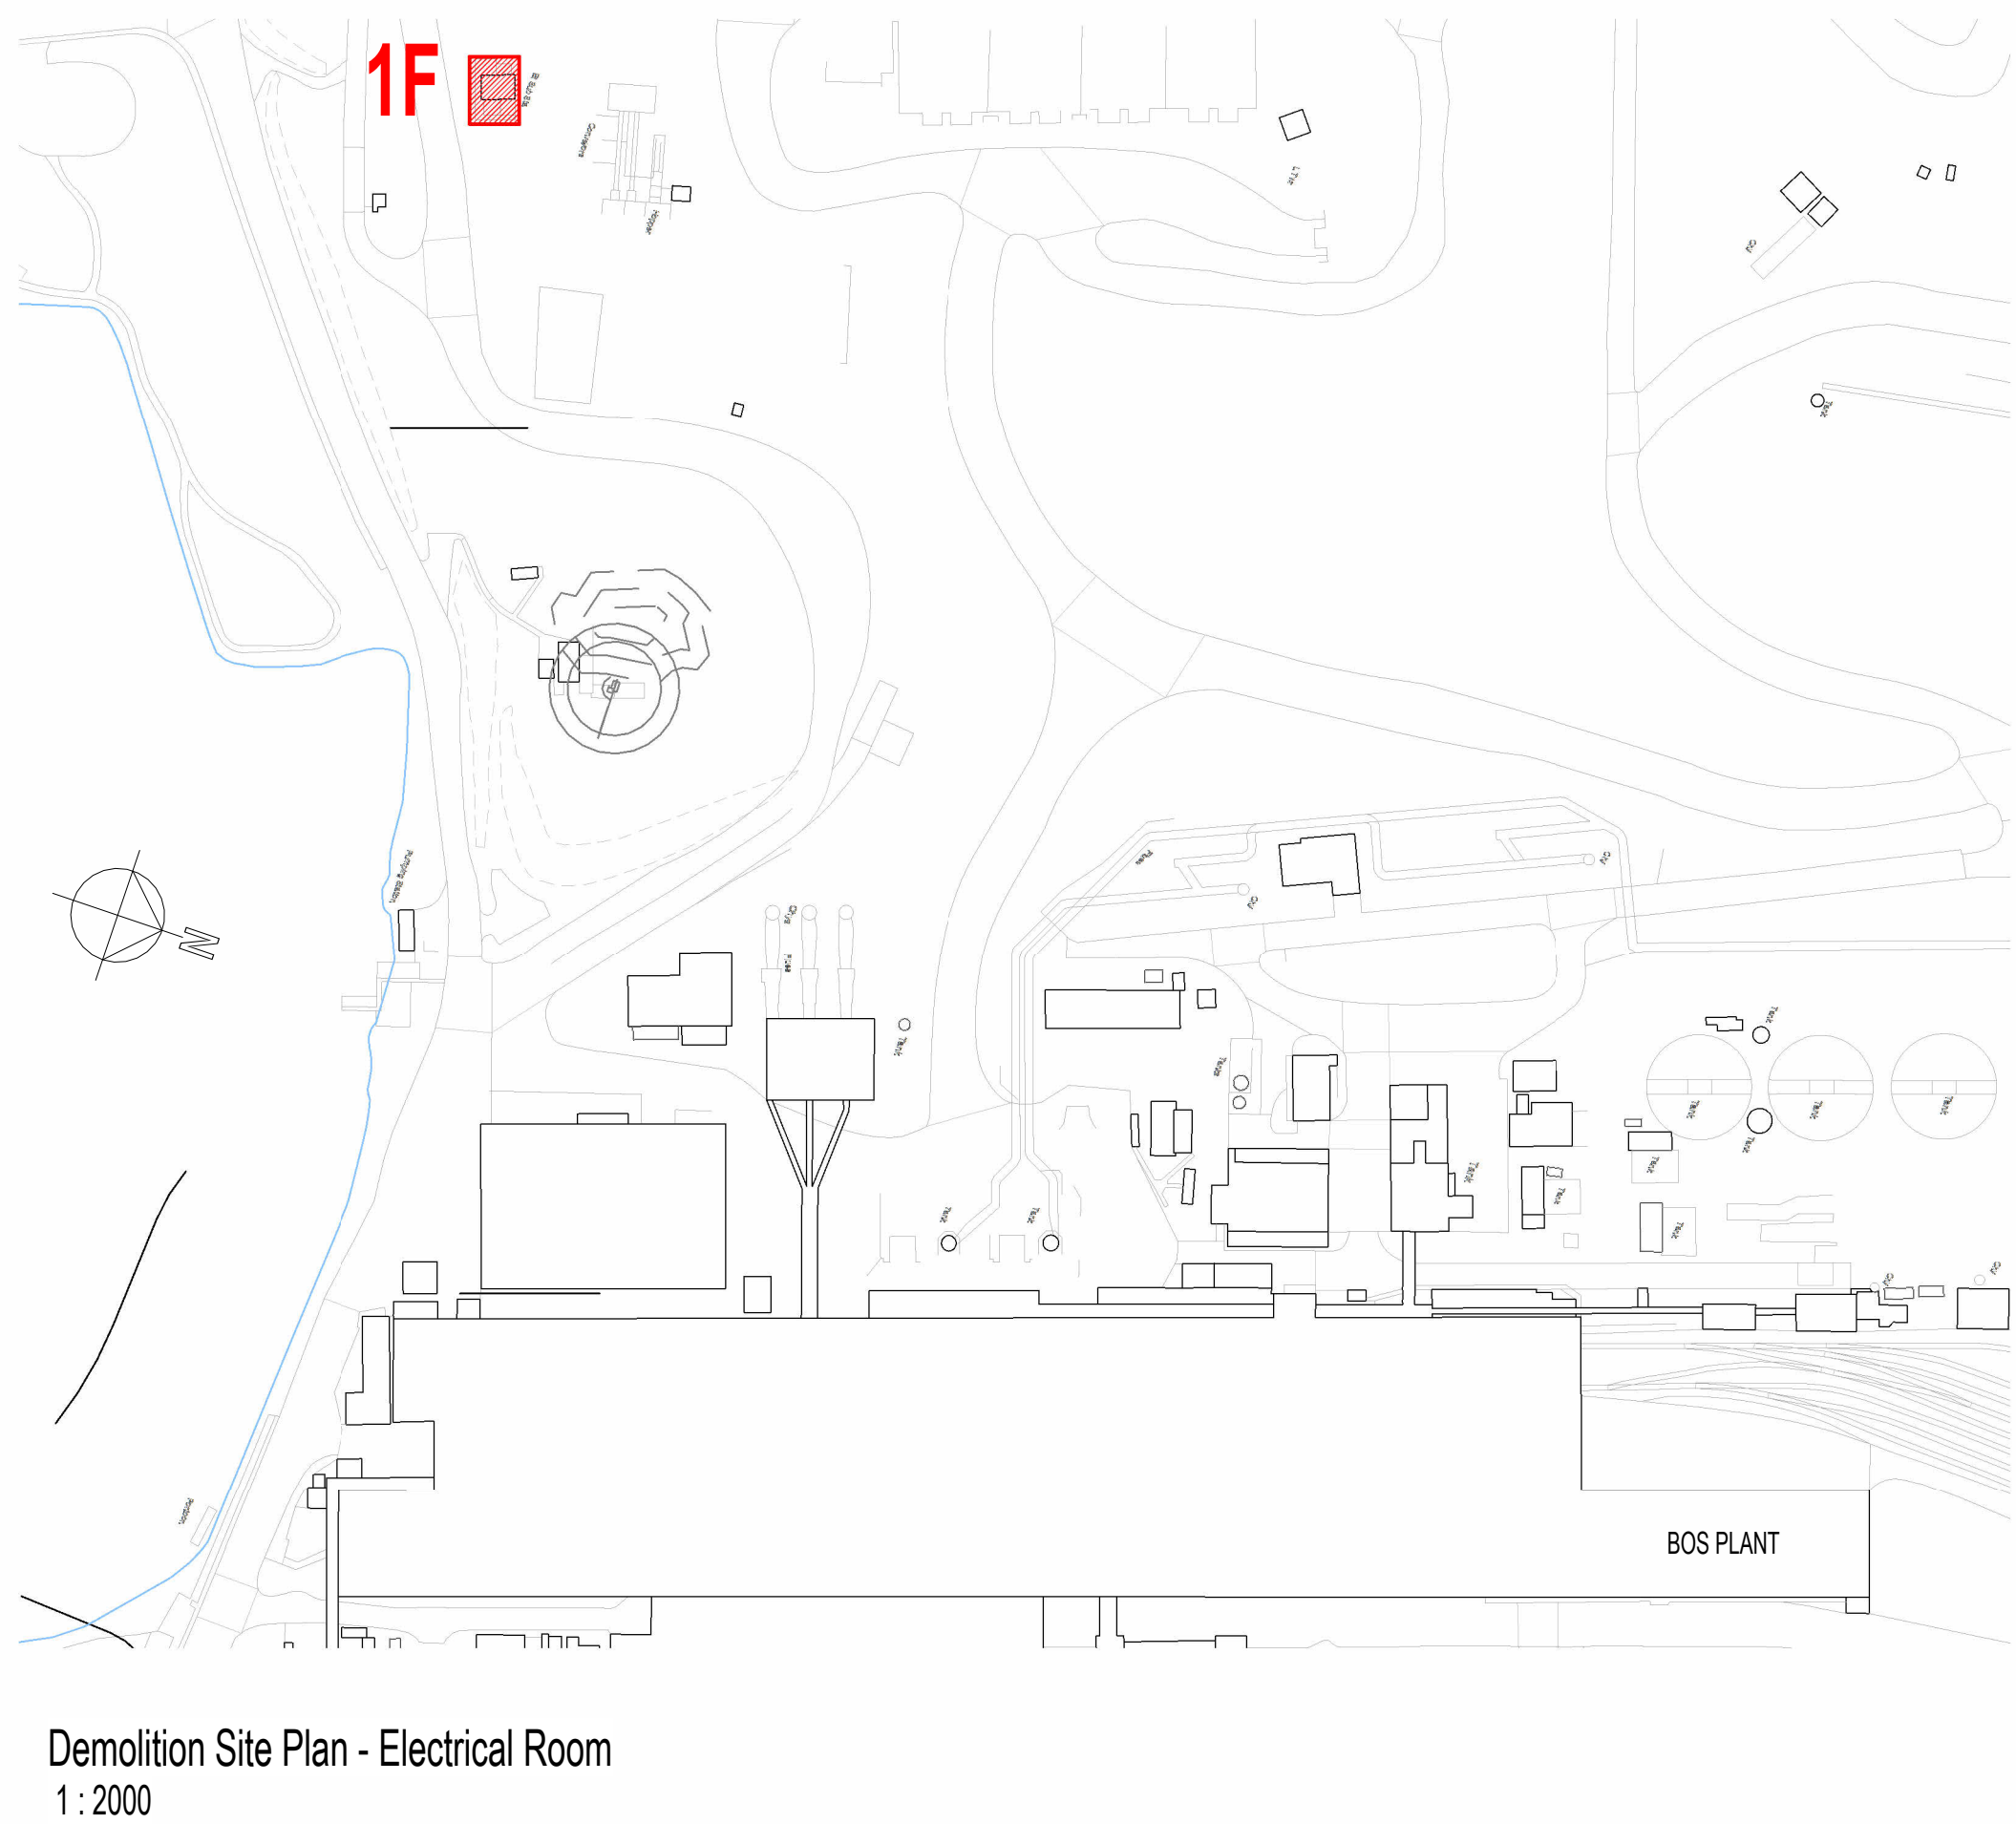


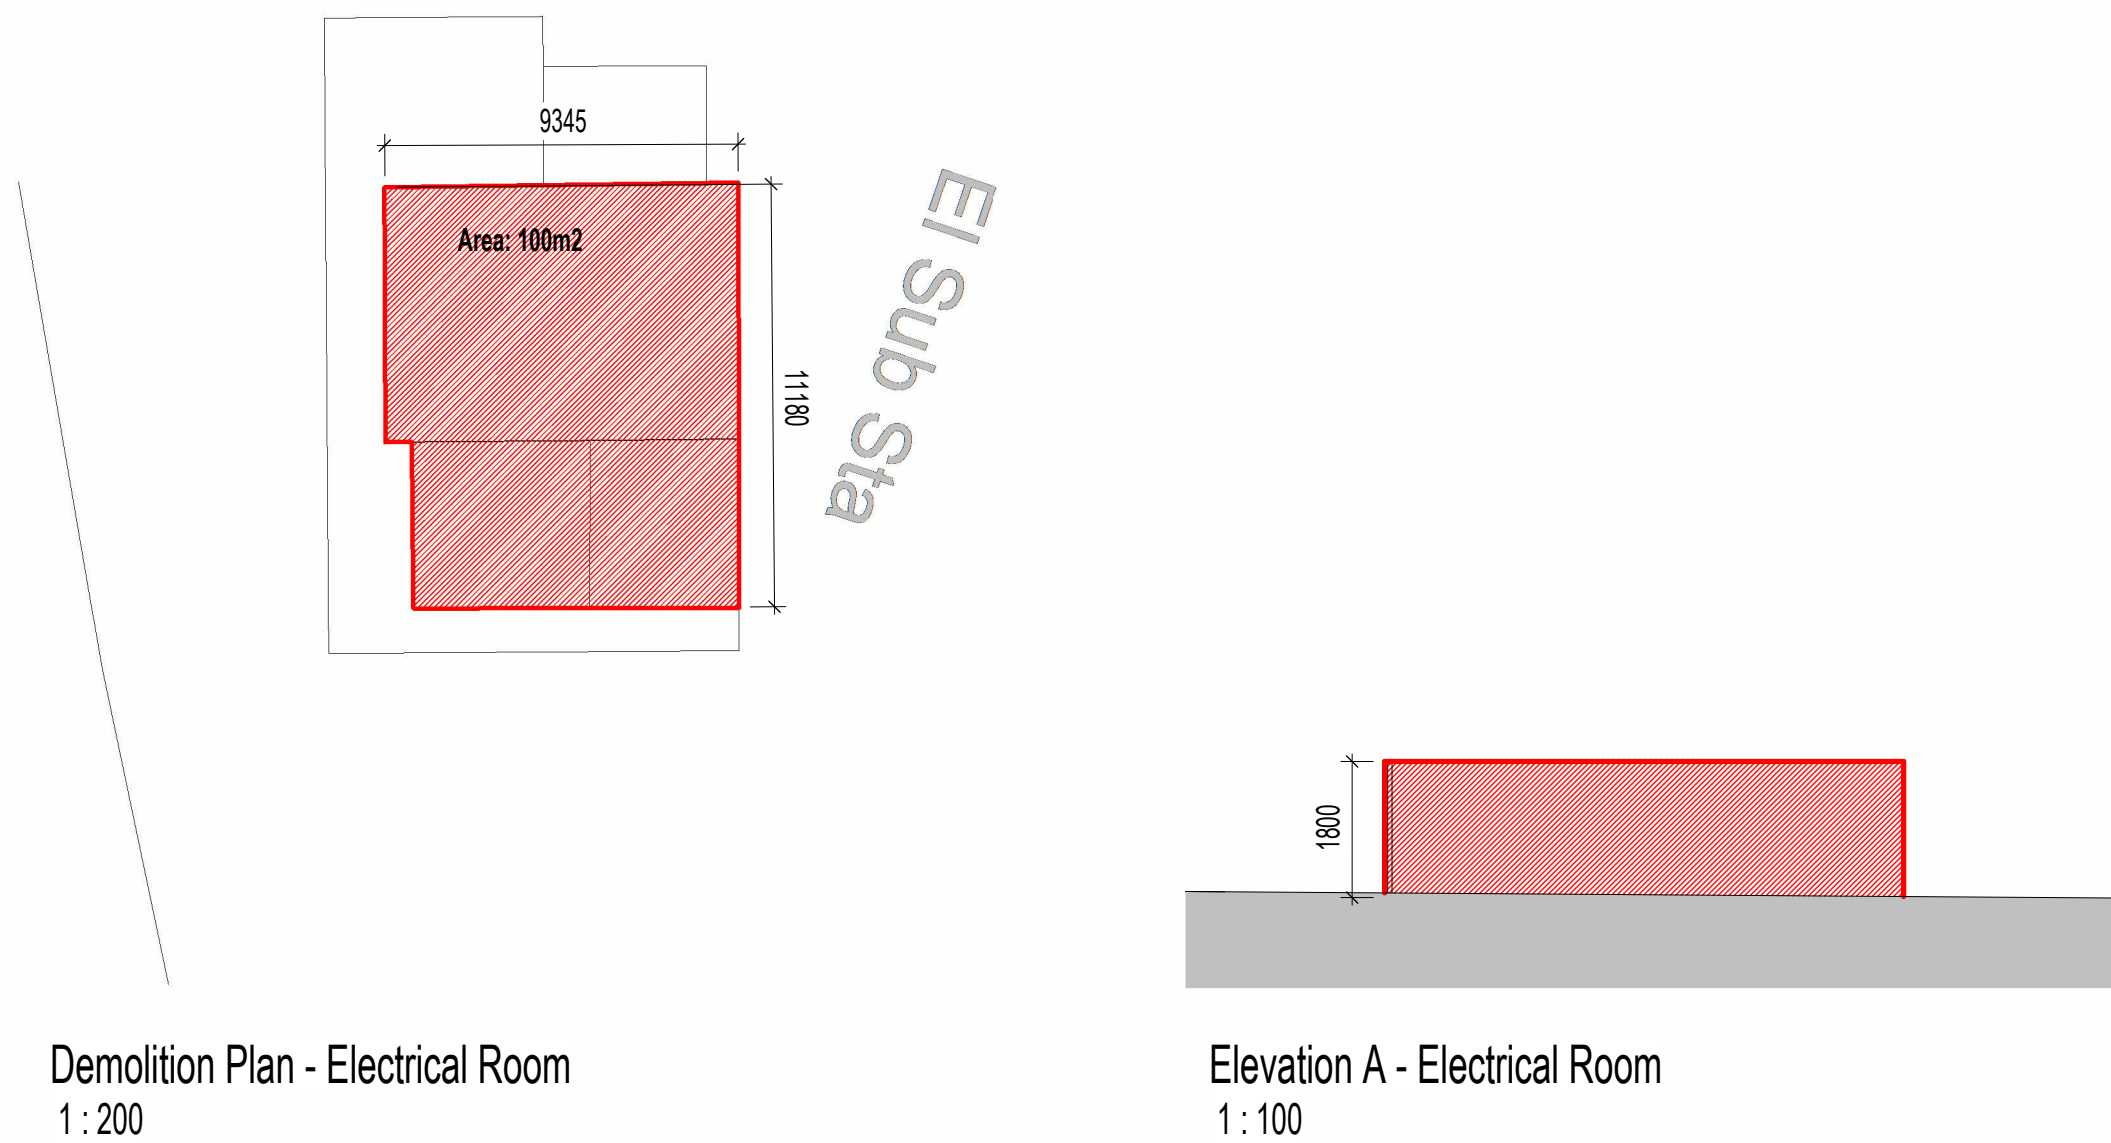

Concrete coping

Brickwork



Photo 1 - Electrical Room

Concrete coping

Brickwork



Photo 2 - Electrical Room

Concrete coping

Brickwork



Photo 3 - Electrical Room

Concrete coping

Brickwork



Photo 4 - Electrical Room

P01 Updated following NPT comments	05/09/2024
P00 Issued for comment	21/08/2024
REV DESCRIPTION DRAWN BY CHECKED BY APPROVED BY DATE	
RIBA PLAN OF WORK 2013 WORKSTAGE	LEVEL OF MODEL DEFINITION (LoD)
Stage 3 - Spatial Coordination	LoD 3 - Approximate Model
PURPOSE OF ISSUE - SUITABLE FOR ...	BS1192 - A1 2015
Planning Submission	SEA1.52 - Information

Turley



lawray architects

CARDIFF 029 2052 8140
LONDON 0207 138 3560
WREXHAM 01978 357 887
www.lawray.co.uk
CLIENT
TURLEY

PROJECT TITLE
PROJECT CRONUS, PORT TALBOT

DRAWING TITLE
Demolition - 1F Electrical Room

PROJECT No 19593	SCALE @ A1 As indicated
DRAWING No 1192 Project Originator - Volume 1959 Project Originator - Functional - Spatial - Form - Discipline - Number 181192-001	REVISION +02/2018 181192-001/001
EAFLAW-1F-X-DR-A-040007	P01
DO NOT SCALE	Any discrepancy or query concerning this drawing should be referred to the Architect. Copyright © LAWRA Y LIMITED Registered Office: Greenmeadow Springs, 1 Cae Gwynedd, Trefynyllis, CARDIFF CF15 7AB Reg. Co. No. 2724178. VAT Reg. No. 134 2146 06