






Existing Front Elevation
1 : 100

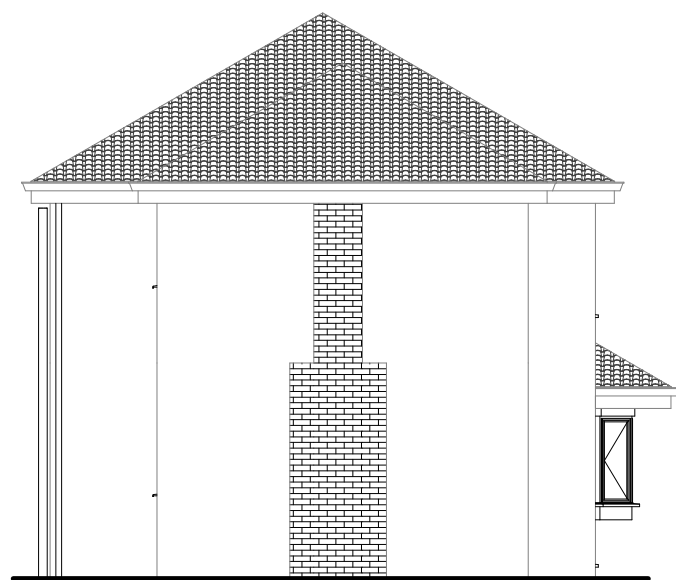


Existing Side Elevation
1 : 100

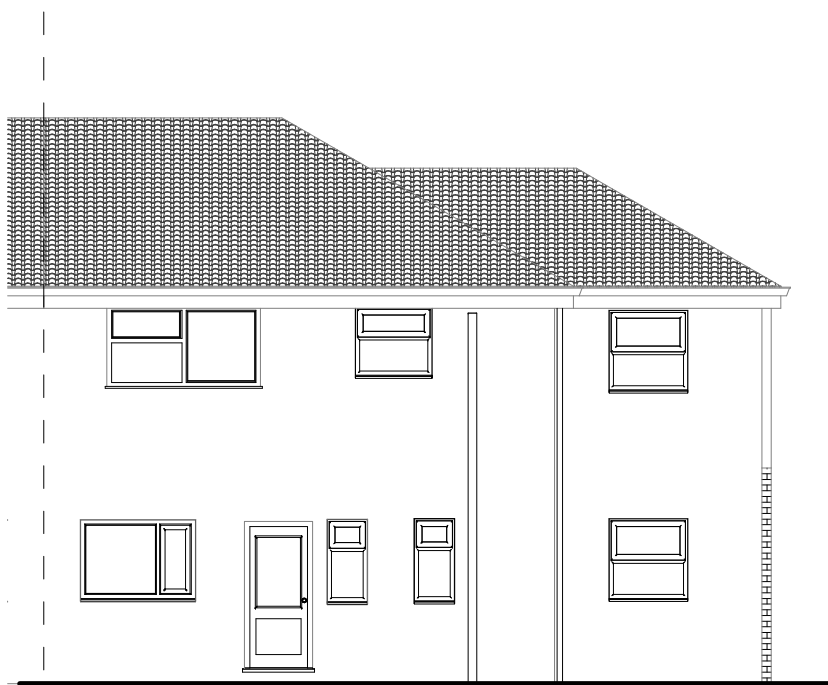


Existing Rear Elevation
1 : 100

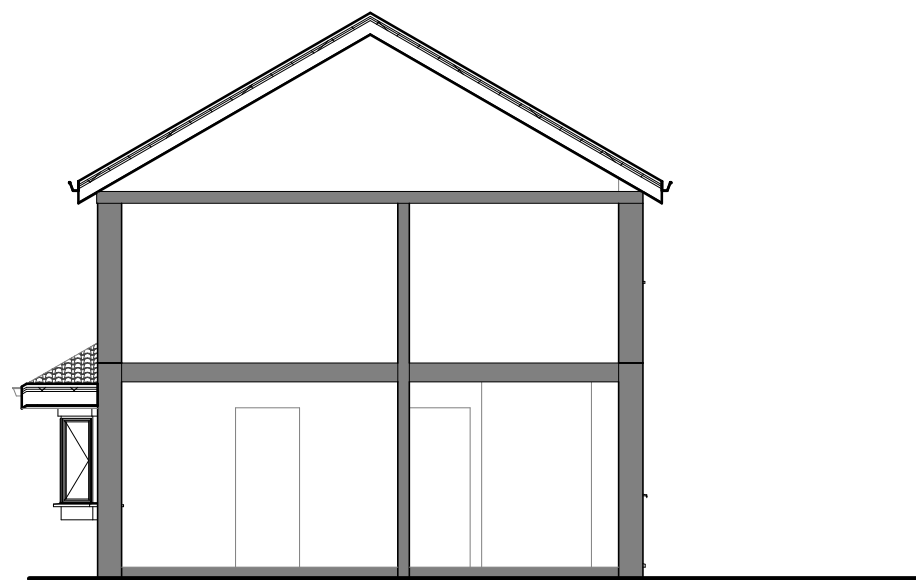

Existing Side Elevational (Sectional)
1 : 100

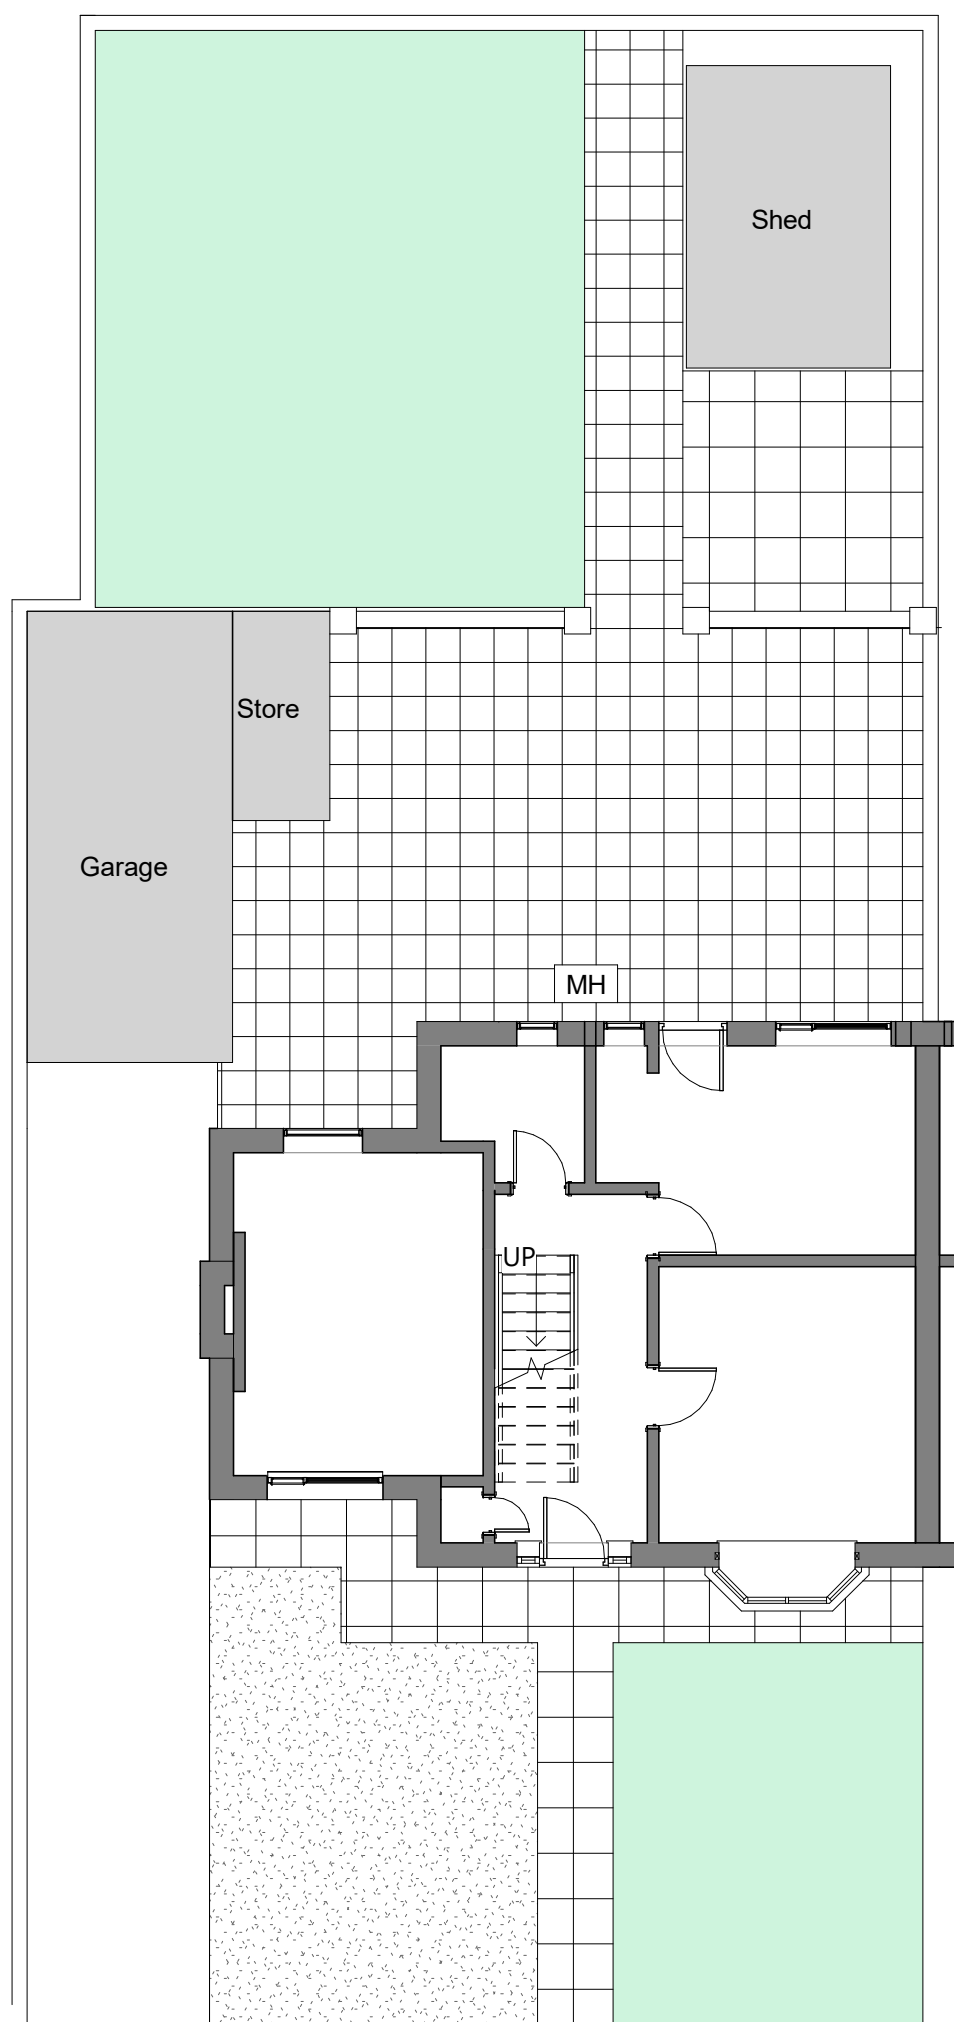

Existing Site Plan
1 : 100

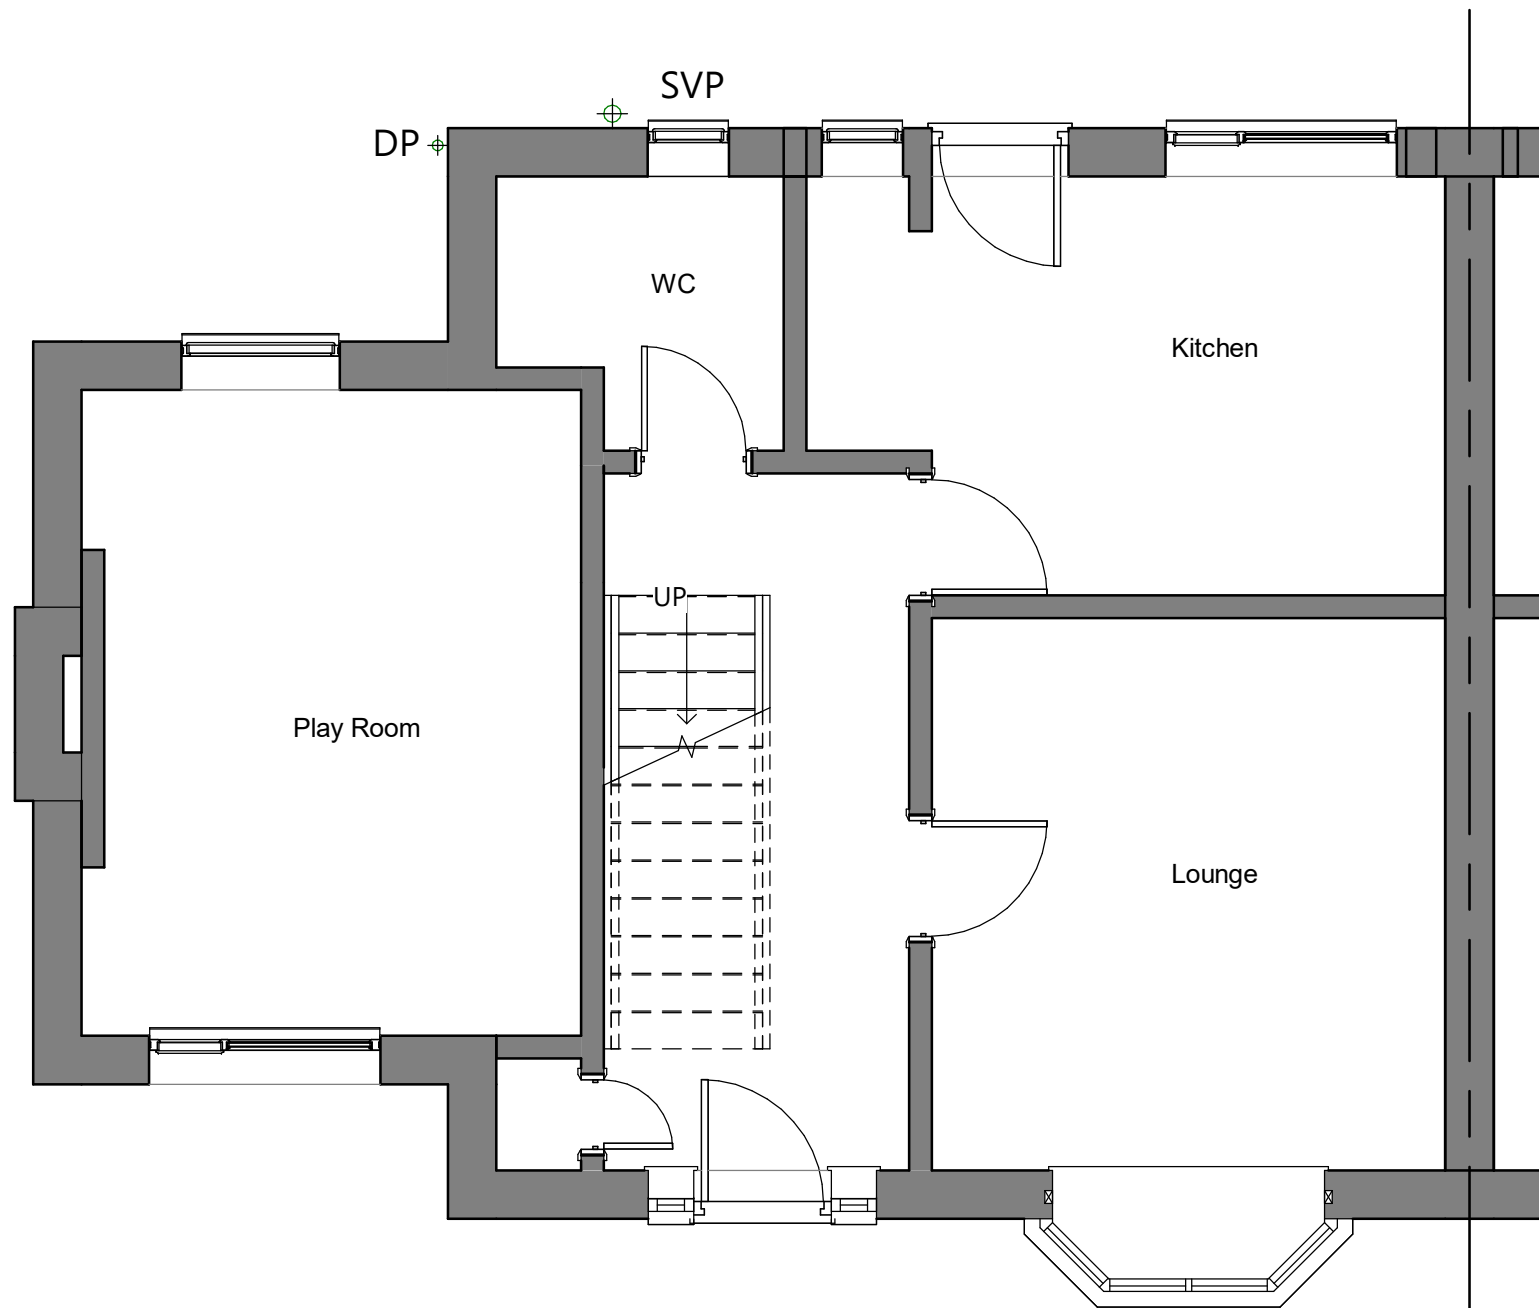

Existing Ground Floor Plan
1 : 50

Rev: