





Proposed Front Elevation
1 : 100

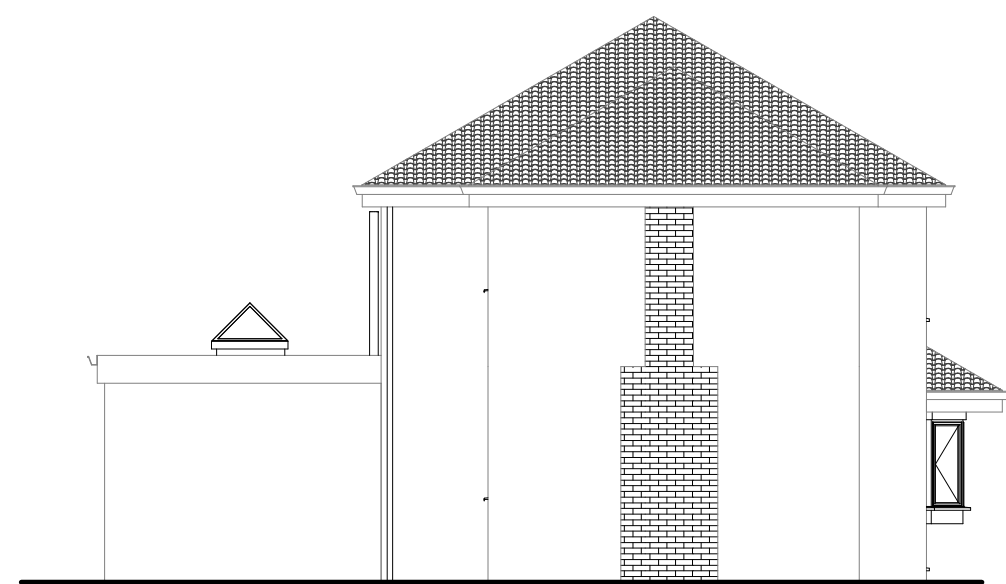


Proposed Side Elevation
1 : 100




Proposed Rear Elevation
1 : 100

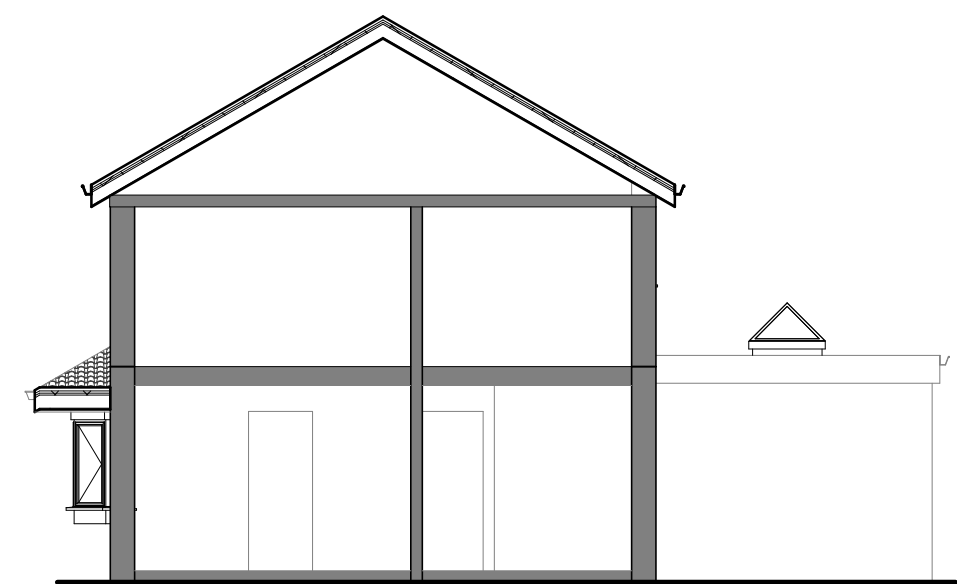

Proposed Side Elevational (Sectional)
1 : 100

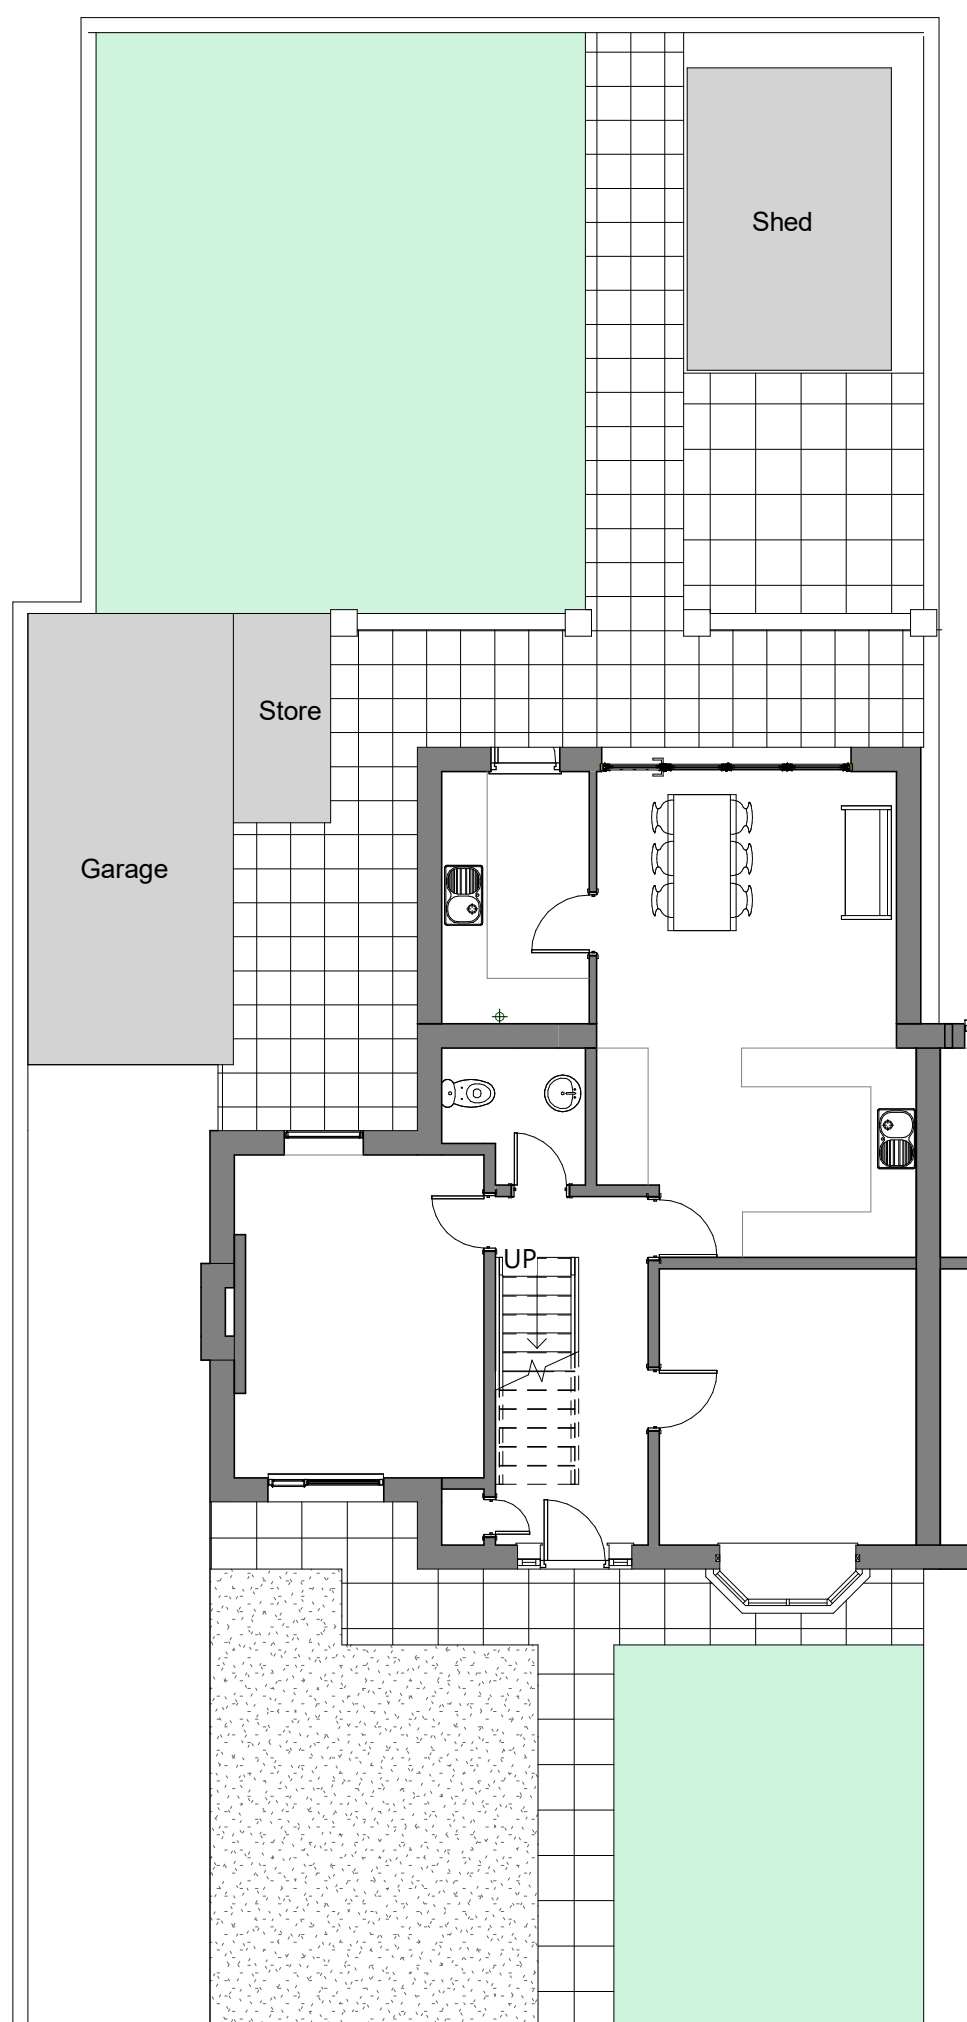

Proposed Site Plan
1 : 100

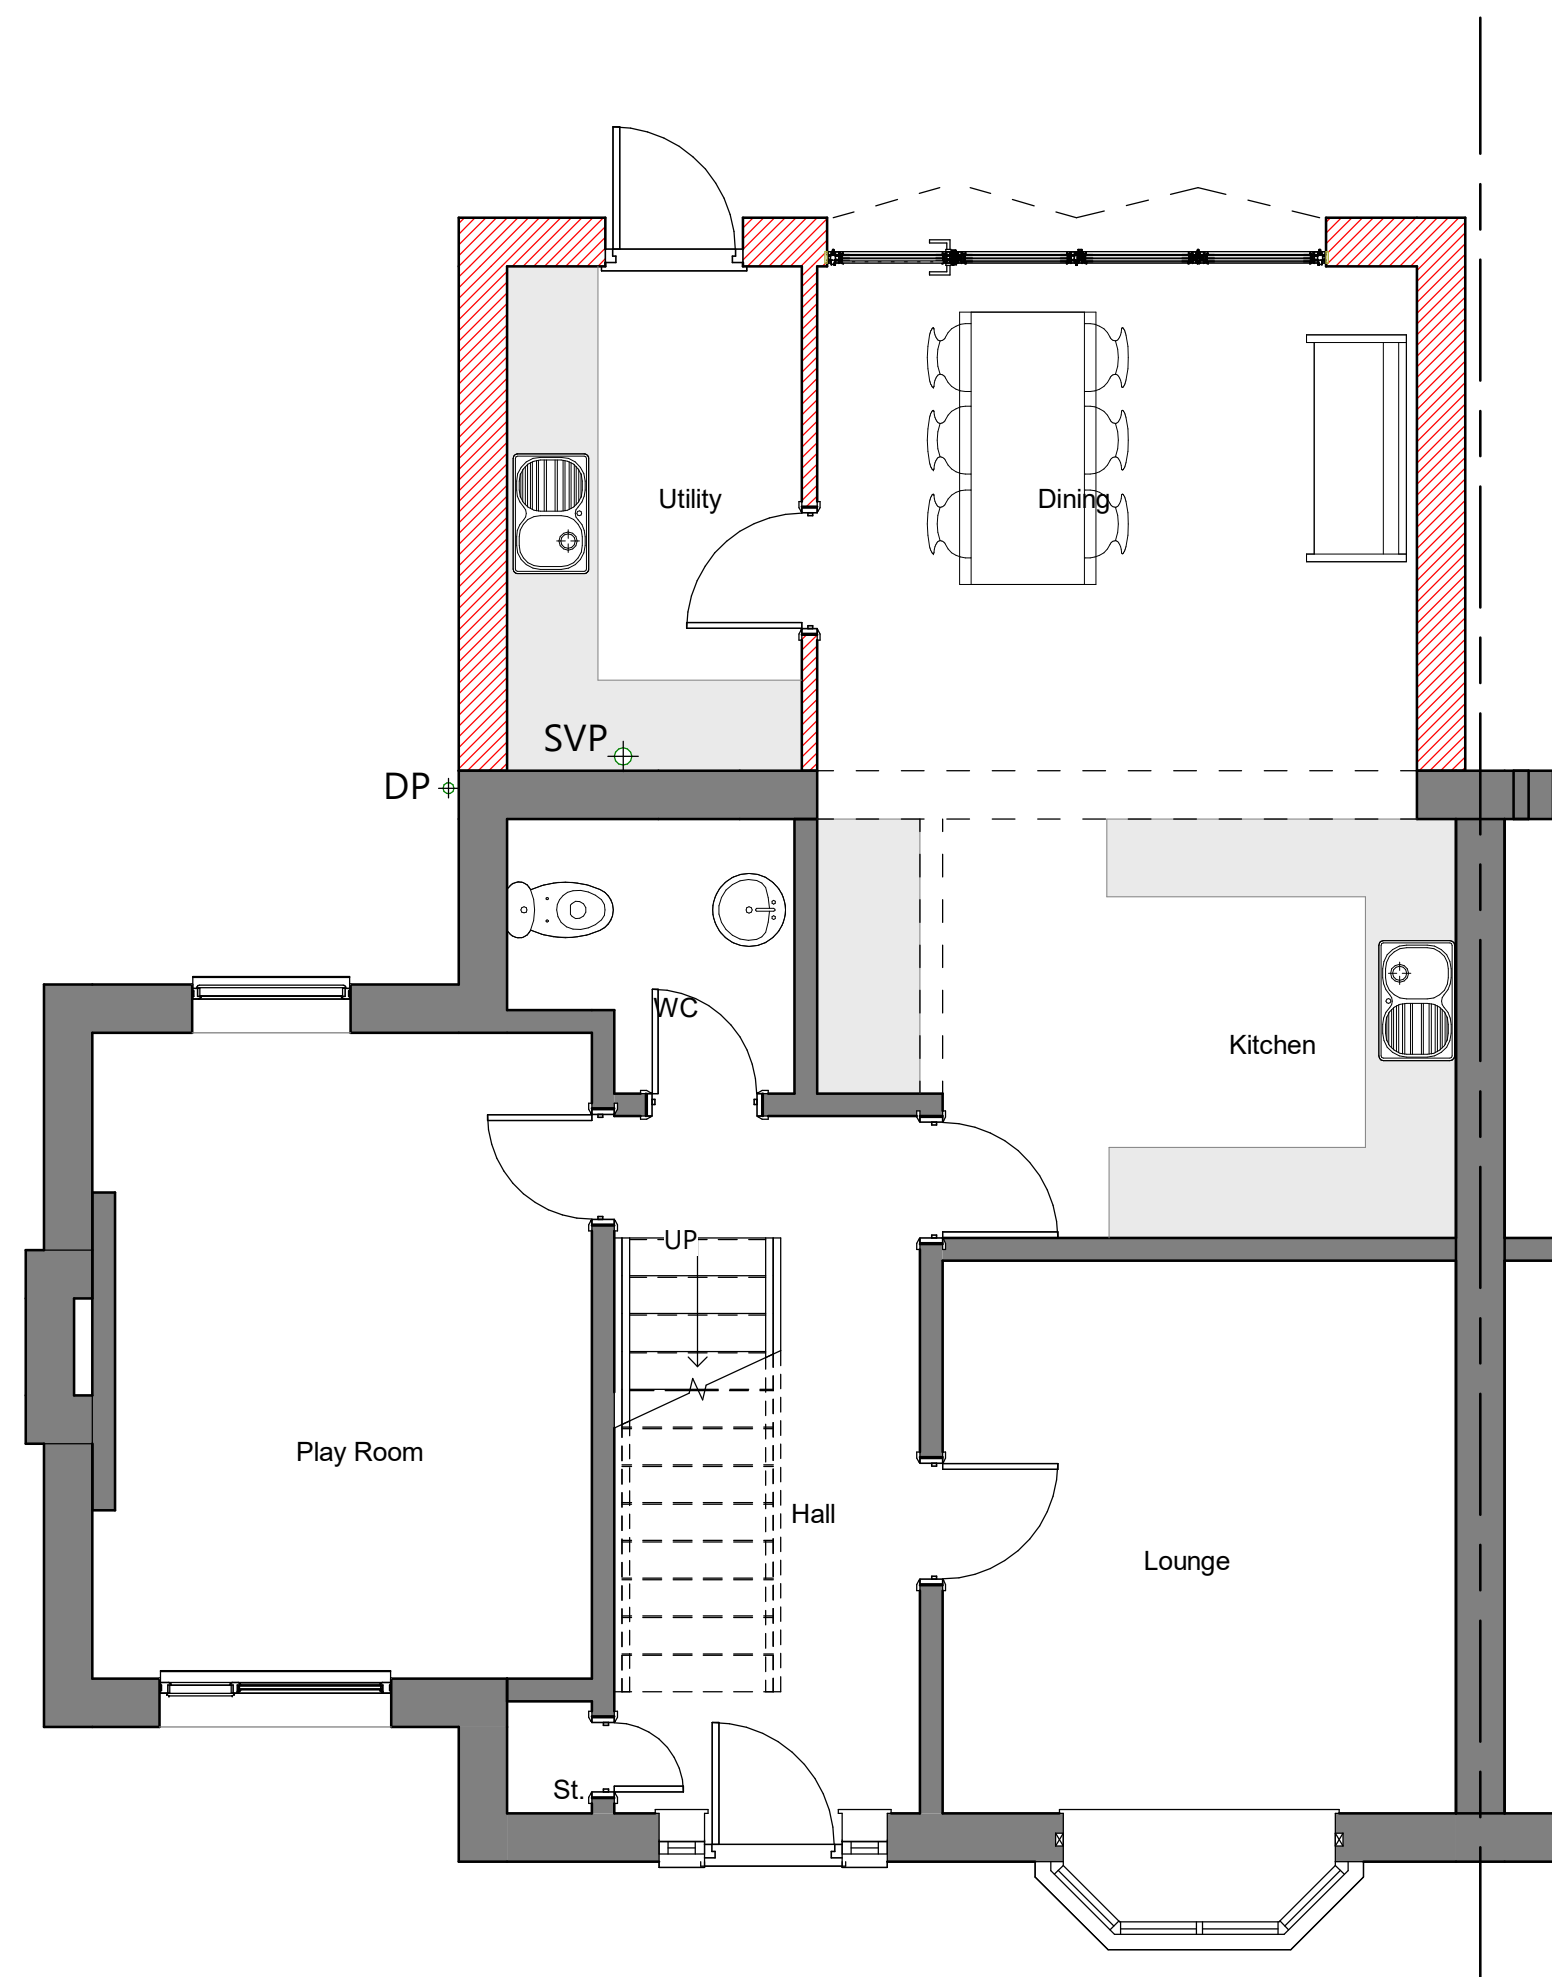

Proposed Ground Floor Plan
1 : 50

Rev: