


PROPOSED

Scale: 1:100

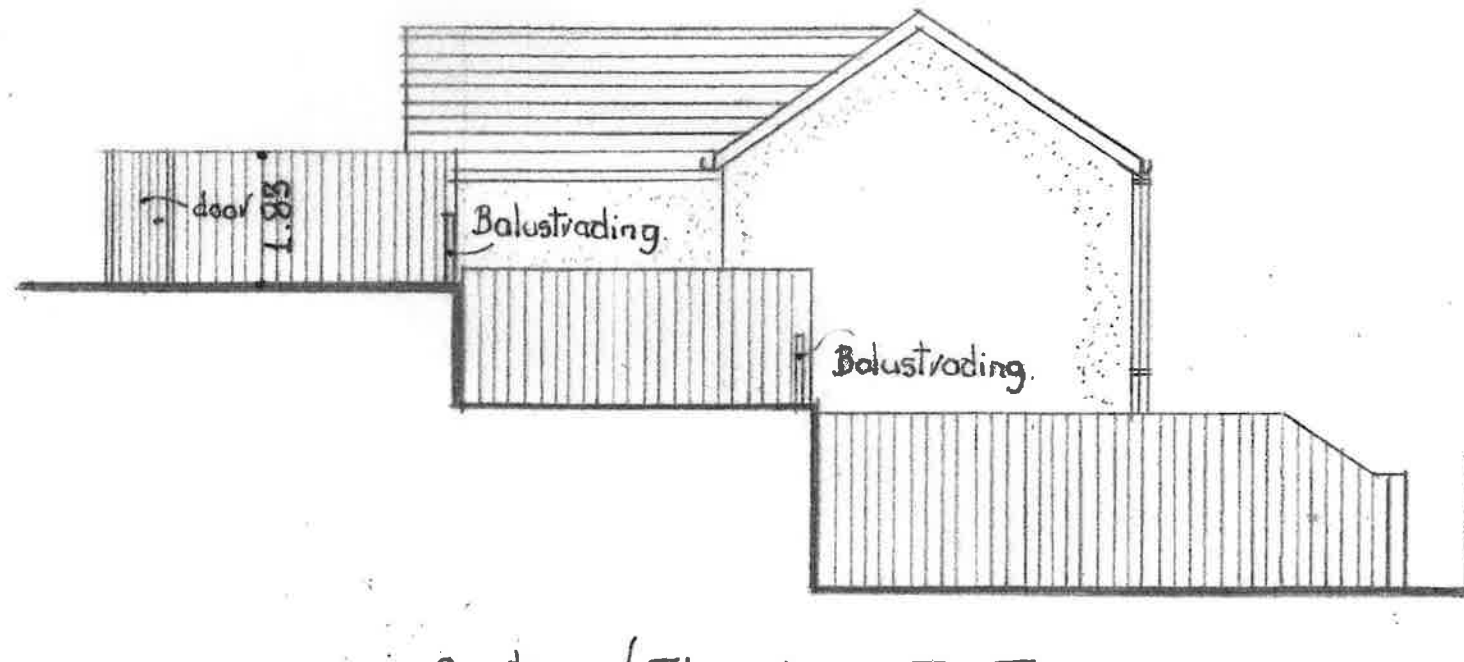

Section/Elevation I-J