

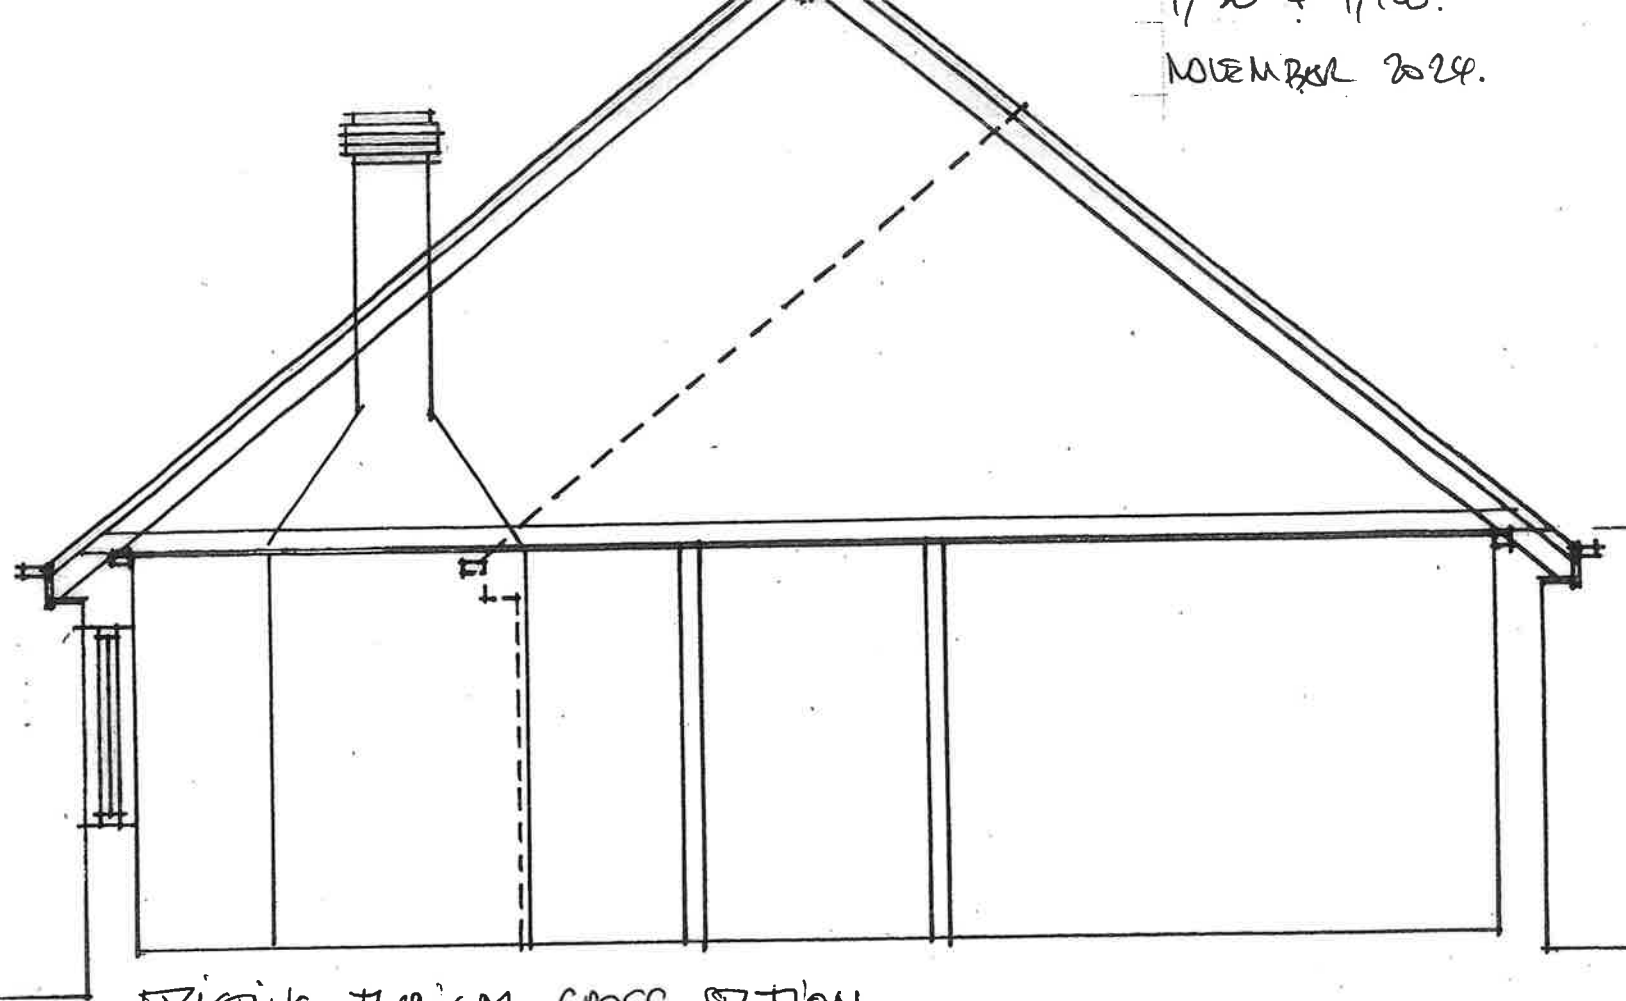



17/204/1710.
NOVEMBER 2024.

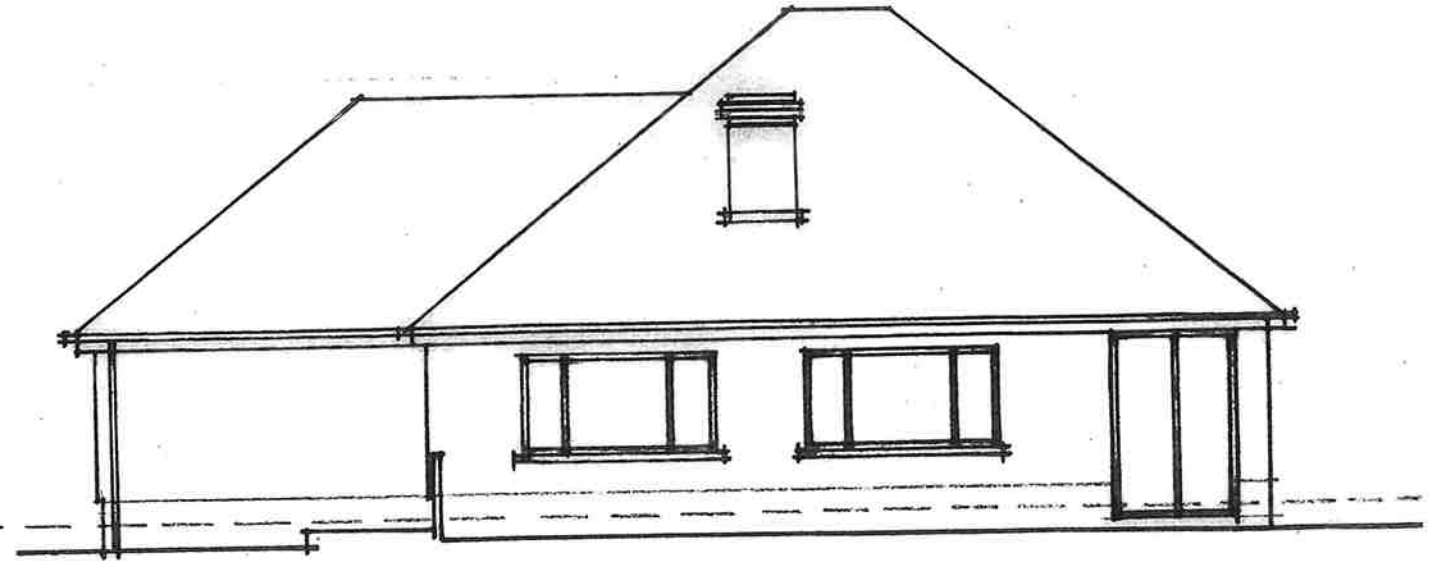


EXISTING TYPICAL CROSS SECTION.

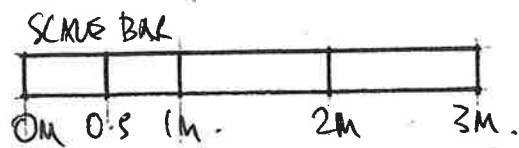


EXISTING SIDE ELEVATION TO NO. 20.

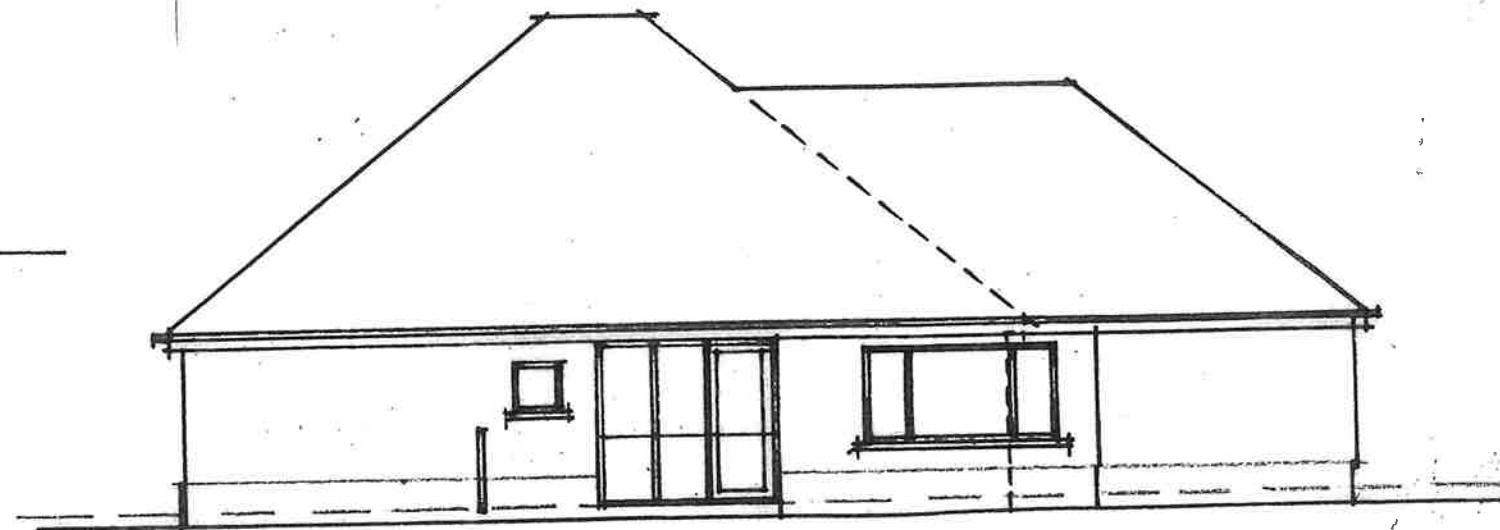

EXISTING SIDE ELEVATION TO NO. 16.

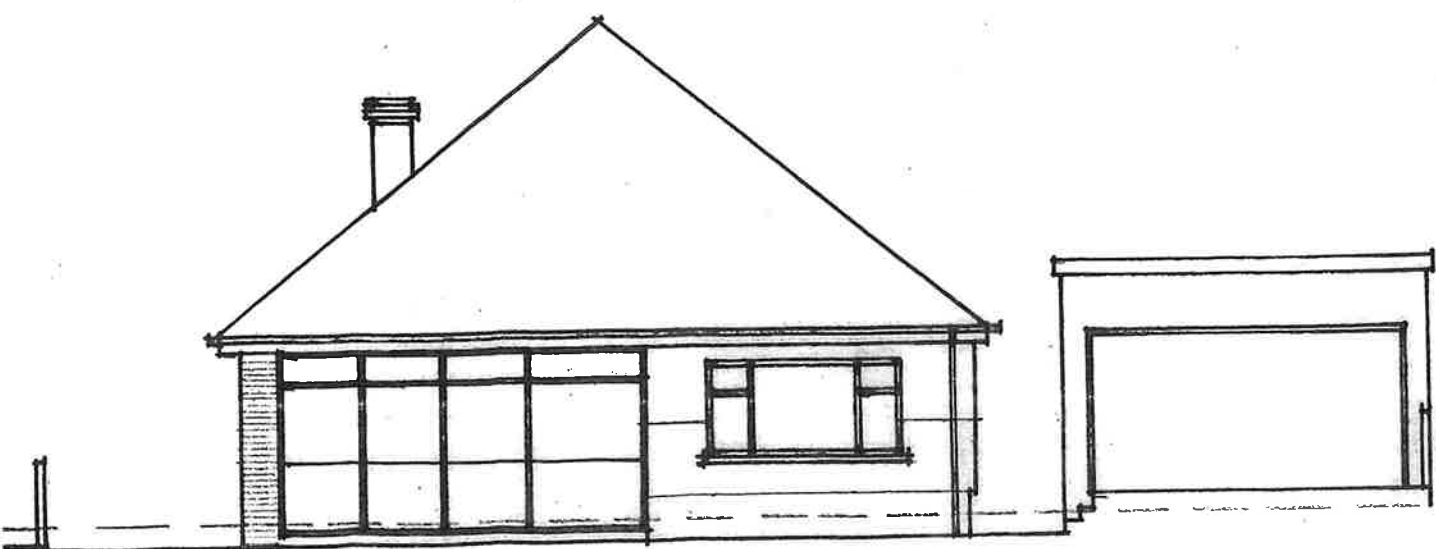

EXISTING FRONT ELEVATION.

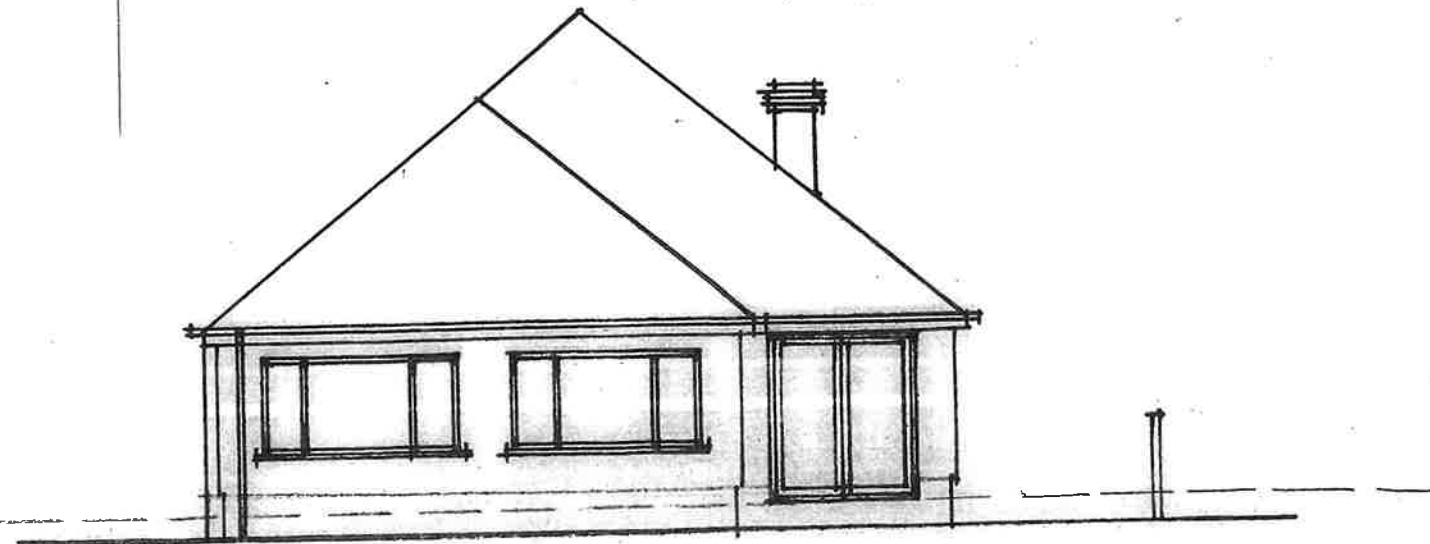

EXISTING REAR ELEVATION.