
18 PRIMROSE LANE, REIGATE SA8 3ES.

PROPOSED 1ST FLOOR / ROOF PLAN.

1/50

NOVEMBER 2020

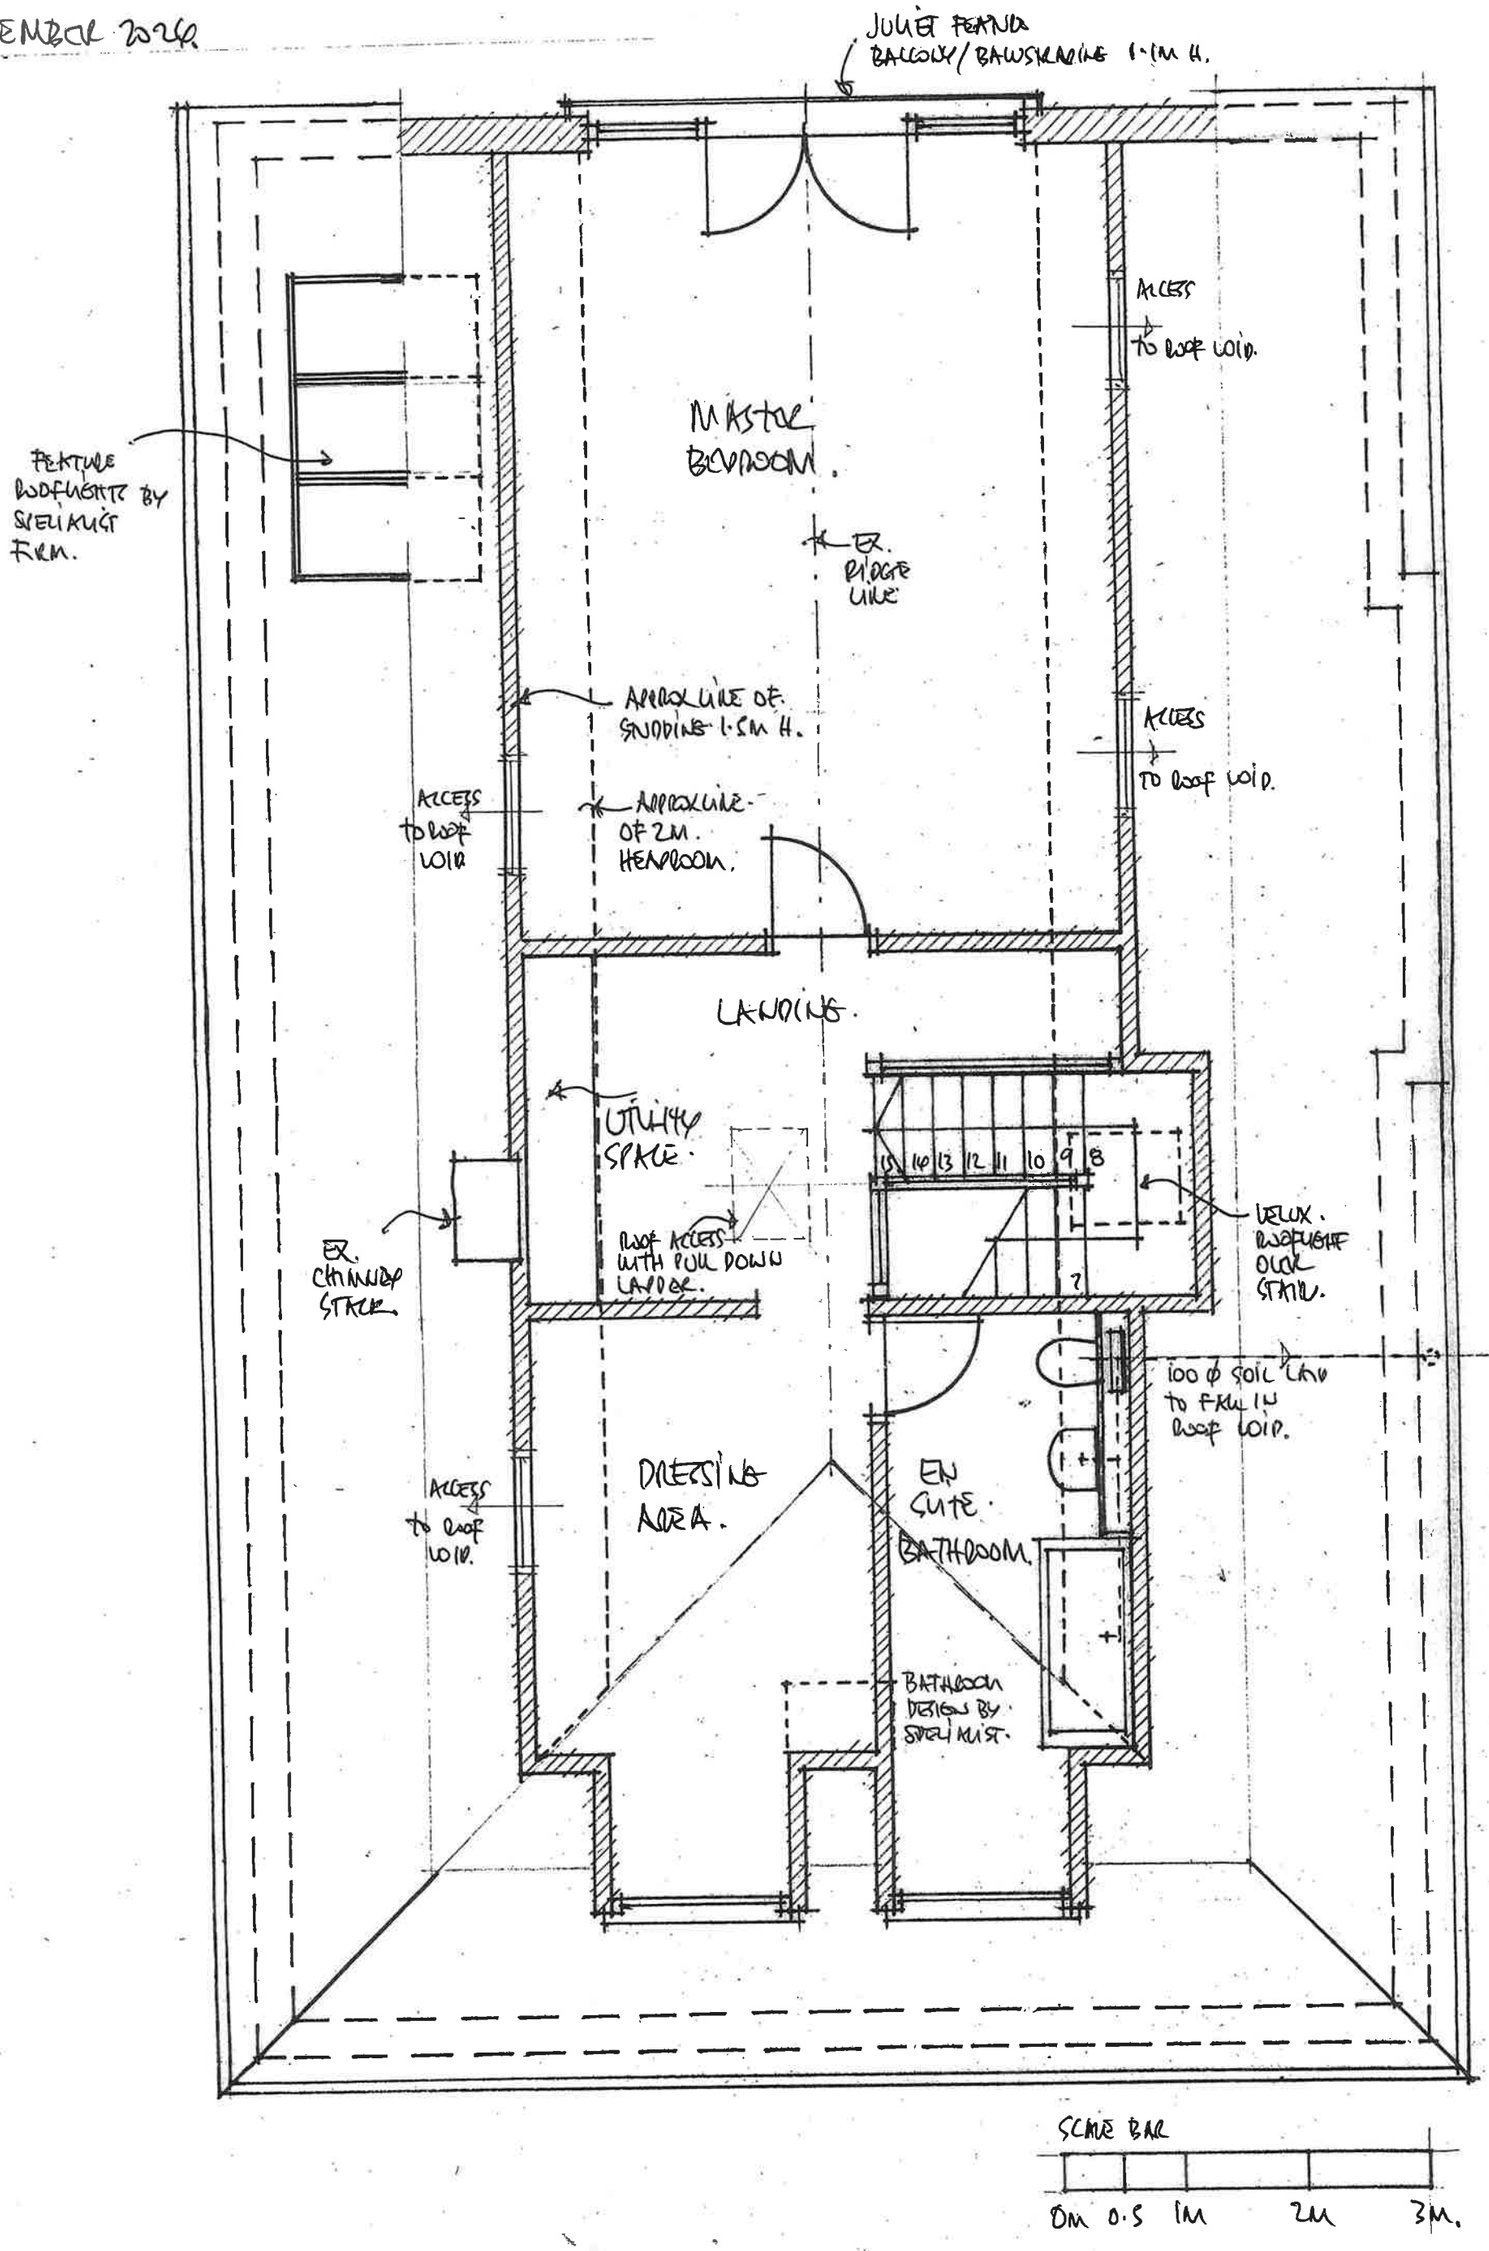

SCALE BAR

0M 0.5 1M 2M 3M.