



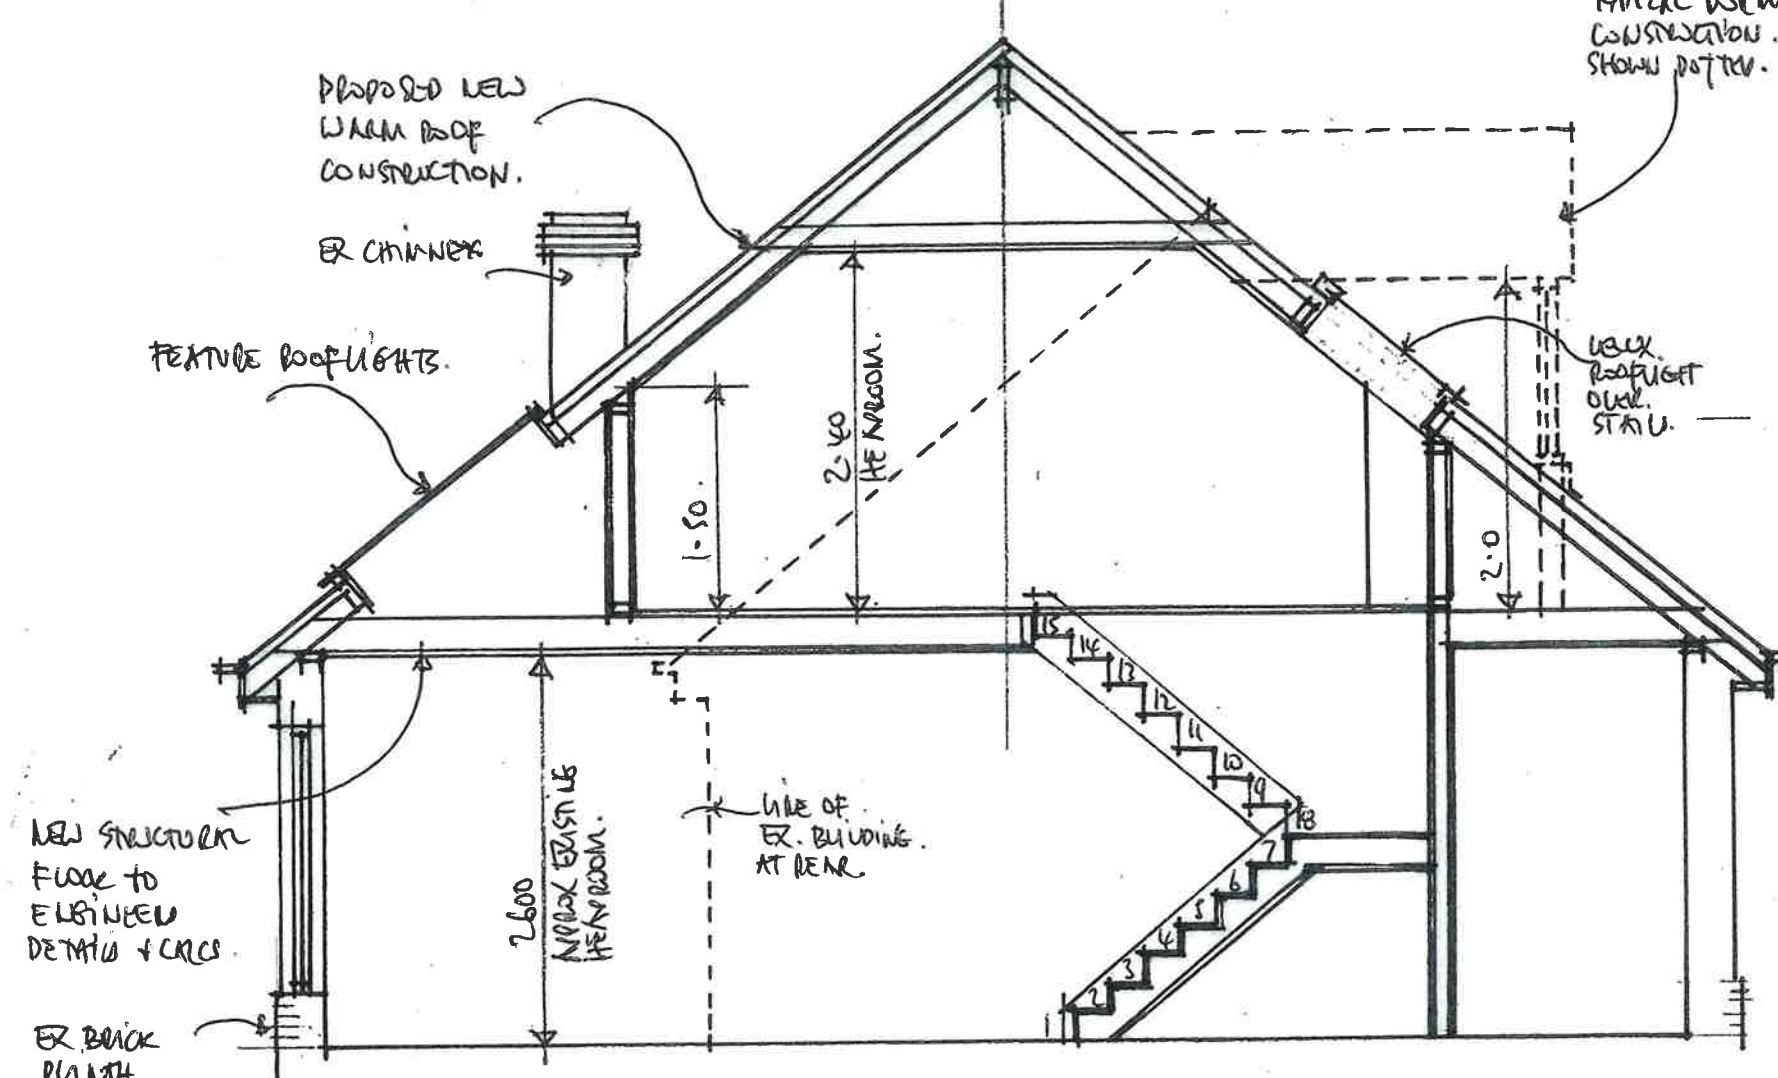

PROPOSED TYPICAL CROSS SECTION.

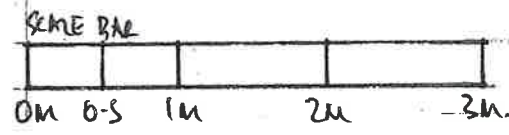

18, PRINCIPLE WALL, RHOS. SAB RES.
1/50 + 1/100.
10 DECEMBER 2024.

