




03500.01 PROPOSED SITE SECTION AA
SCALE 1:100 @ A1, 1:200 @ A3

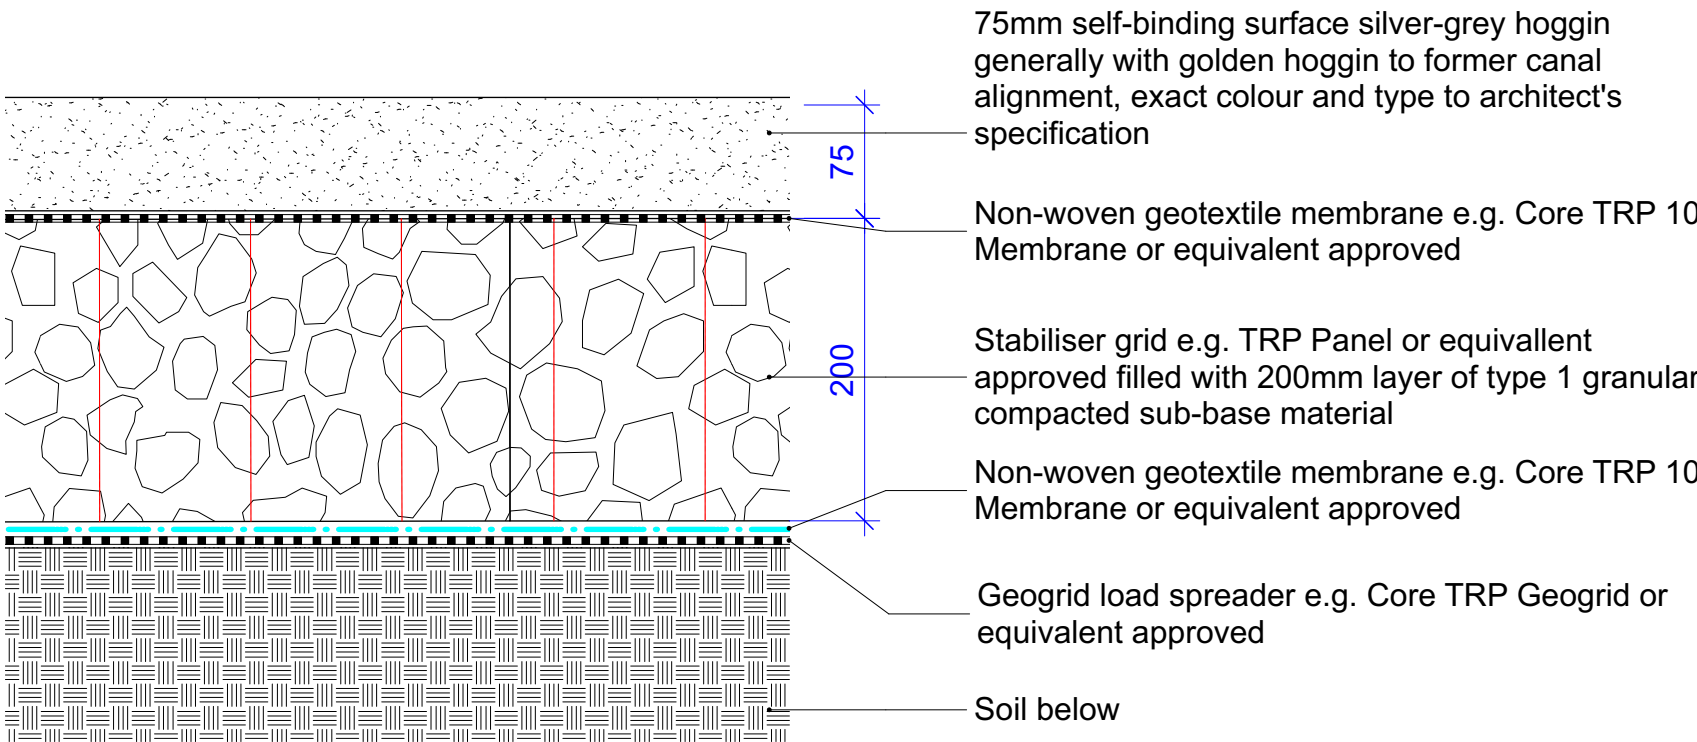


03500.02 DETAIL A - COMPACTED GRAVEL HOGGIN TO ACCESS ROAD
SCALE 1:5 @ A1, 1:10 @ A3

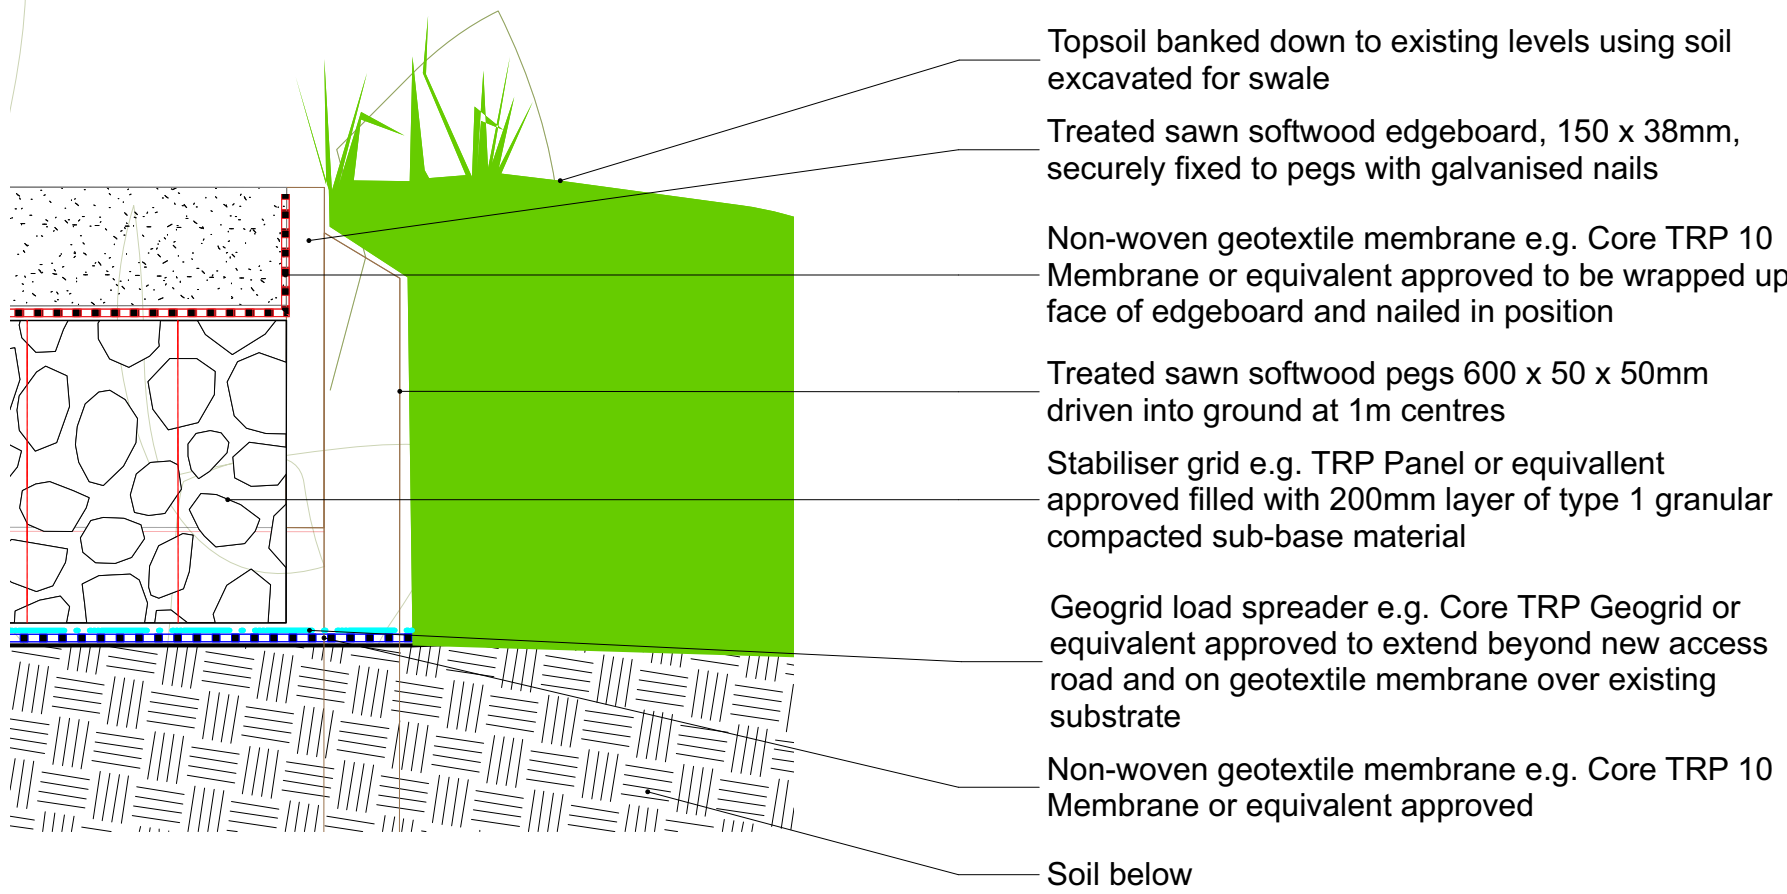

03500.03 DETAIL B - EDGE DETAIL TO ACCESS ROAD
SCALE 1:5 @ A1, 1:10 @ A3

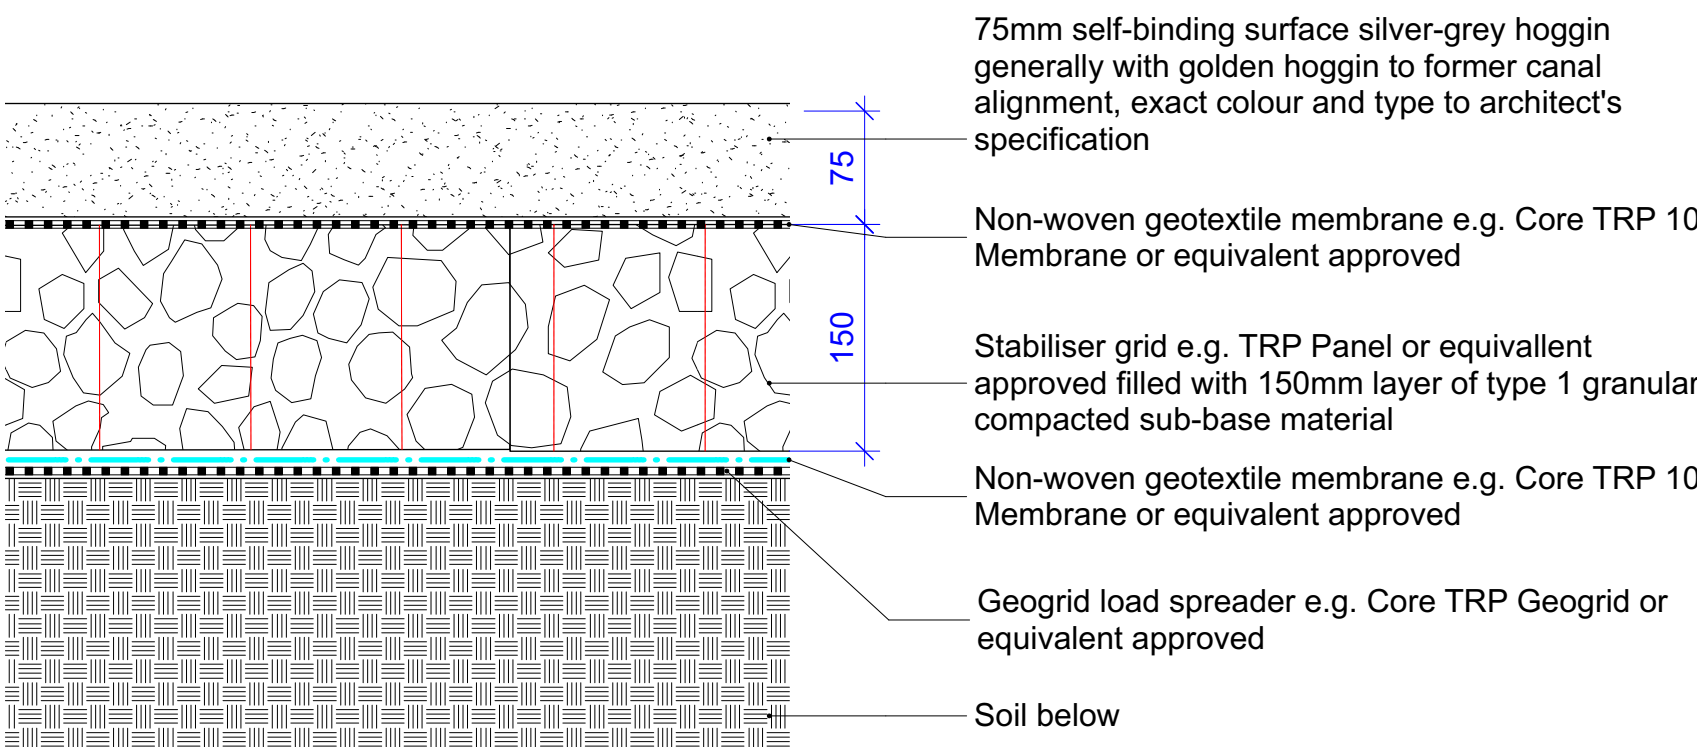

03500.04 DETAIL C - COMPACTED GRAVEL HOGGIN TO FOOTPATH
SCALE 1:5 @ A1, 1:10 @ A3

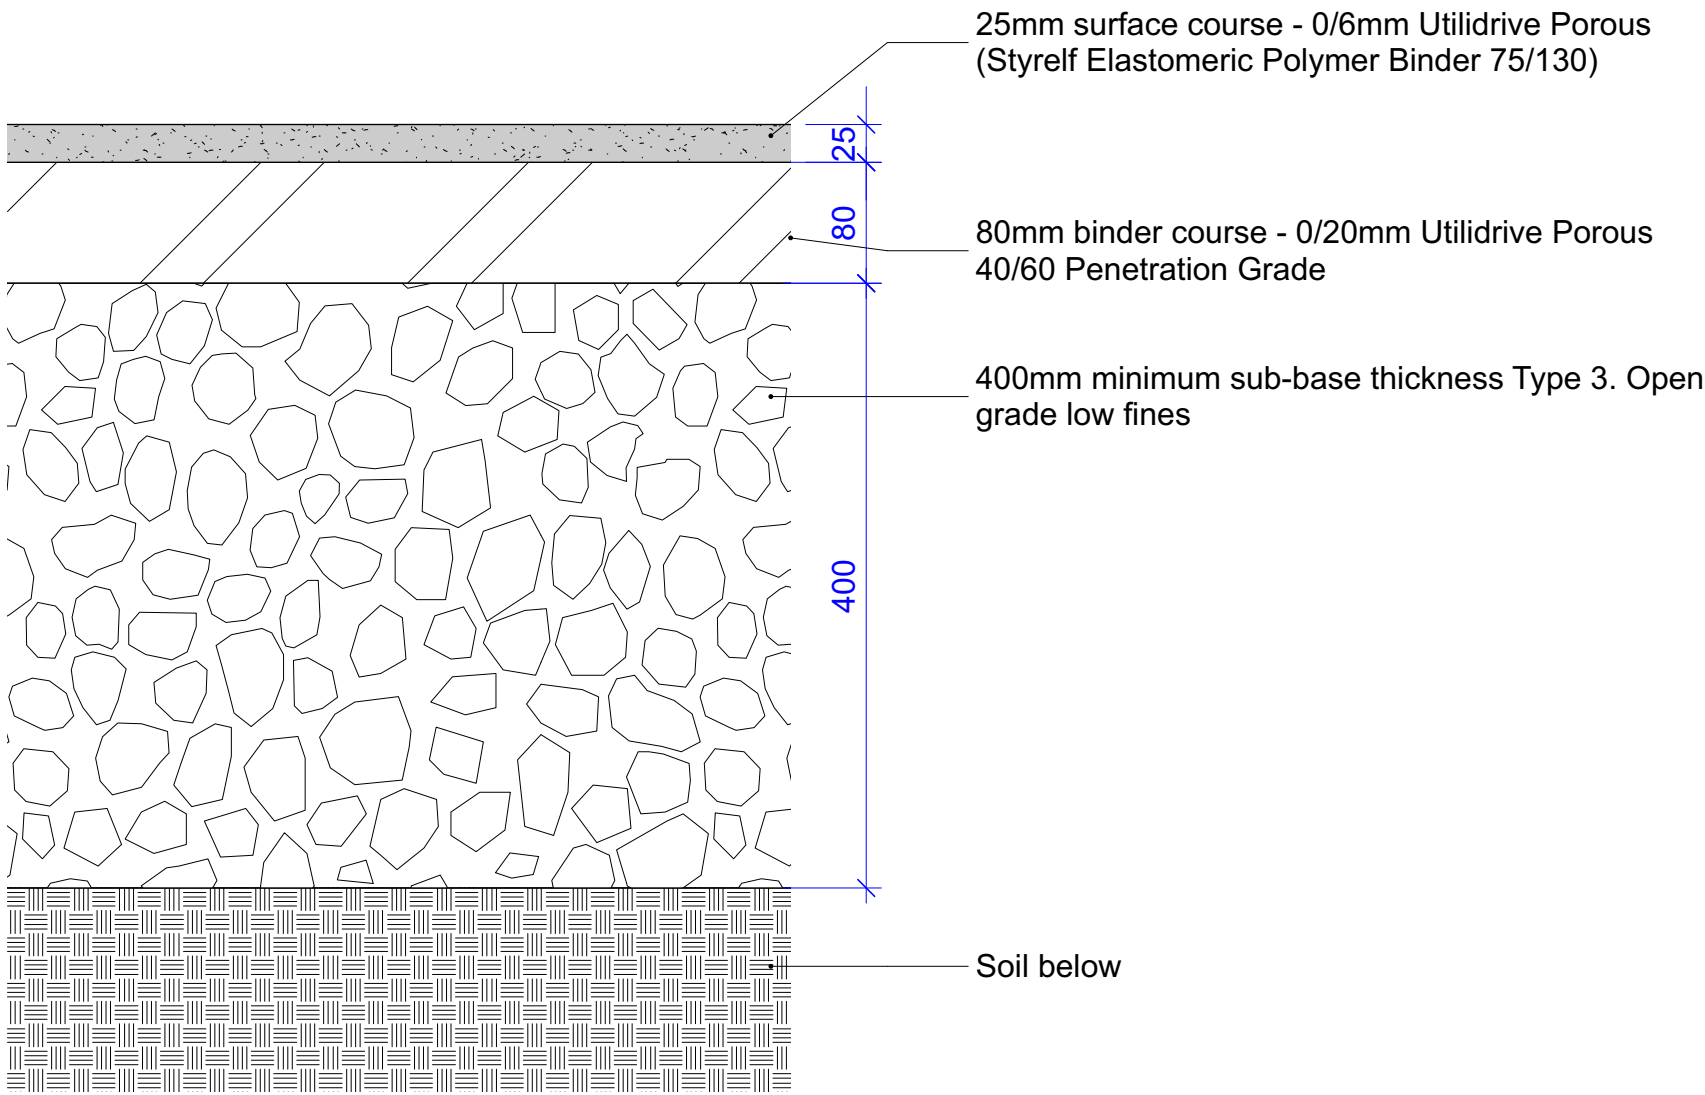

03500.05 DETAIL D - OPEN POROUS TARMAC TO ACCESS ROAD
SCALE 1:5 @ A1, 1:10 @ A3

Neath Abbey is a Scheduled Ancient Monument. As a consequence of this designation it is statutorily protected. Extreme care should therefore be taken not to cause any unspecified damage to any fabric or part of these structures on or within the site when undertaking any construction works.

Notes:
Responsibility is not accepted for errors made by others scaling from this drawing.

All construction information should be taken from figured dimensions only. Dimensions are in millimetres unless otherwise stated.

All dimensions and conditions are to be checked on site prior to preparing drawings or commencing any work.

Any variations or supplementary drawings are to be approved by The Architect.

All details are to be read in strict accordance with GA drawings and construction notes

All steelwork sizes, padstones, blockwork strengths and associated structural design to be in accordance with structural engineers design and requirements. Hiraeth Architecture accepts no liability to any discrepancies in the structural design indicated on these drawings. Any structural related queries should be directed to the project engineer immediately.

KEY TO REVISION STATUS		
Status:	Revision:	RIBA STAGES:
PRELIMINARY	Pn	0-3
CONSTRUCTION	Cn	4-7
MILESTONE	PLANNING	
SUITABILITY	S2 - Issued for Information	
REV	DATE	NOTE

Hiraeth.	job number	Zone
	2355	01
	NEATH PORT TALBOT CC	
	NEATH ABBEY CAR PARK	
	PROPOSED GA Sections and Details	
Scale	1:200 @ A1	Date
02920 025814 office@hiraetharchitecture.co.uk	08/24	
The Maltings East Tyndall St Cardiff CF24 5EA		
UFRN	Originator	Zone
Level	Type	Role
Sht number	S Code	Rev
2355	HIR	01
ZZ	DR	A
03500	S2	

do not scale from this drawing | all dimensions to be verified on site | notify architect of all discrepancies | copyright Hiraeth architecture