


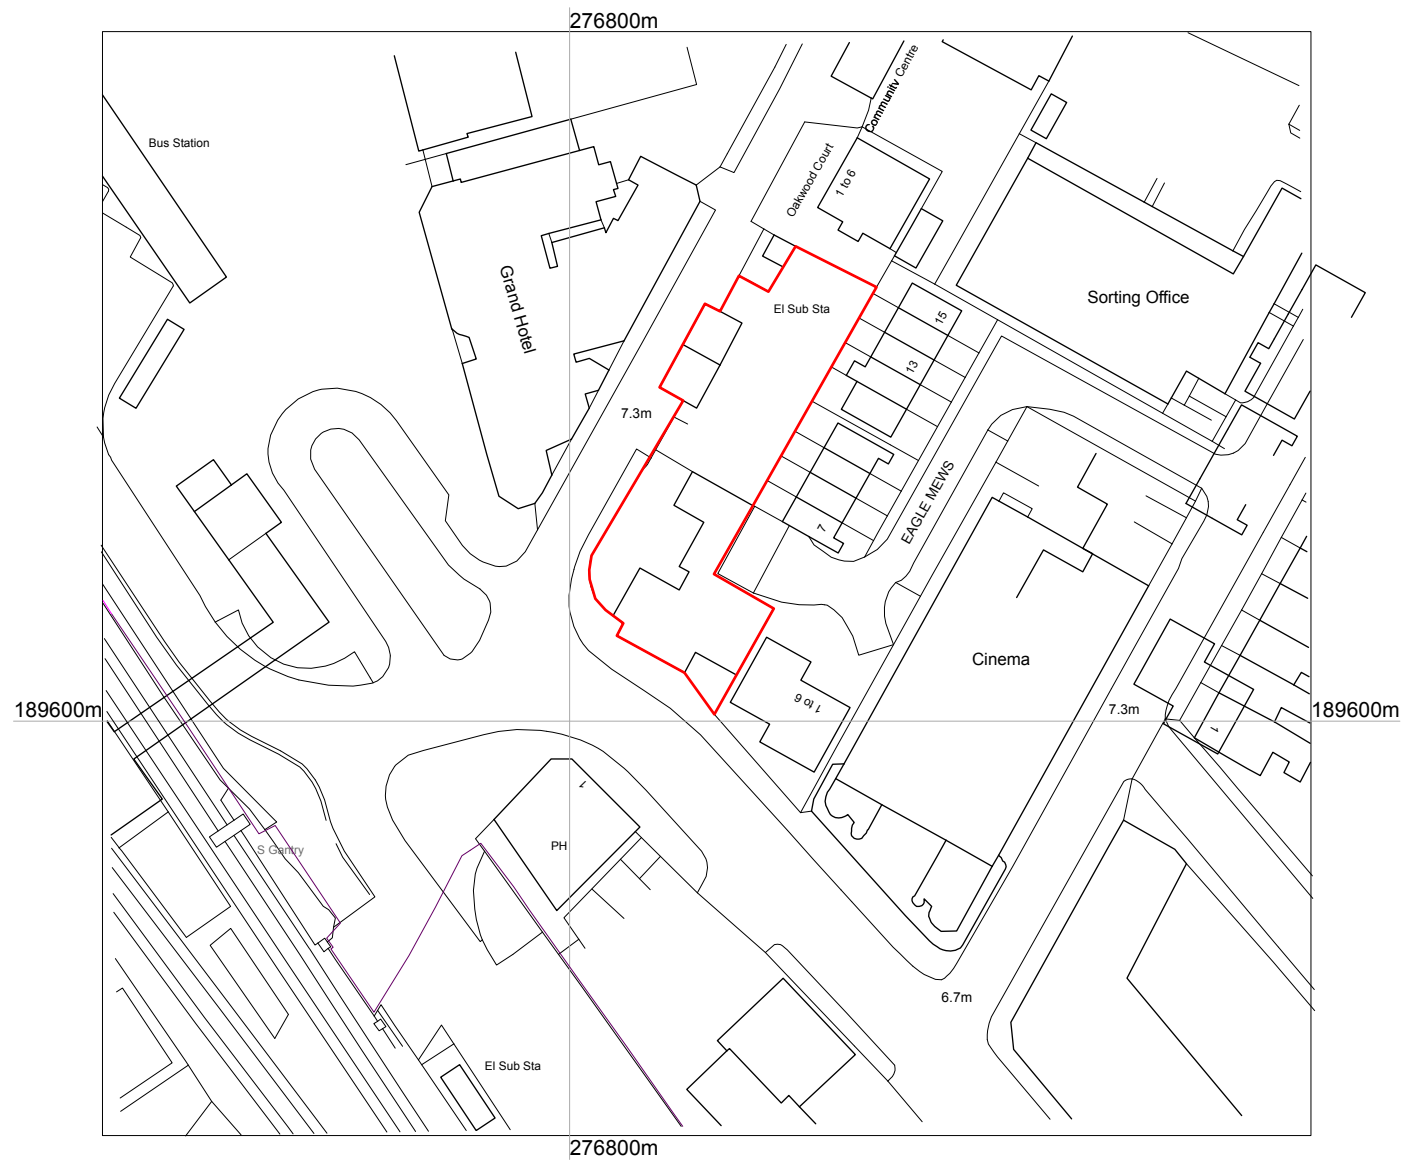

©Crown Copyright and database rights 2020 OS Licence no. 100041041



Not to Scale



SITE ADDRESS:
Eagle House
2 Talbot Road
Port Talbot
Neath Port Talbot
SA13 1DH

SITE AREA:
990m²

Easting: 276817
Northing: 189614

Grid Ref: SS768896



Rev A 08/06/2022 Red line amended

Kennedy James Griffiths
Chartered Architects and Project Managers
Project
**Residential Development
Eagle House, Port Talbot**



T 02920 545100
10 Victoria Park Court
516 Cowbridge Road East
Cardiff
CF5 1DB

Title Date
Location Plan 08/06/2021

Status Scale @ A3
Planning 1:1000

Drawing Number Revision Drawn by
1487-PL1-01 A CKG

Use figured dimensions where possible. Do not scale for construction purposes.
This drawing is copyright.

