



VIEW ON ARROW A.

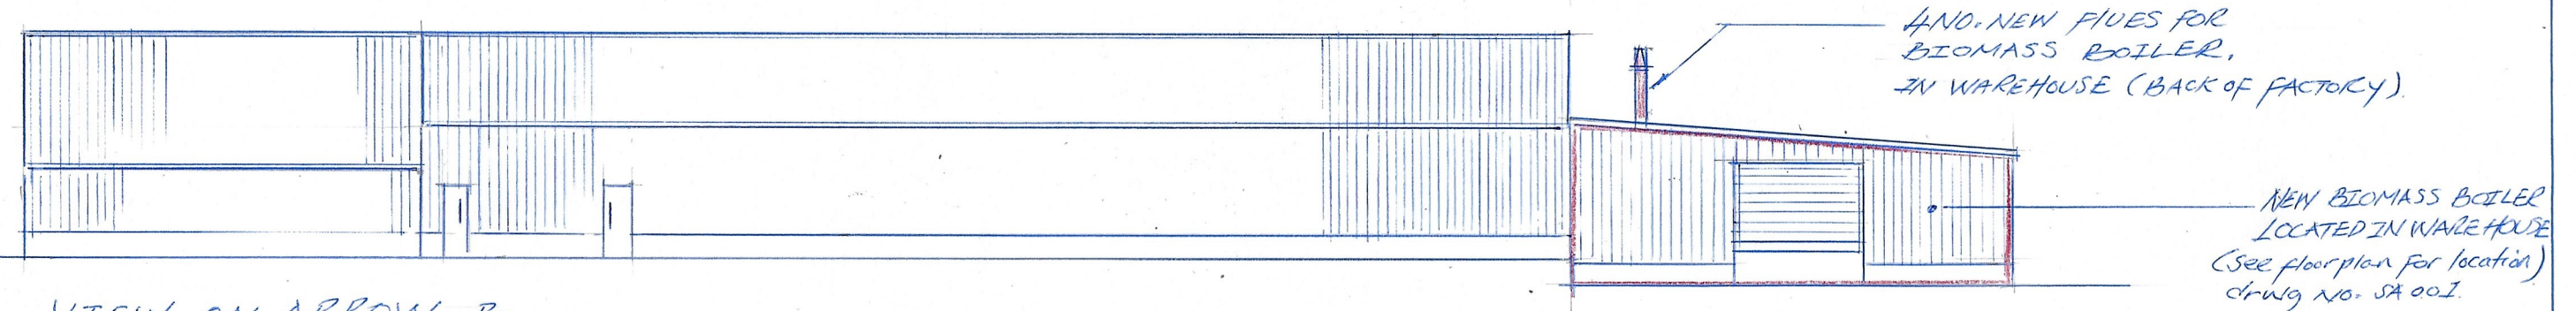


VIEW ON ARROW B.

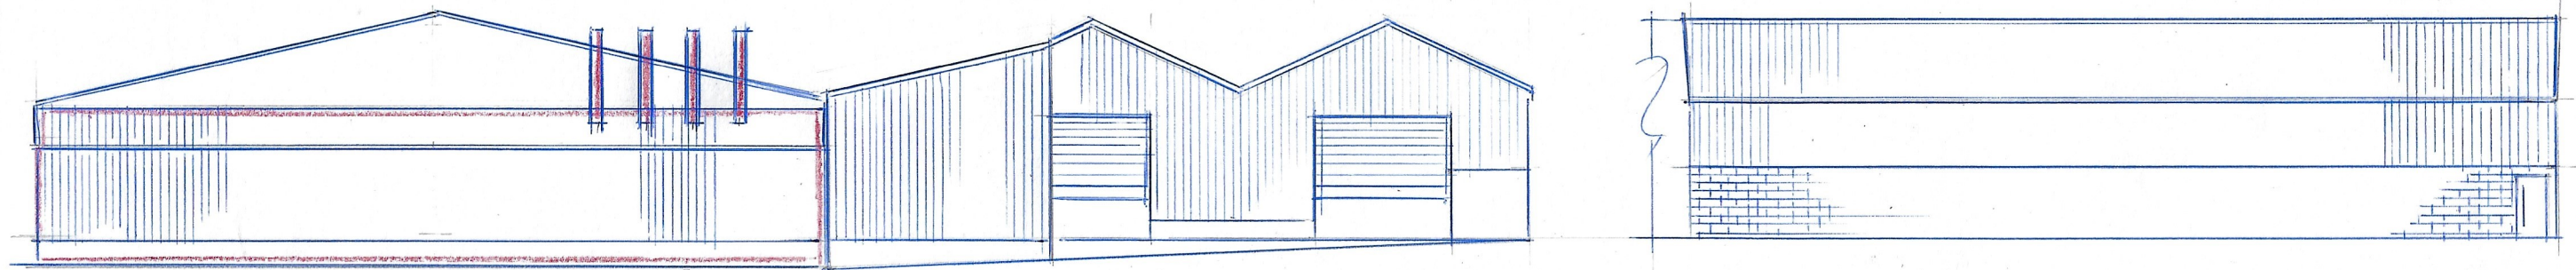

VIEW ON ARROW C

VIEW ON ARROW E.

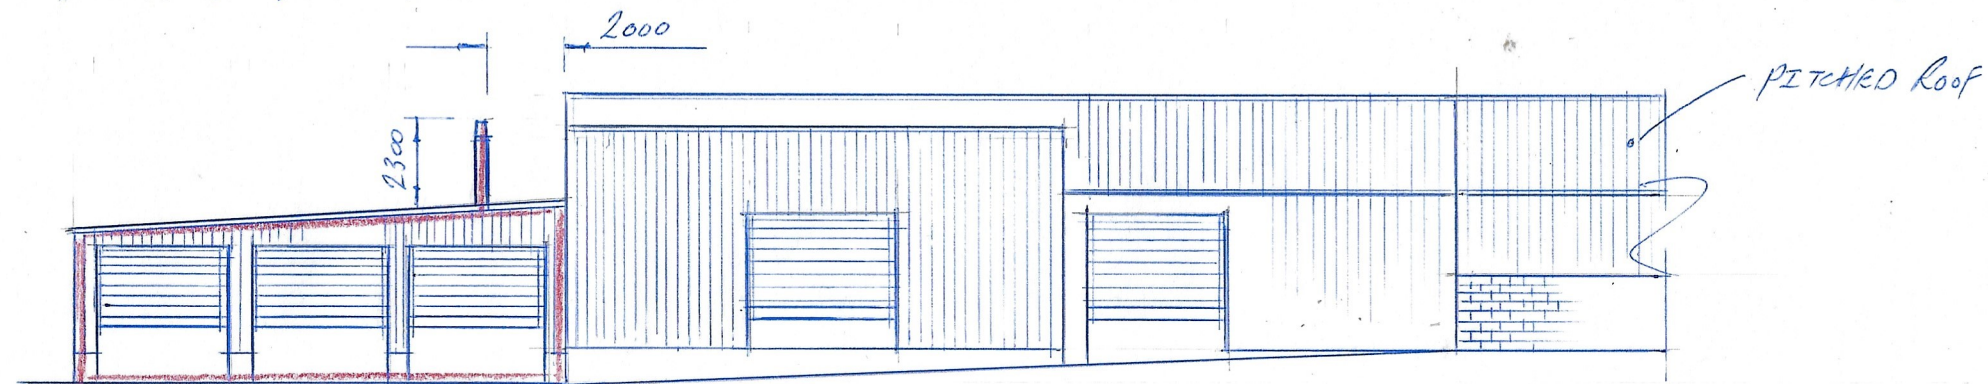

VIEW ON ARROW D.

|                                                                                        |              |
|----------------------------------------------------------------------------------------|--------------|
| <u>TITLE</u>                                                                           | <u>DRAWN</u> |
| ELEVATIONS SHOWING<br>POSITION OF NEW<br>FLUES FOR BIOMASS<br>BOILER AT G&L, SA10 TGA. | S. Aheru     |
| <u>DRAWING NO.</u>                                                                     | <u>DATE</u>  |
| SA-002                                                                                 | 20.11.2024   |
|                                                                                        | <u>SCALE</u> |
|                                                                                        | 1:200        |