
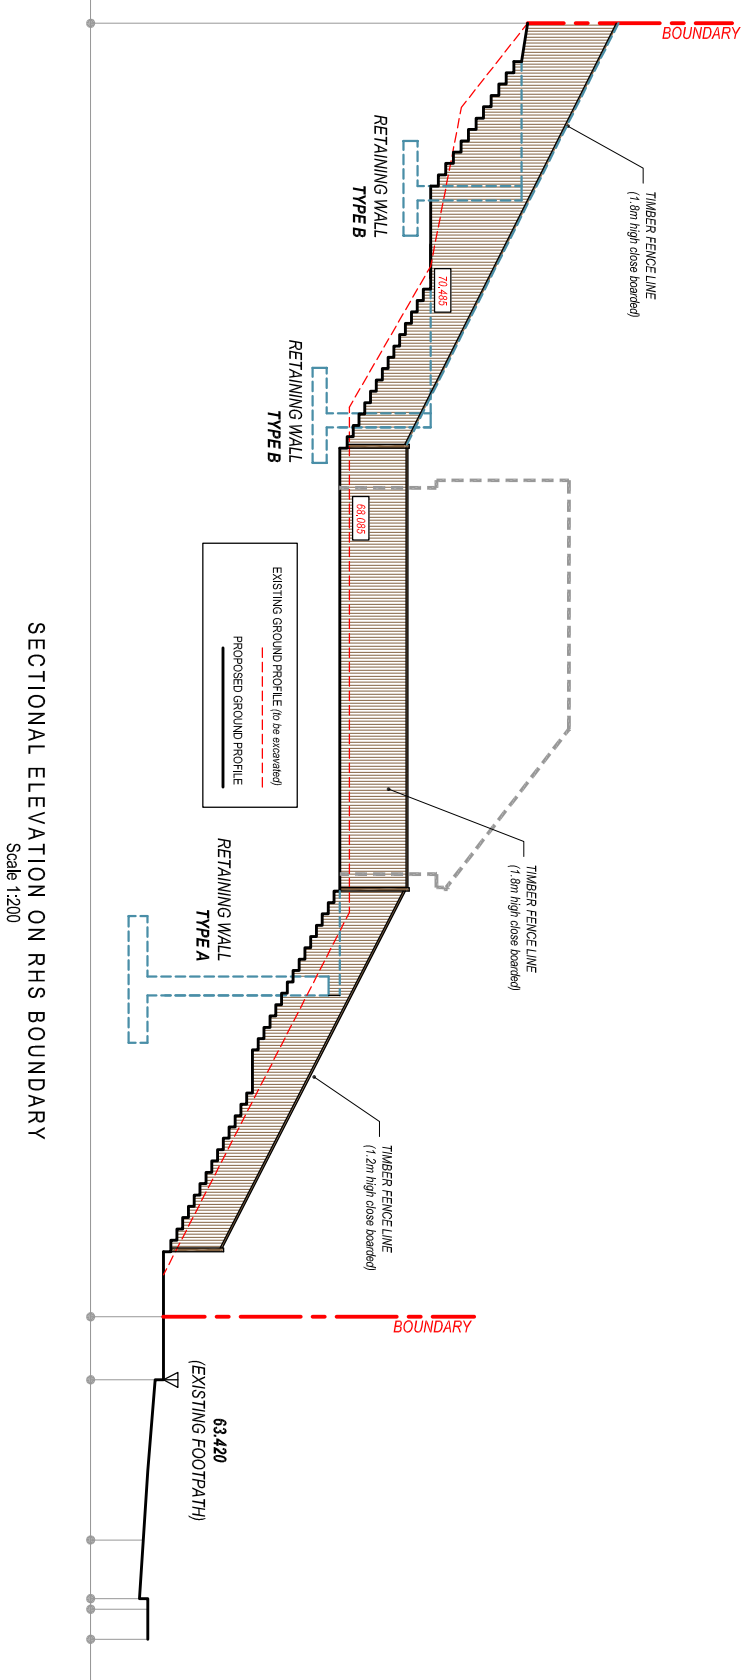
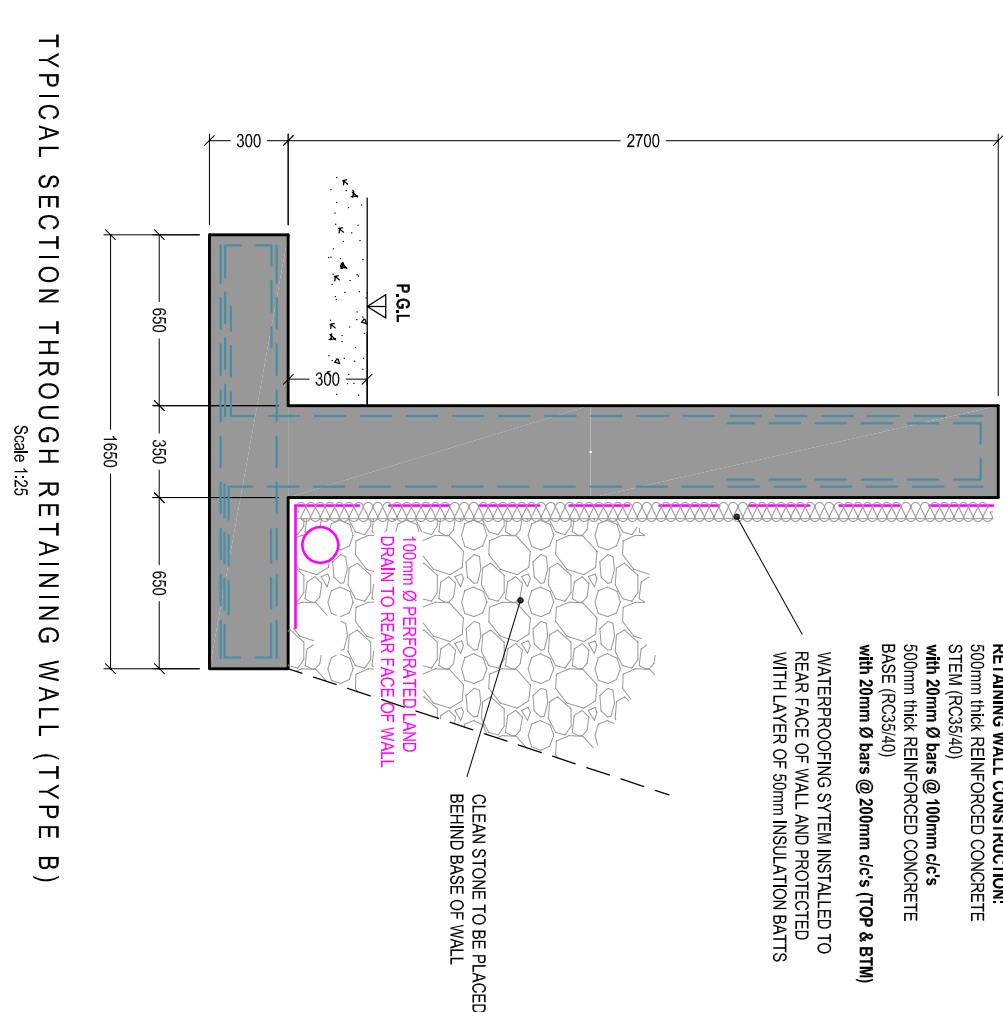
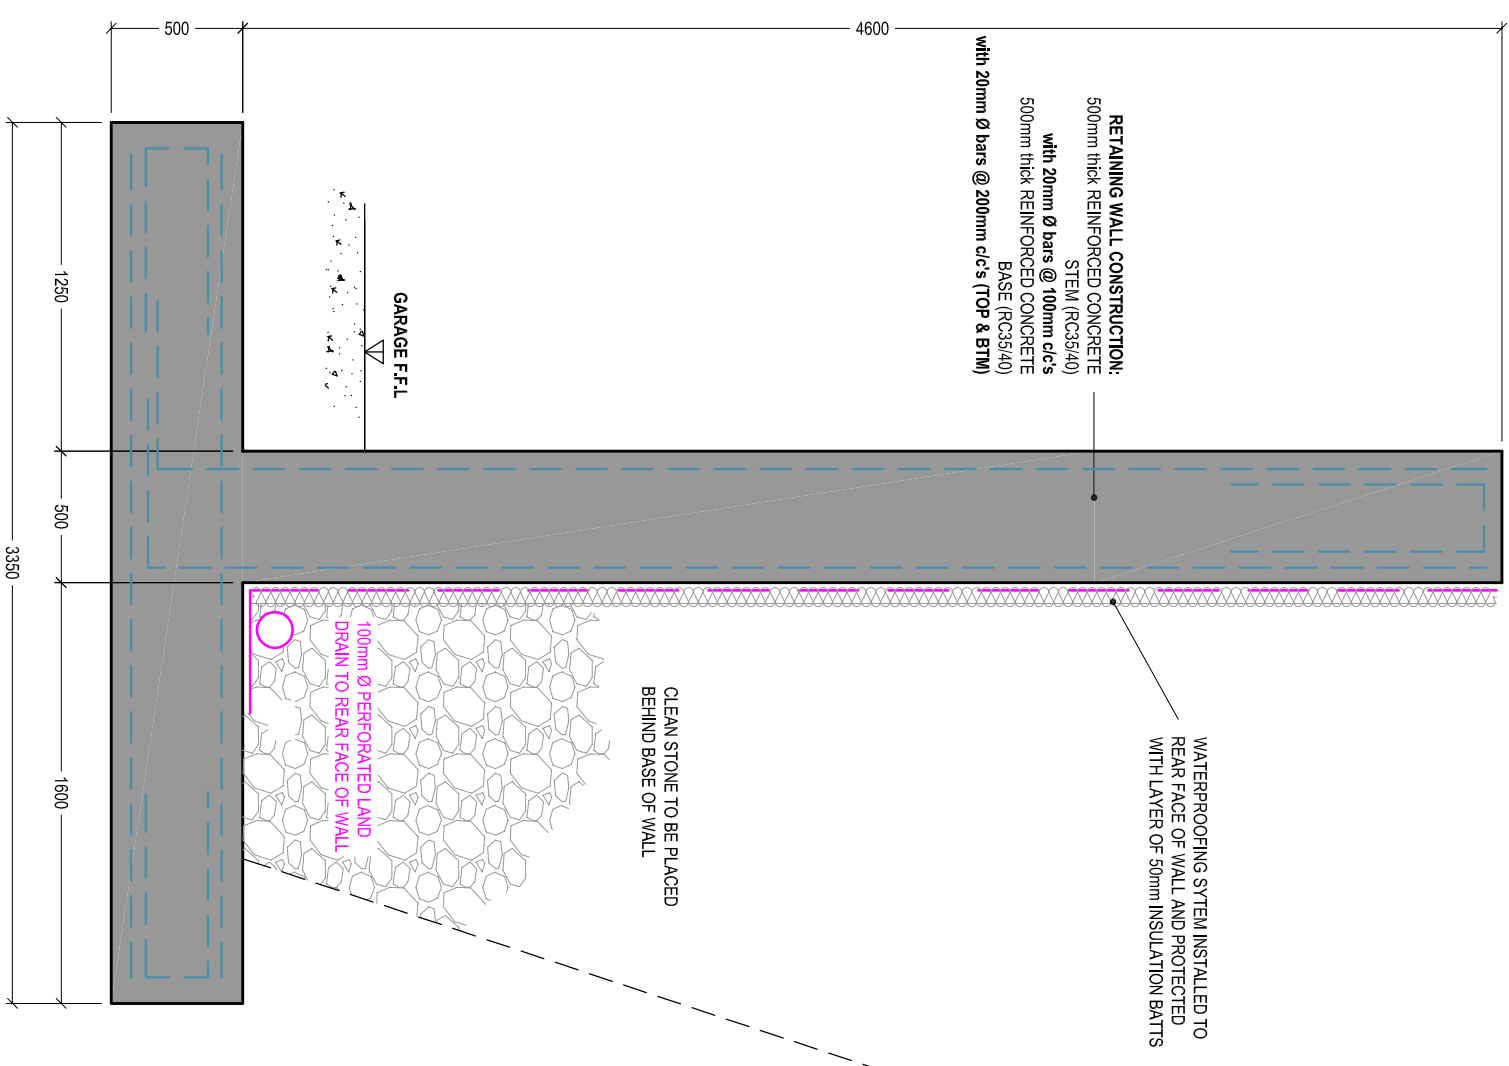
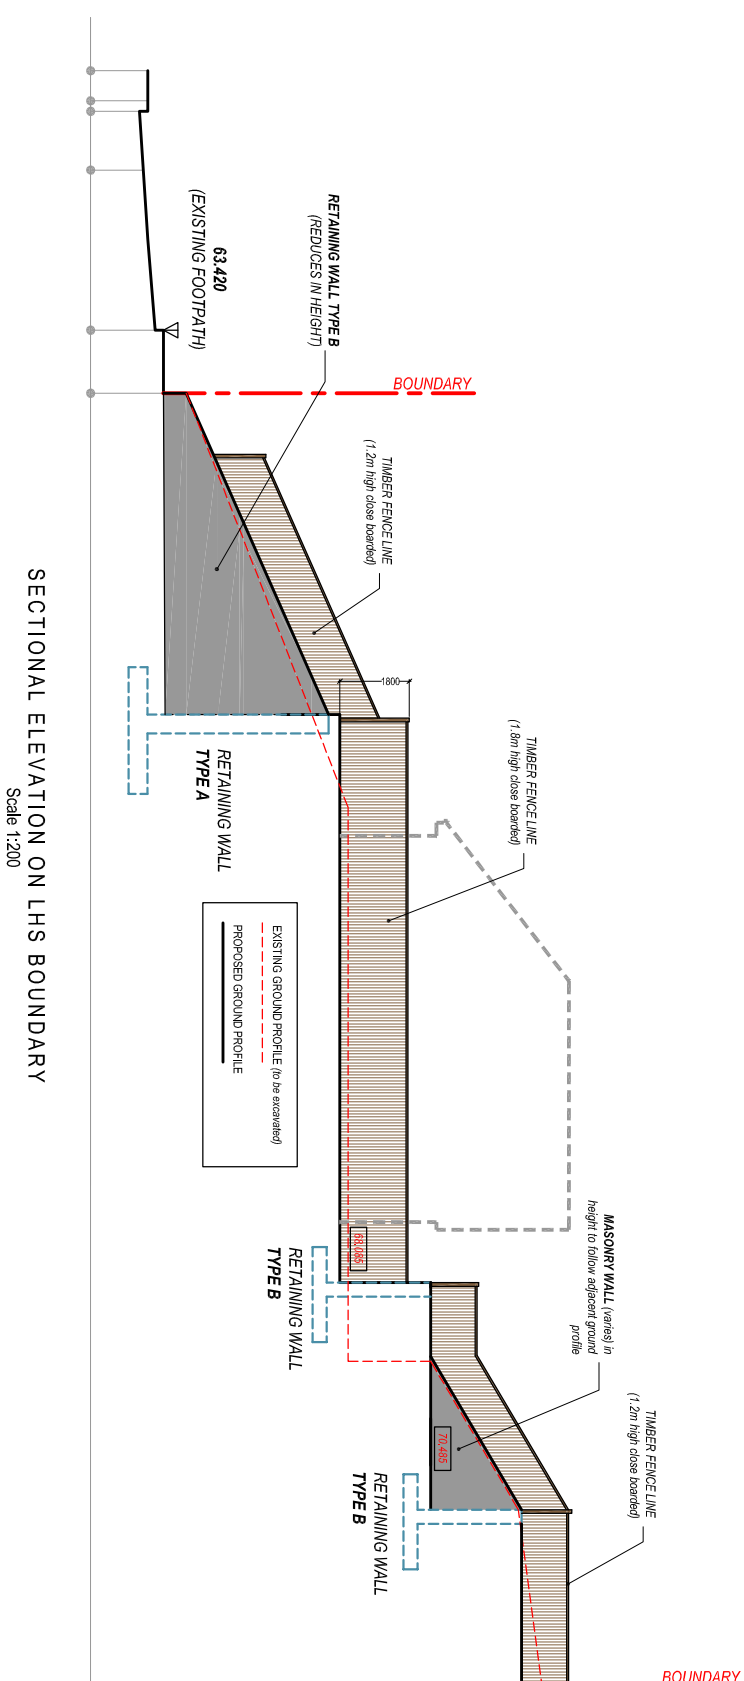


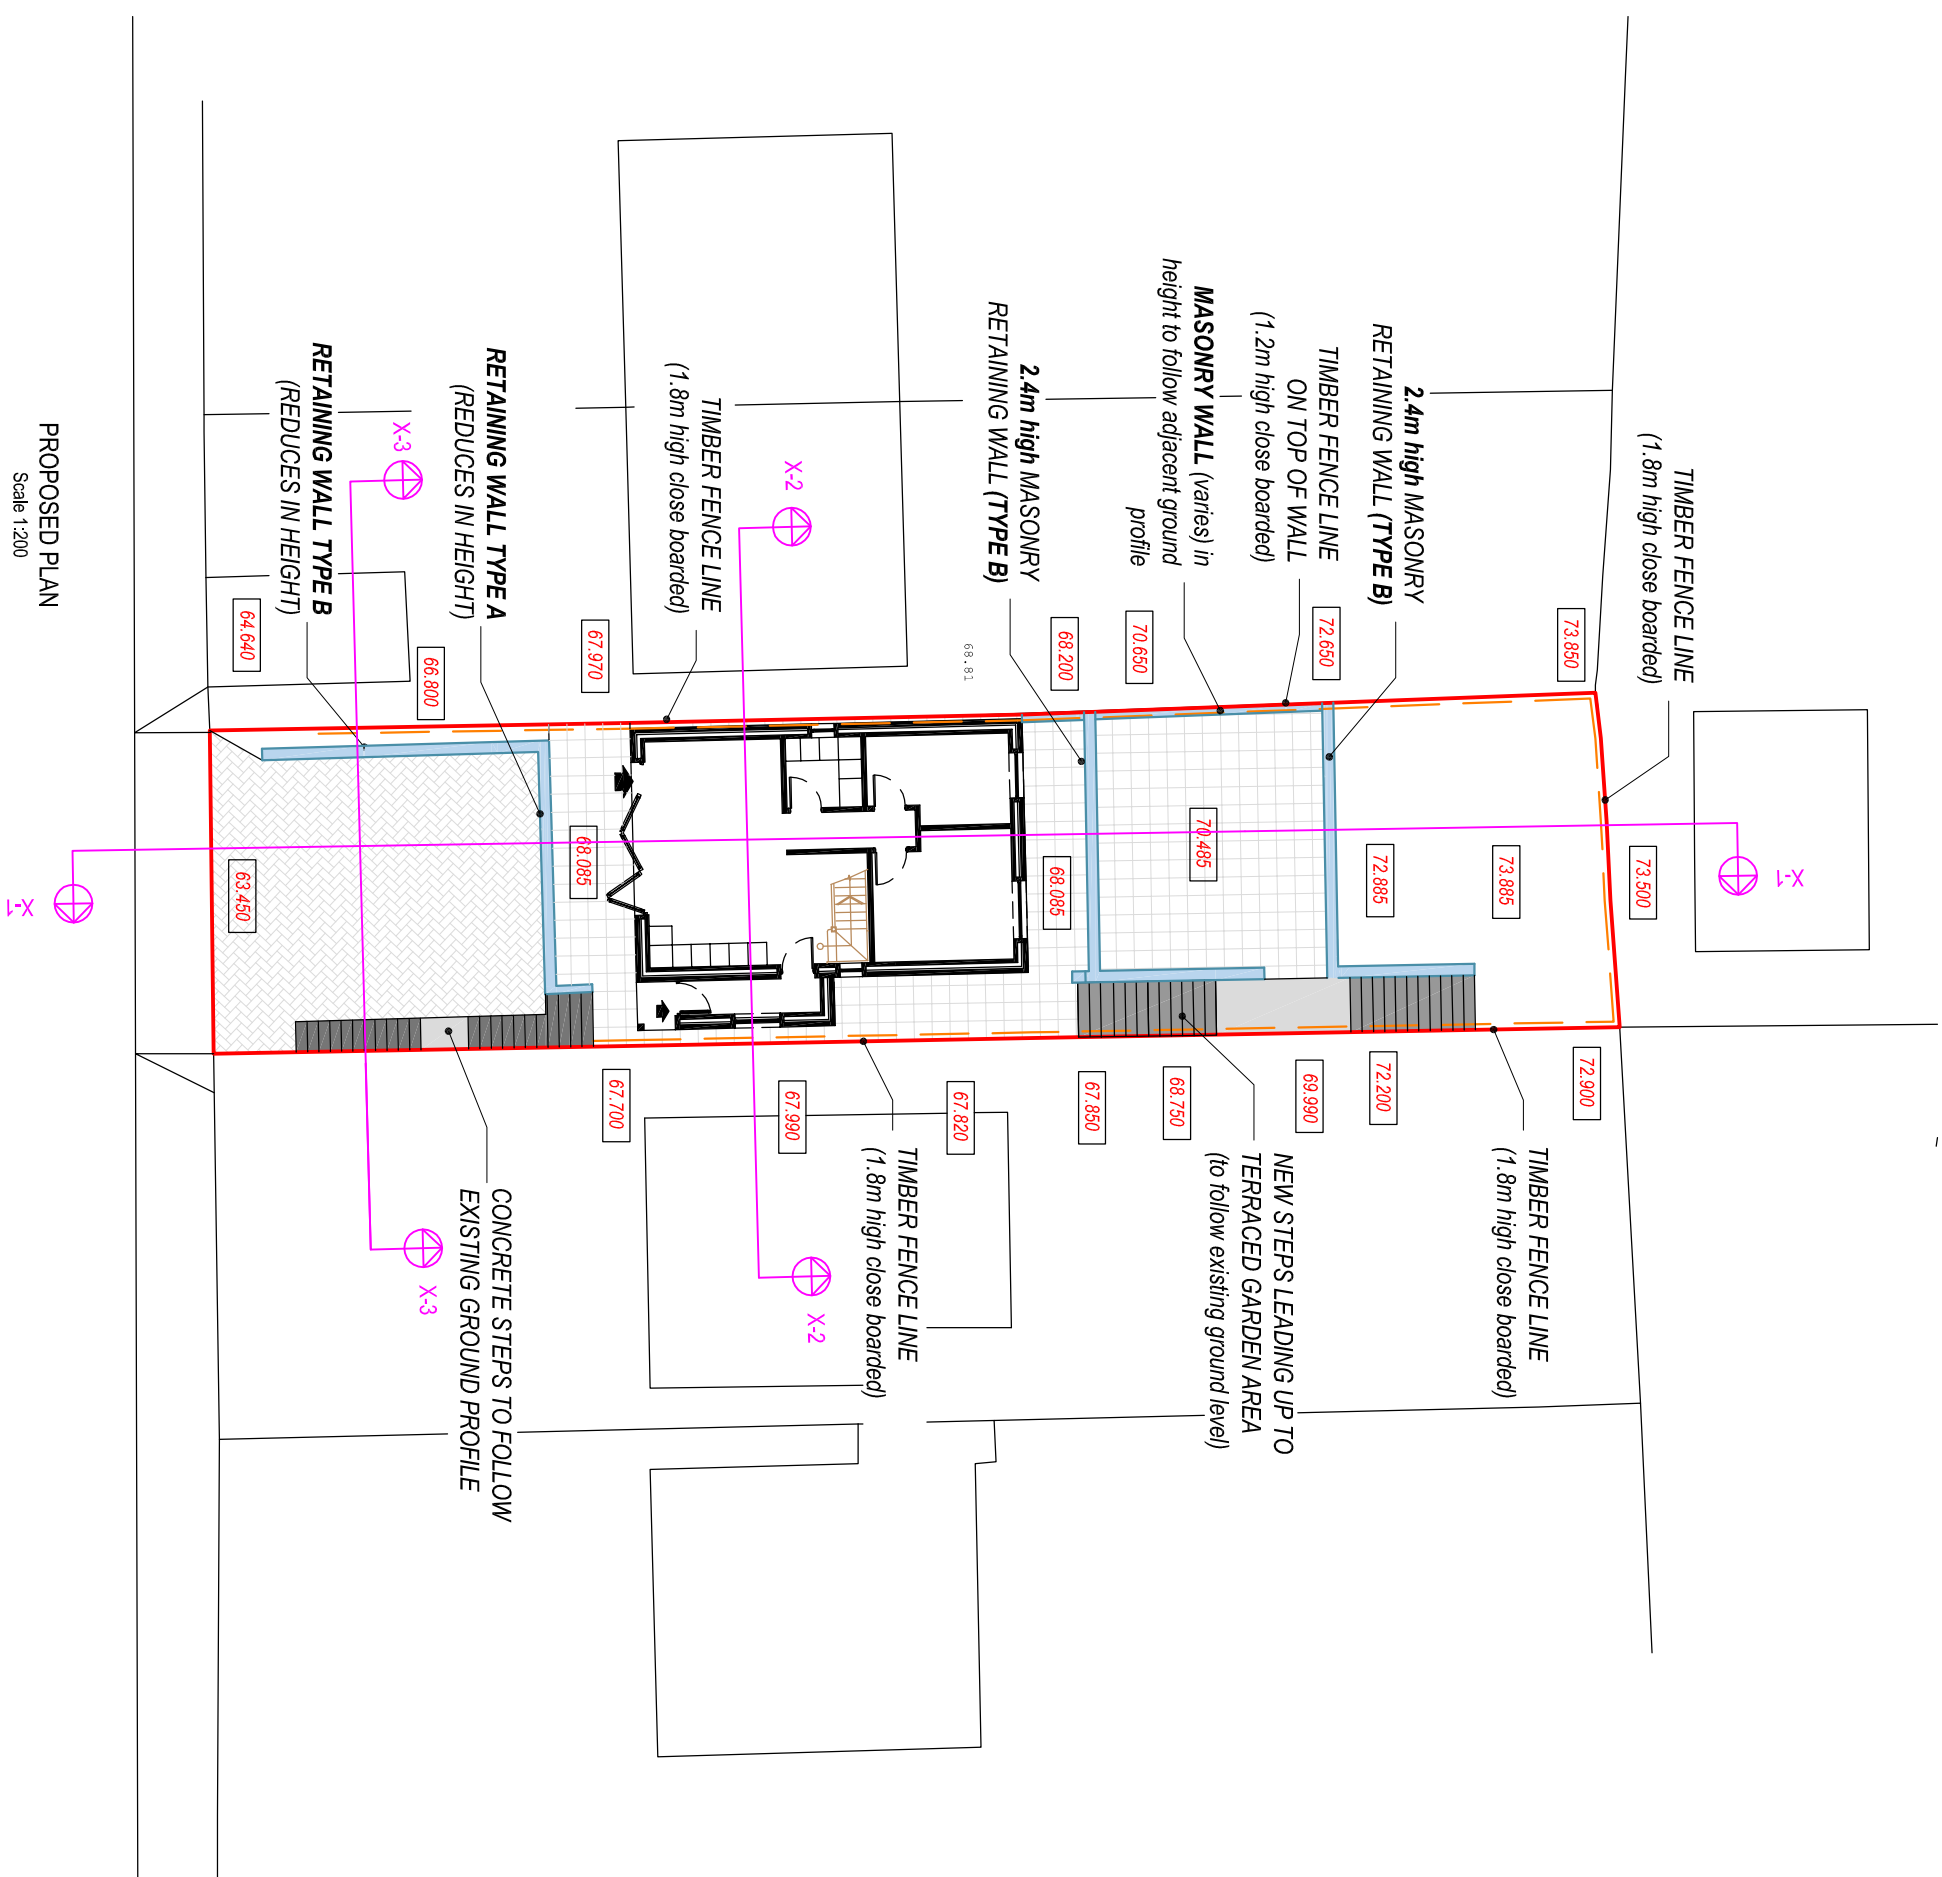

Client:	Mr. Bradley Lewis 54 Lucy Road, Skewen, Neath, SA10 6RR		
Project Title:	PROPOSED DETACHED BUNGALOW AND CAR PORT		
General Notes:	Do not scale from this drawing, use figured dimensions only. 1. All dimensions are in millimetres unless otherwise stated. 2. All measurements are to finished surfaces unless stated.		
Drawing Name:	Drawing No: CPD-003 Revision: 02-14-2024 Date: 02-14-2024 Revisited: Scaled: 1/200 / 1/25 Paper Size: A2		
Drawing Title:	PROPOSED RETAINING WALL PLAN & DETAILS & BOUNDARY TREATMENT PLAN		
 Cwm Planning & Design Ltd. (architectural and Draughting Services)			