




OS PLAN

©Crown Copyright and database rights 2024. OS Licence no. 100041041

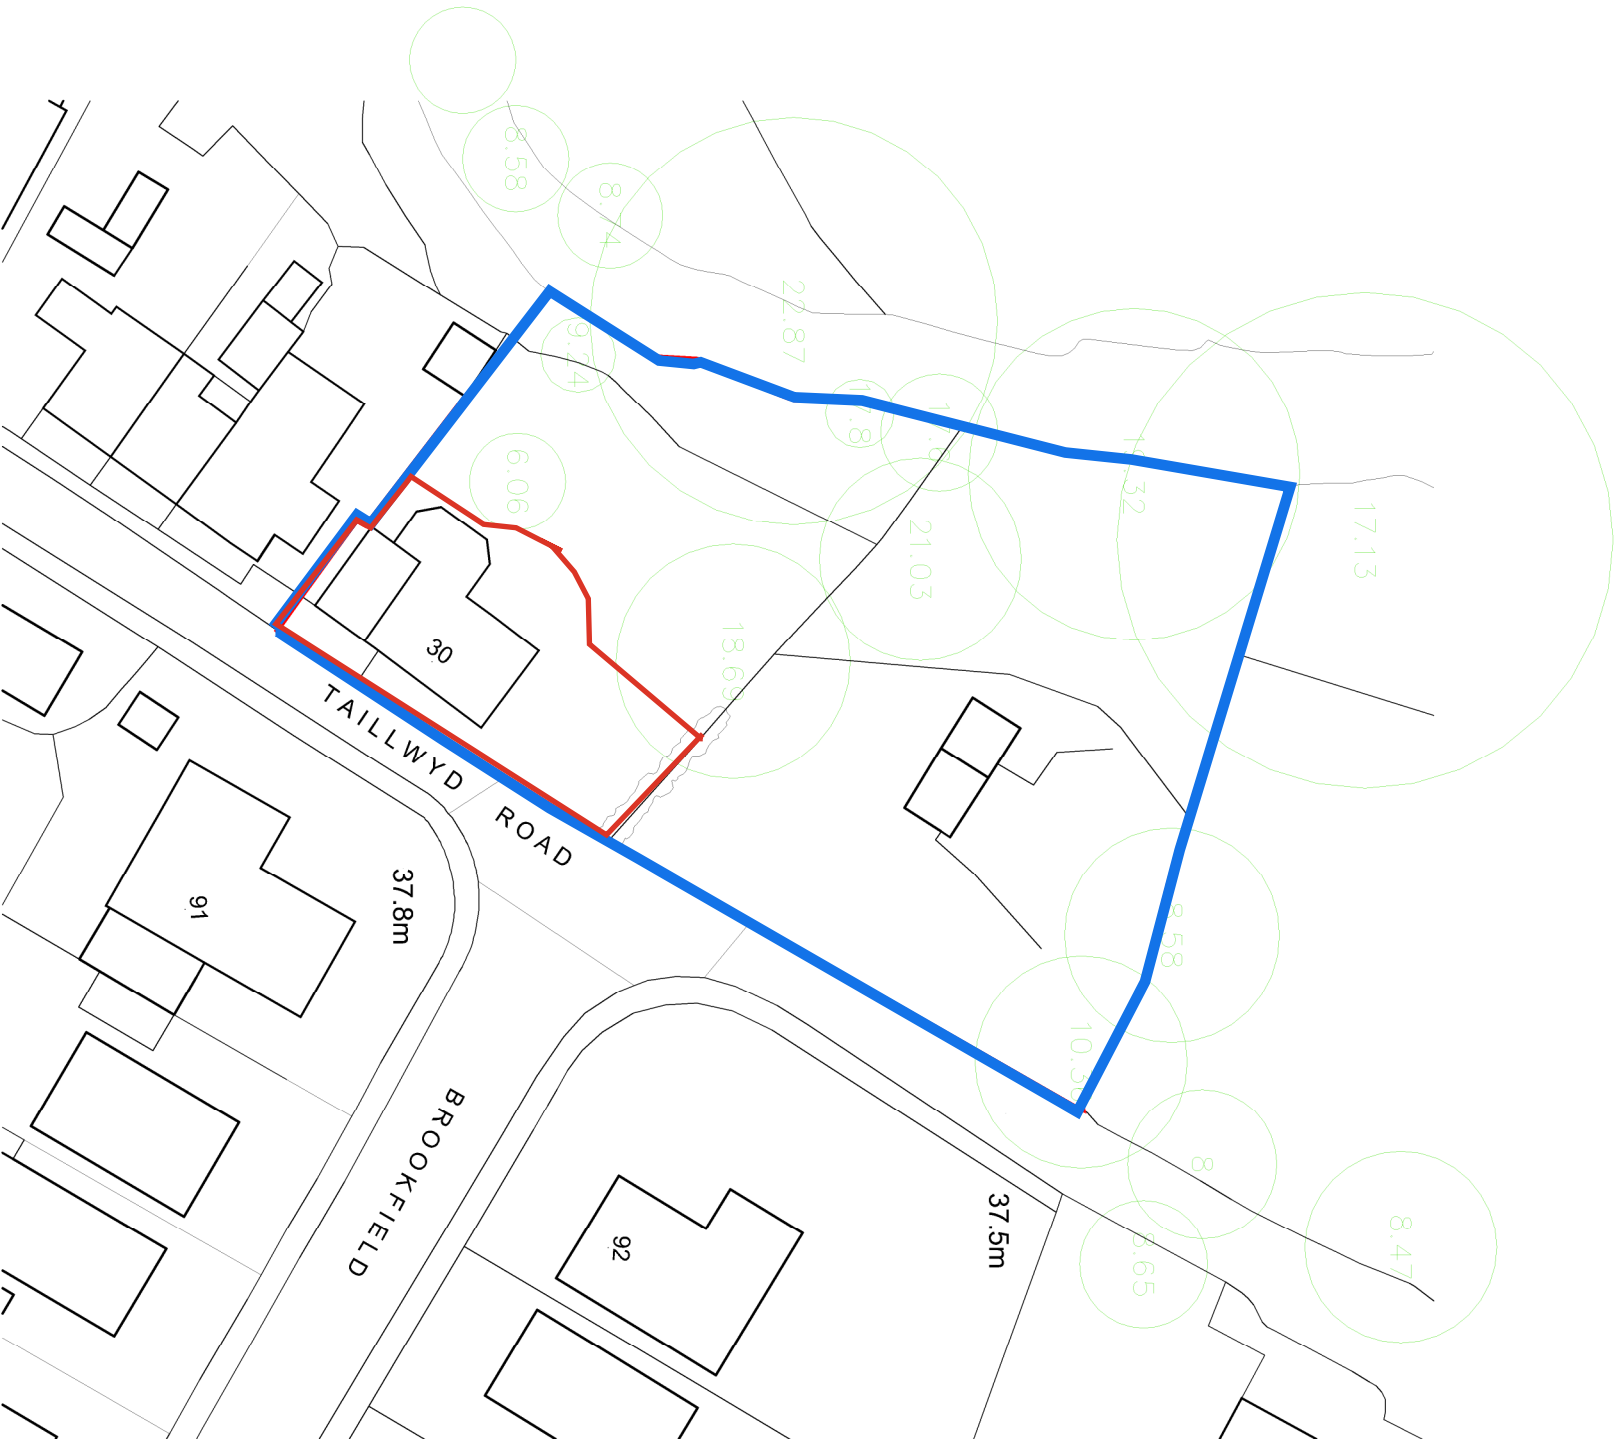

BLOCK PLAN

CONNECTIONS DESIGN

ARCHITECTURE & INTERIORS	Project	Drawing Title
21 Penlline Road Whitchurch Cardiff CF14 2AA - Tel : 02920 626521 - E-Mail : paul@connections-design.co.uk	Proposed Redevelopment at 30 Taillywd - Neath	OS & Block Plan

minor amendment	11 09 24	E
minor amendment	04 09 24	D
red line boundary amended	21 08 24	C
red line boundaries amended	21 08 24	B
red line boundaries added	07 08 24	A

Item	date	rev
Scale	Job No.	Dwg No.

1:1250/500 @ A3	J24/07	P01	E
-----------------	--------	-----	---

PLANNING