



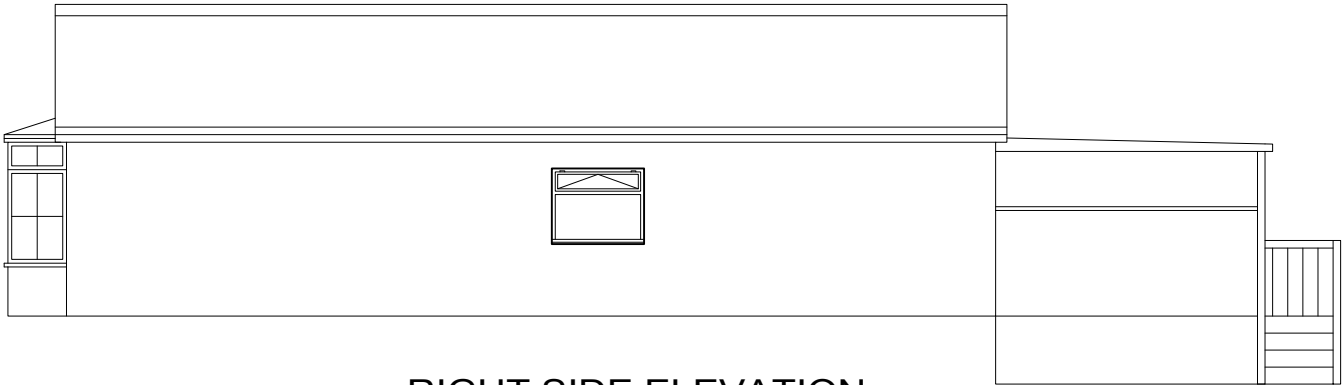

RIGHT SIDE ELEVATION
EXISTING

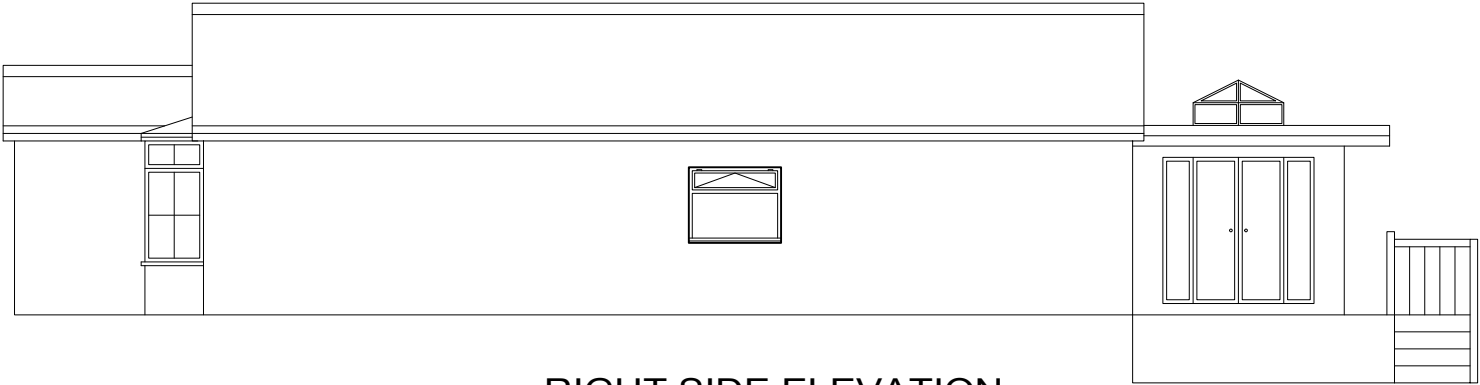

RIGHT SIDE ELEVATION
PROPOSED



LEFT SIDE ELEVATION
EXISTING



LEFT SIDE ELEVATION
PROPOSED

NOTES:
All dimensions must be checked on site and not
scaled from this drawing.

@copyright
GWYN EVANS & SON
PLANNING &
BUILDING CONSULTANTS
07977107352
G.EVANSANDSONPBC@GMAIL.COM

Client
MR & MRS WILLIAMS

Job Title
NEW FRONT & REAR EXTENSION @
205 DELFORDD,
RHOS
PONTARDAWE
SAB SEW

Drawing Title
EXISTING & PROPOSED
SIDE ELEVATIONS

Scale
1:100 @A3

Date
21/11/2024

Drawn by
JE

Drg No.	Rev.
205D - 2024/03/1 - ELEV02	A