



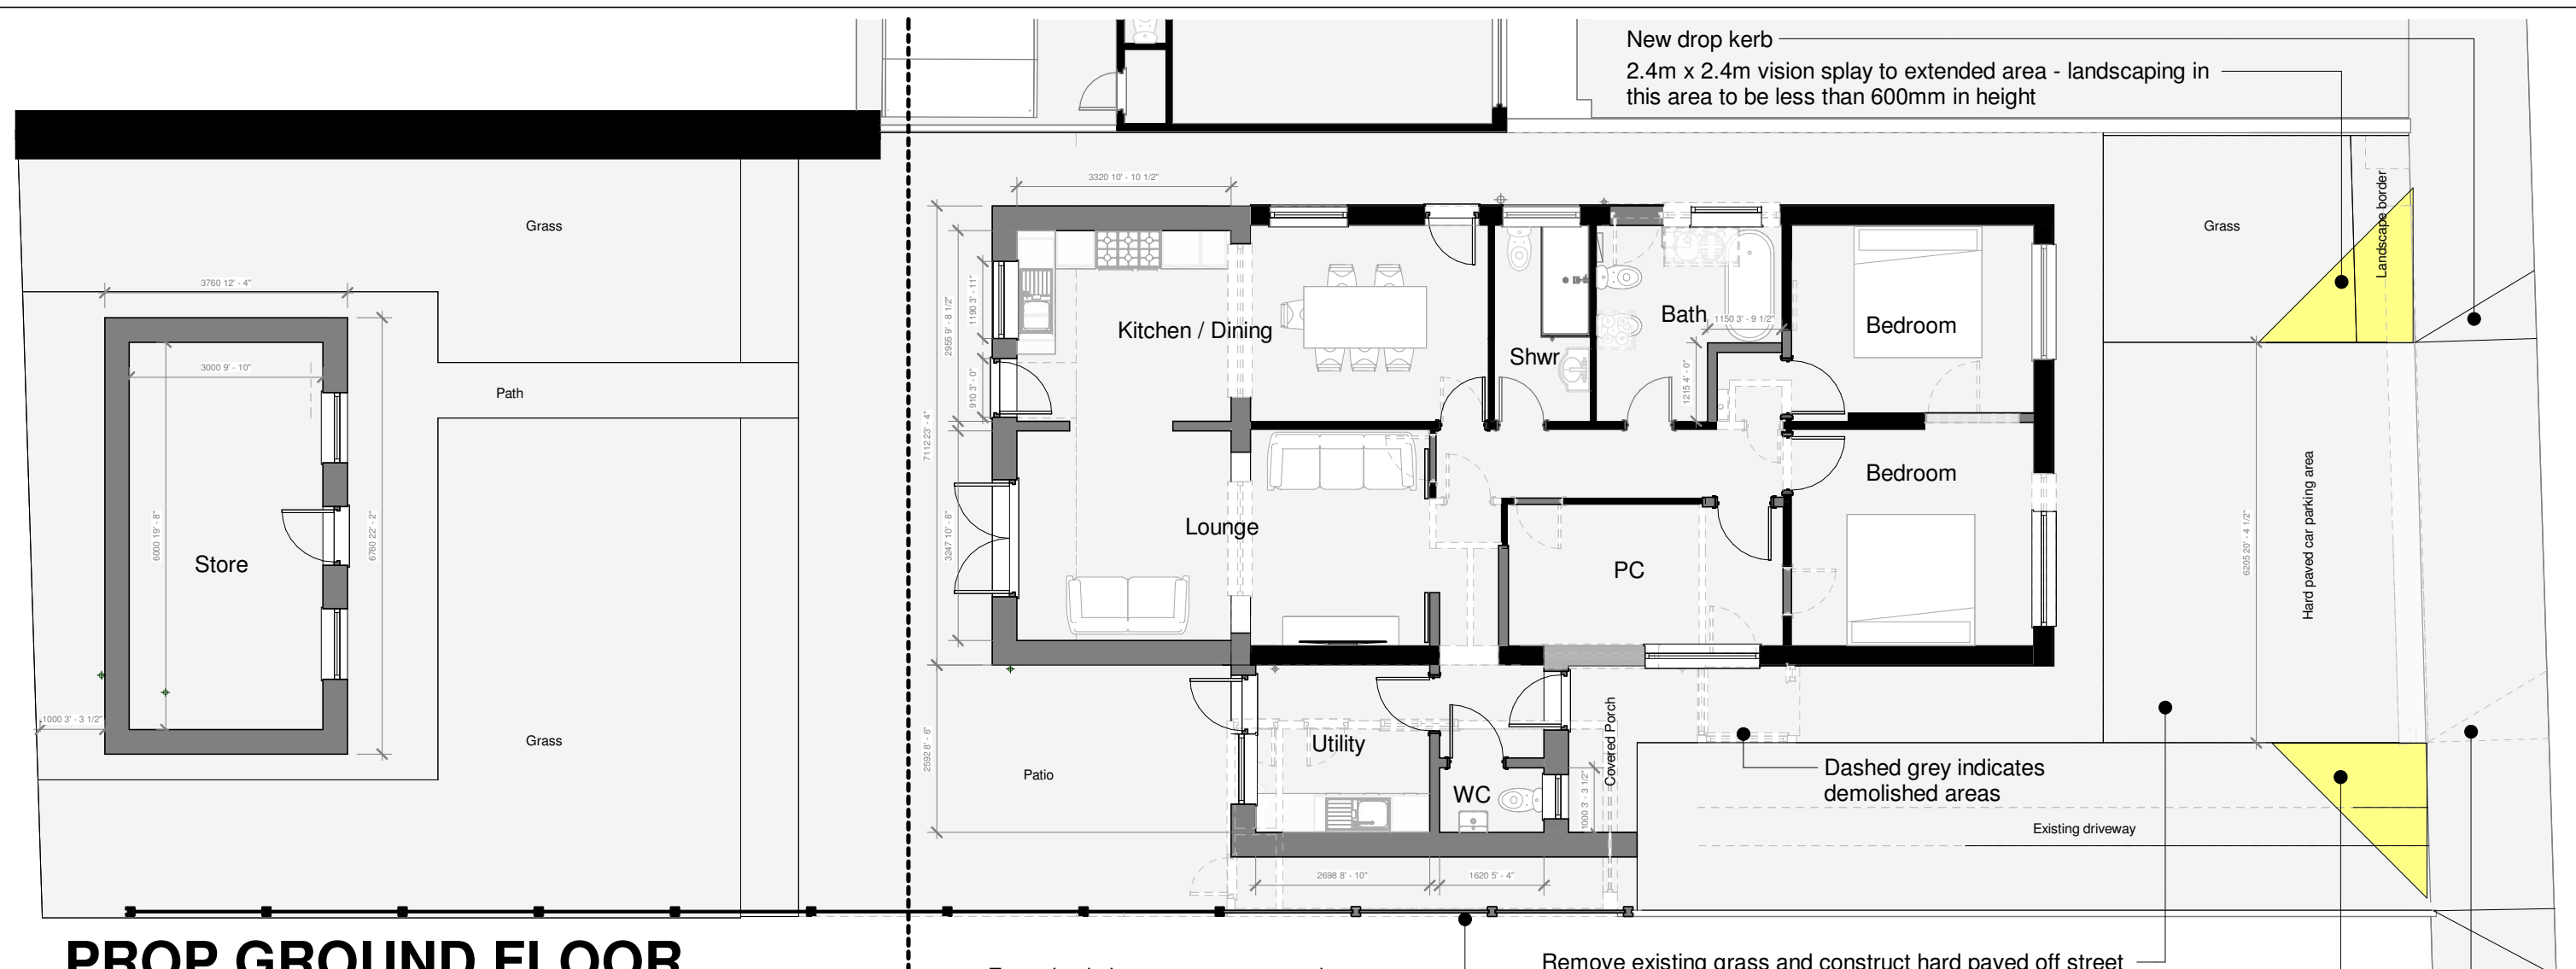

PROP GROUND FLOOR

1 : 100

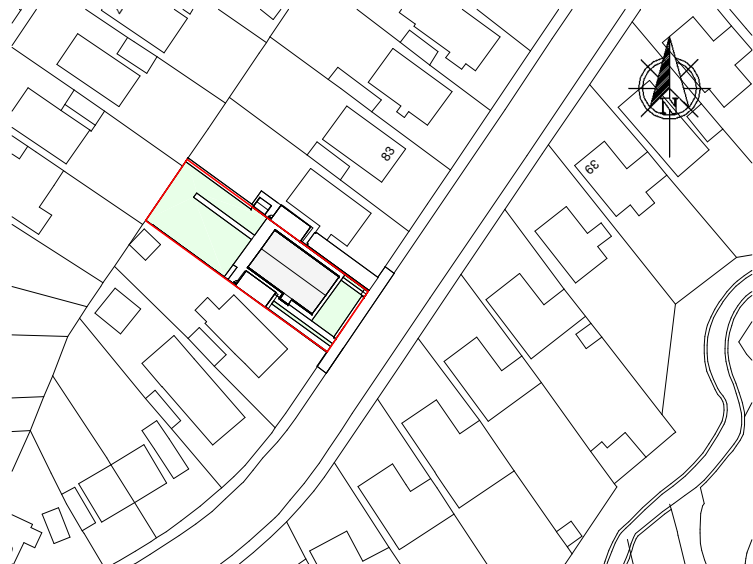

LOCATION PLAN

1 : 1250




FRONT STORE

1 : 100




REAR STORE

1 : 100

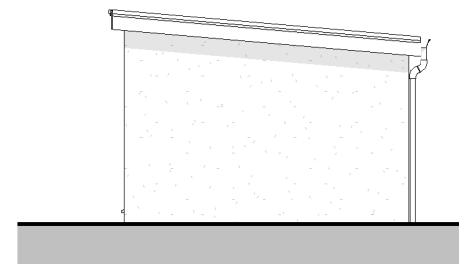

RIGHT STORE

1 : 100

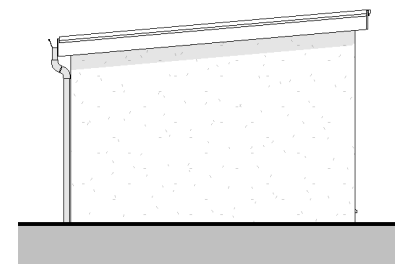

LEFT STORE

1 : 100