



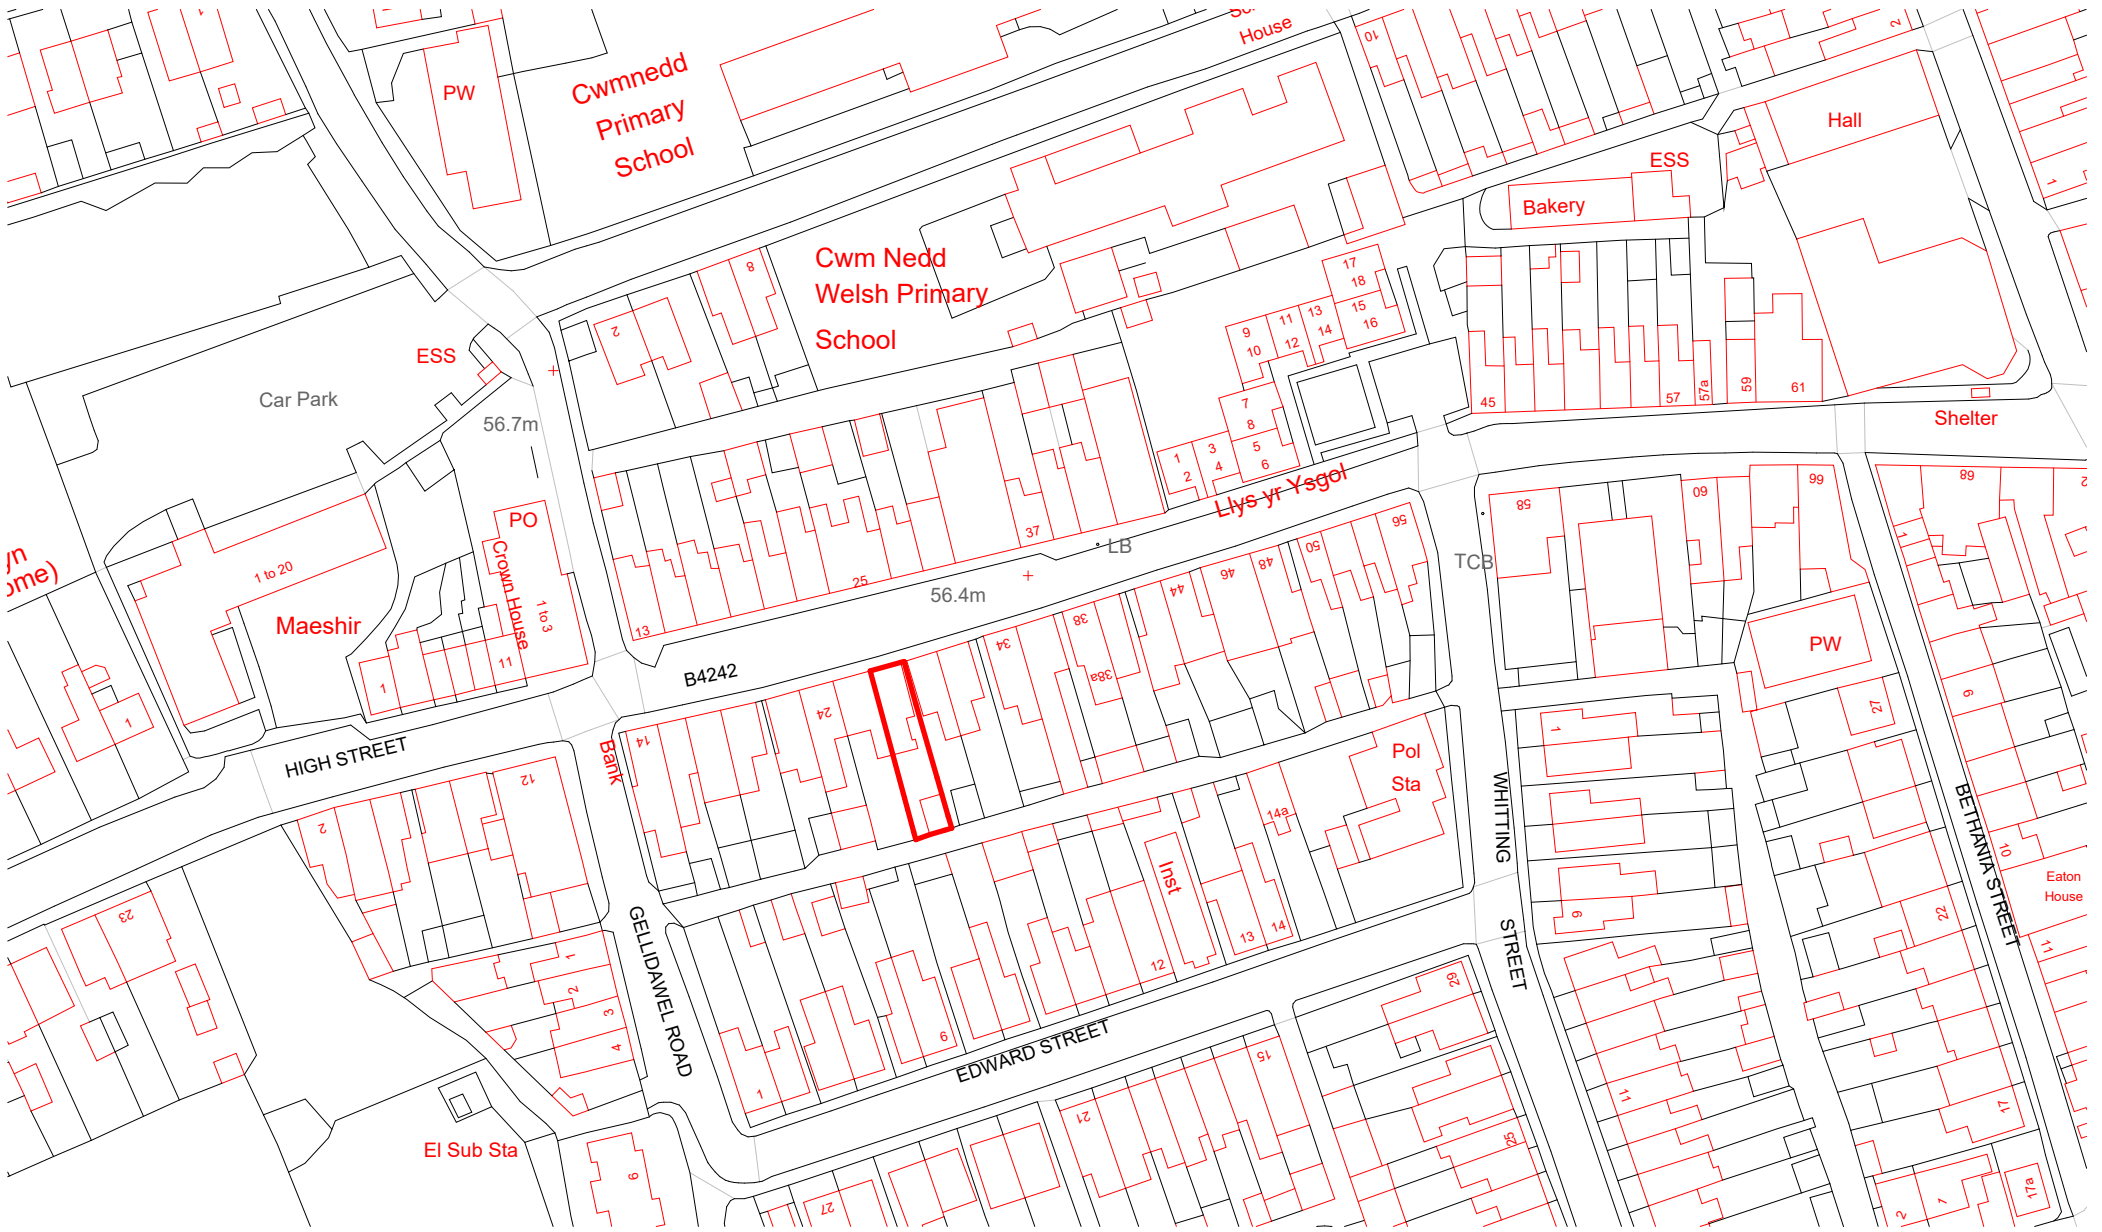


1 0.1 - Site Location Plan
1 : 1250



2 0.2 - Site Block Plan
1 : 200

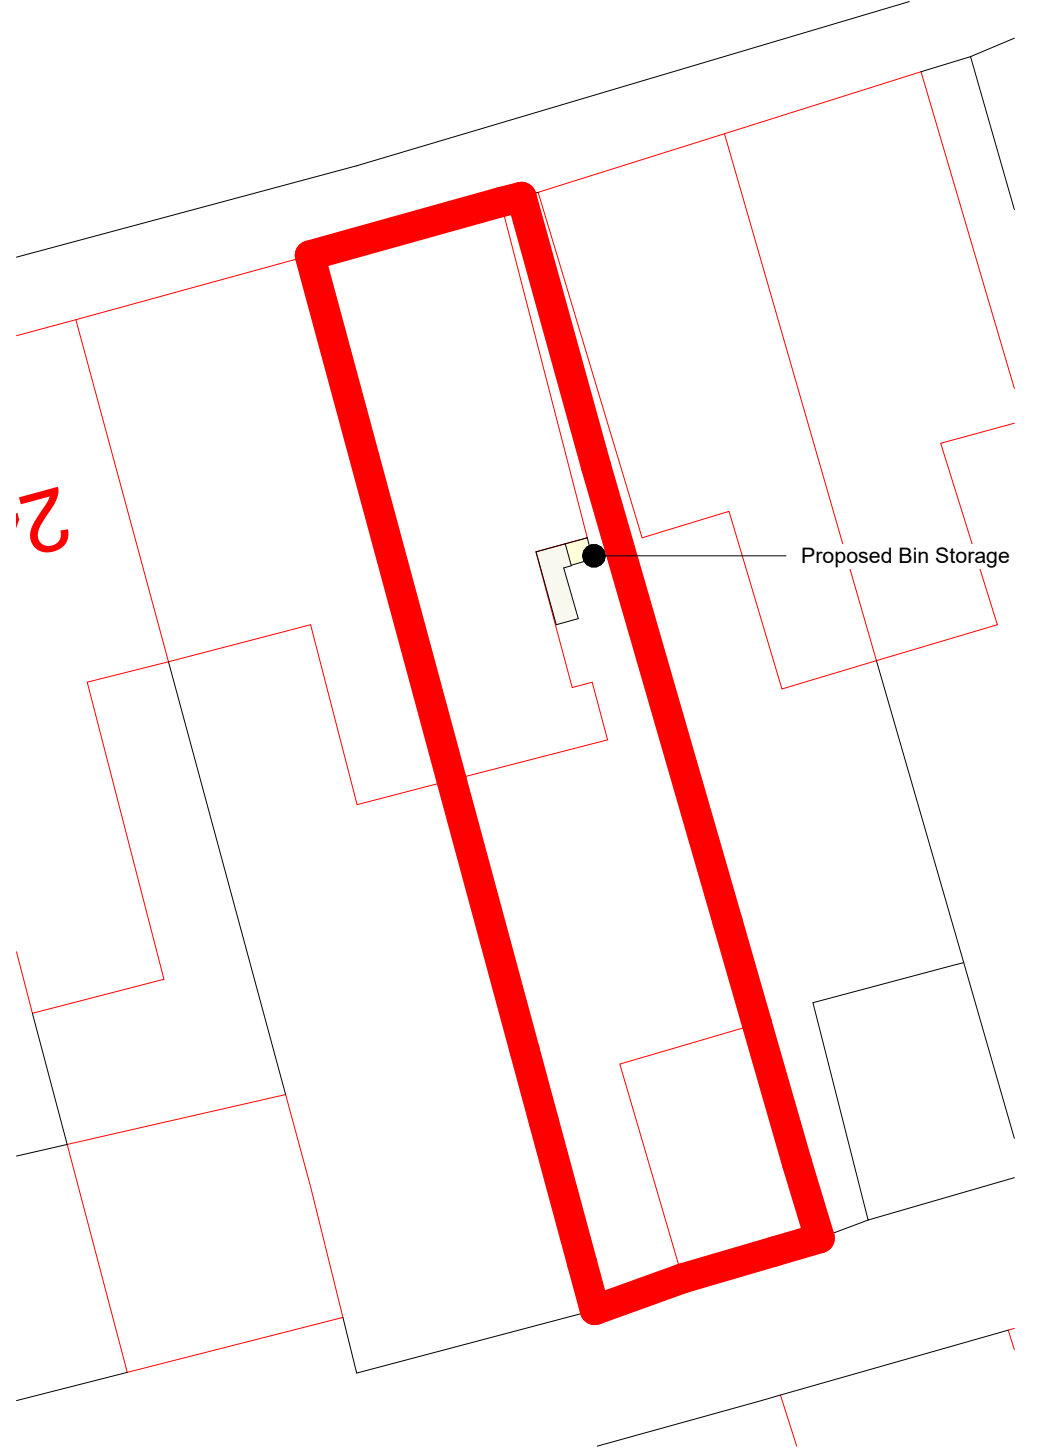

3 0.3 - Proposed Site Block Plan
1 : 200

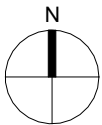

PROJECT NAME:	DRAWING TITLE:	DRAWING	PAPER SIZE	SCALE	REV	DATE
Commercial Refurbishment	Location Plans	001	A3	As indicated	A	17/11/20