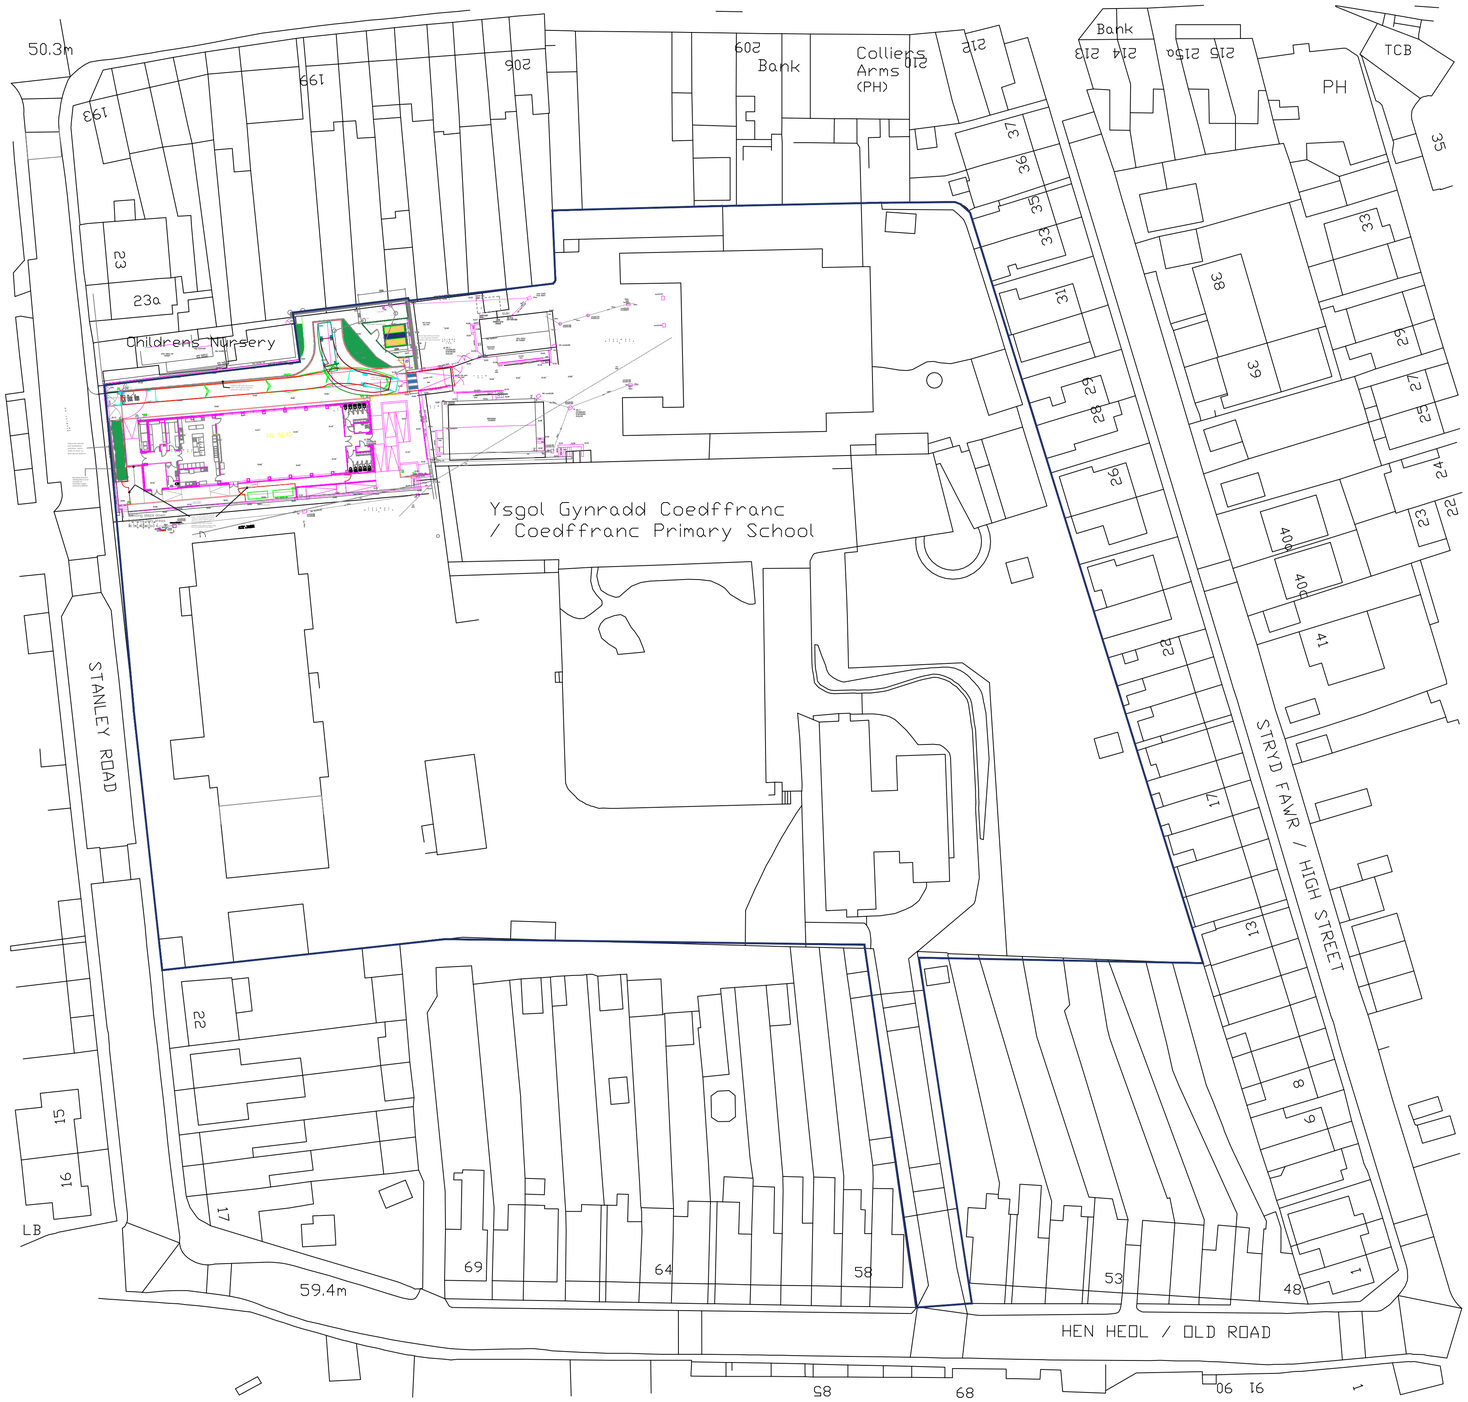

NOTES

1. All dimensions in millimetres unless otherwise stated.

Rev	Details	Dr	Ch	Apr	Date
A	Title adjusted.	WGH			Nov 24

Neath Port Talbot
Castell-nedd Port Talbot
County Borough Council Cyngor Bwrdeistref Sirol
Making a difference Gwahaniaeth er gwell

PROPERTY & REGENERATION
Nicola Pearce BSc(Hons) DipTP MRTPI
DIRECTOR OF ENVIRONMENT AND REGENERATION
THE QUAYS, BRUNEL WAY
BAGLAN ENERGY PARK SA11 2GG
www.npt.gov.uk

Project
COEDFFRANC PRIMARY SCHOOL
PROPOSED NEW KITCHEN
AND DINING BLOCK

Drawing Title
ALTERNATIVE RAMP
EXISTING LOCATION PLAN

File No.		Property Ref. No.			
Drawn	WGH	Checked		Approved	
Date	Oct 2024	Date		Date	
Scales	1:500@A1				

Drawing No. A1188 - 124
Rev. A

THIS IS A C.A.D. PRODUCED DRAWING AND SHOULD NOT BE AMENDED BY HAND.

Rev
Dwg. No.
Project