



NOTES


1. All dimensions in millimetres unless otherwise stated.

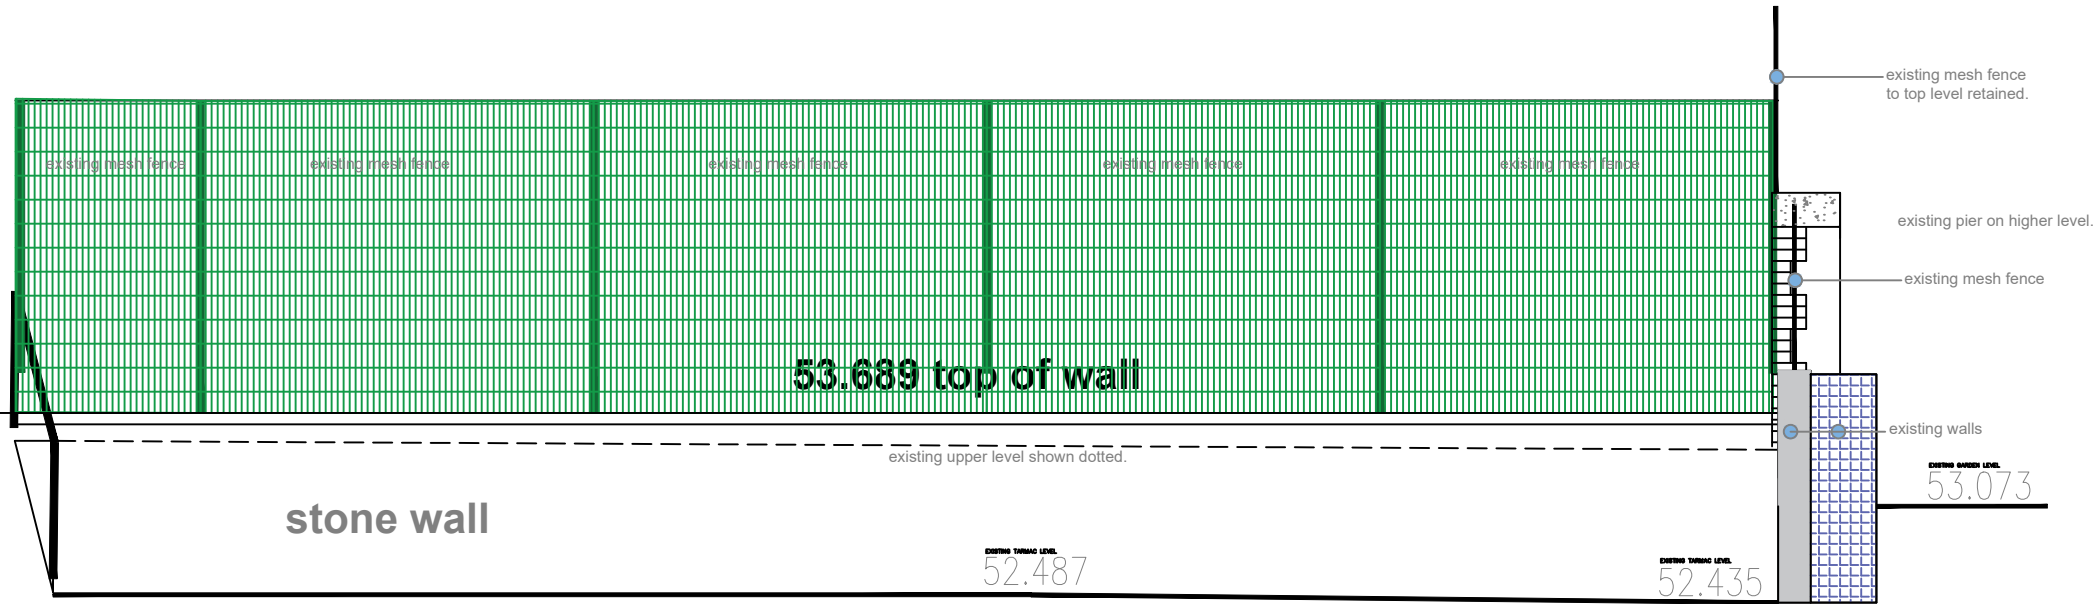


SECTION X-X EXISTING

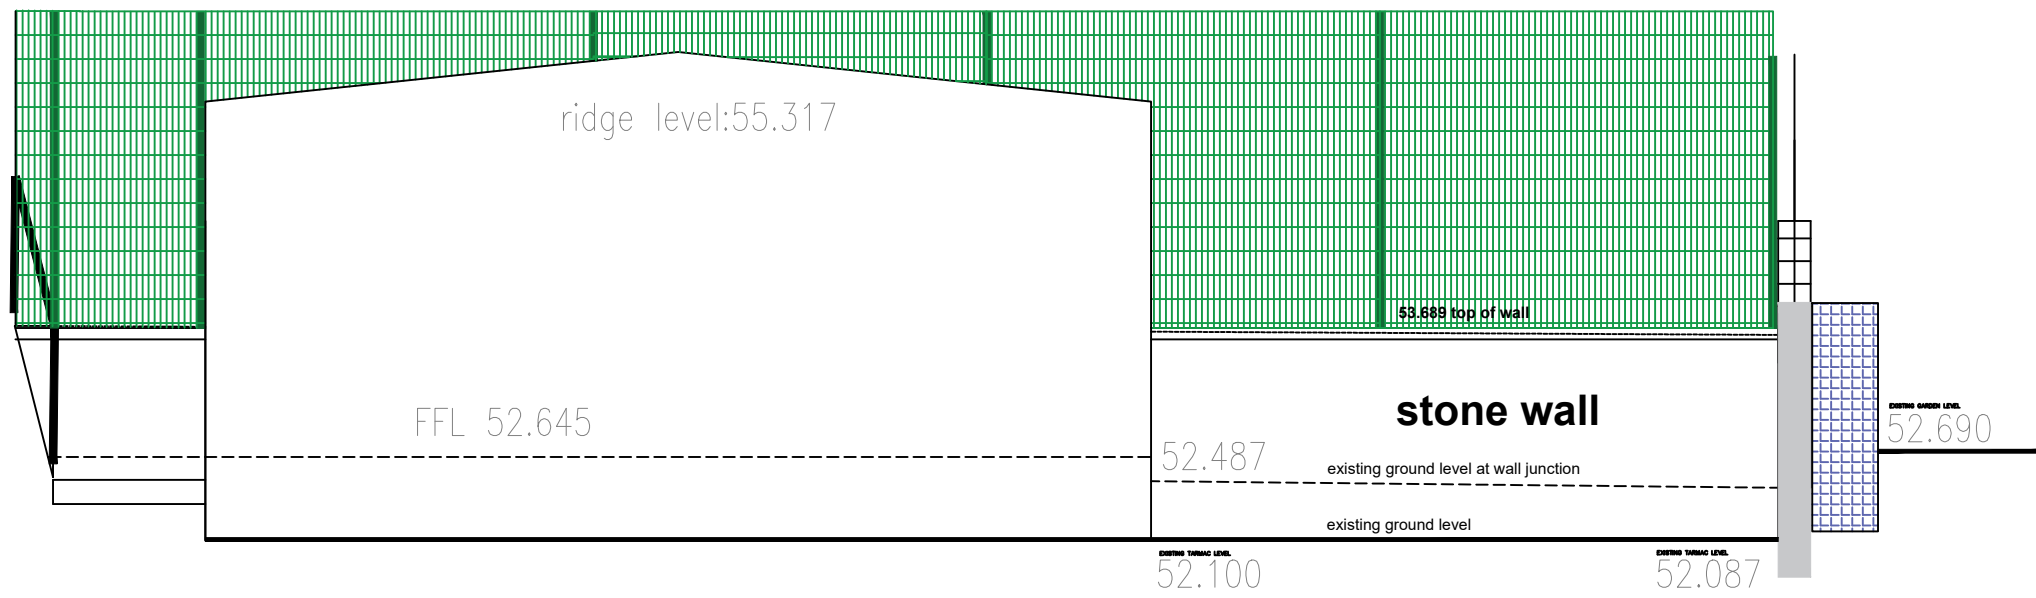

SECTION Y-Y EXISTING

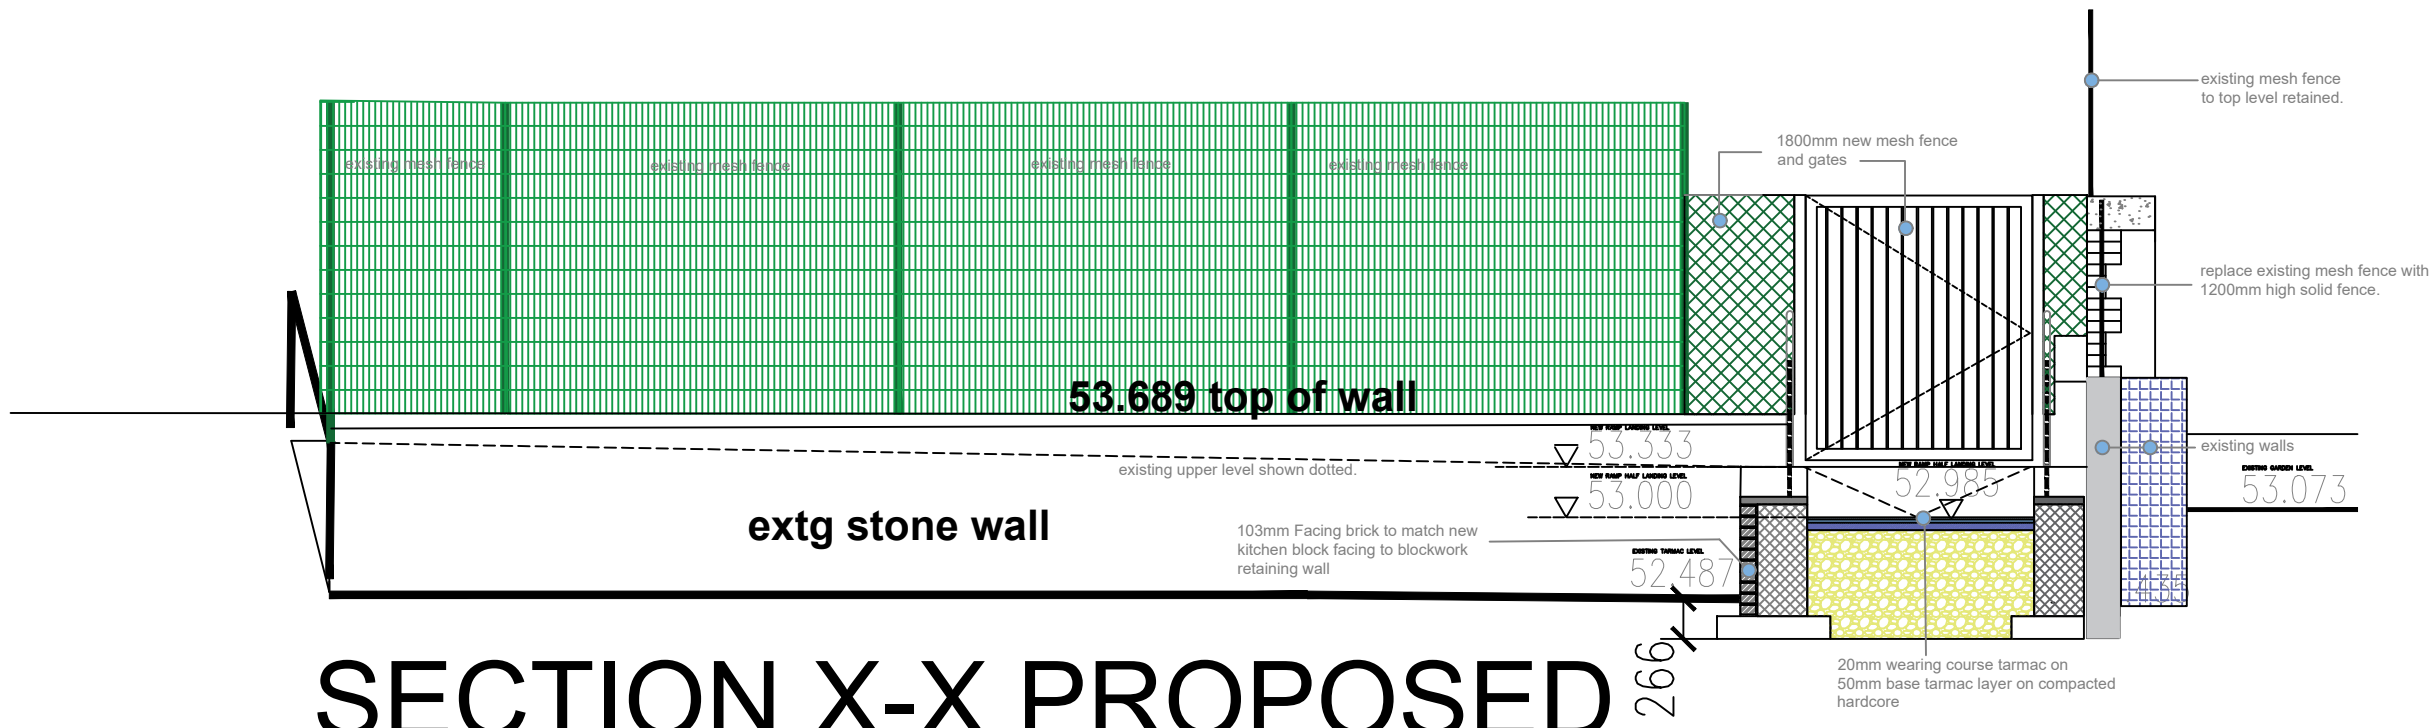

SECTION X-X PROPOSED

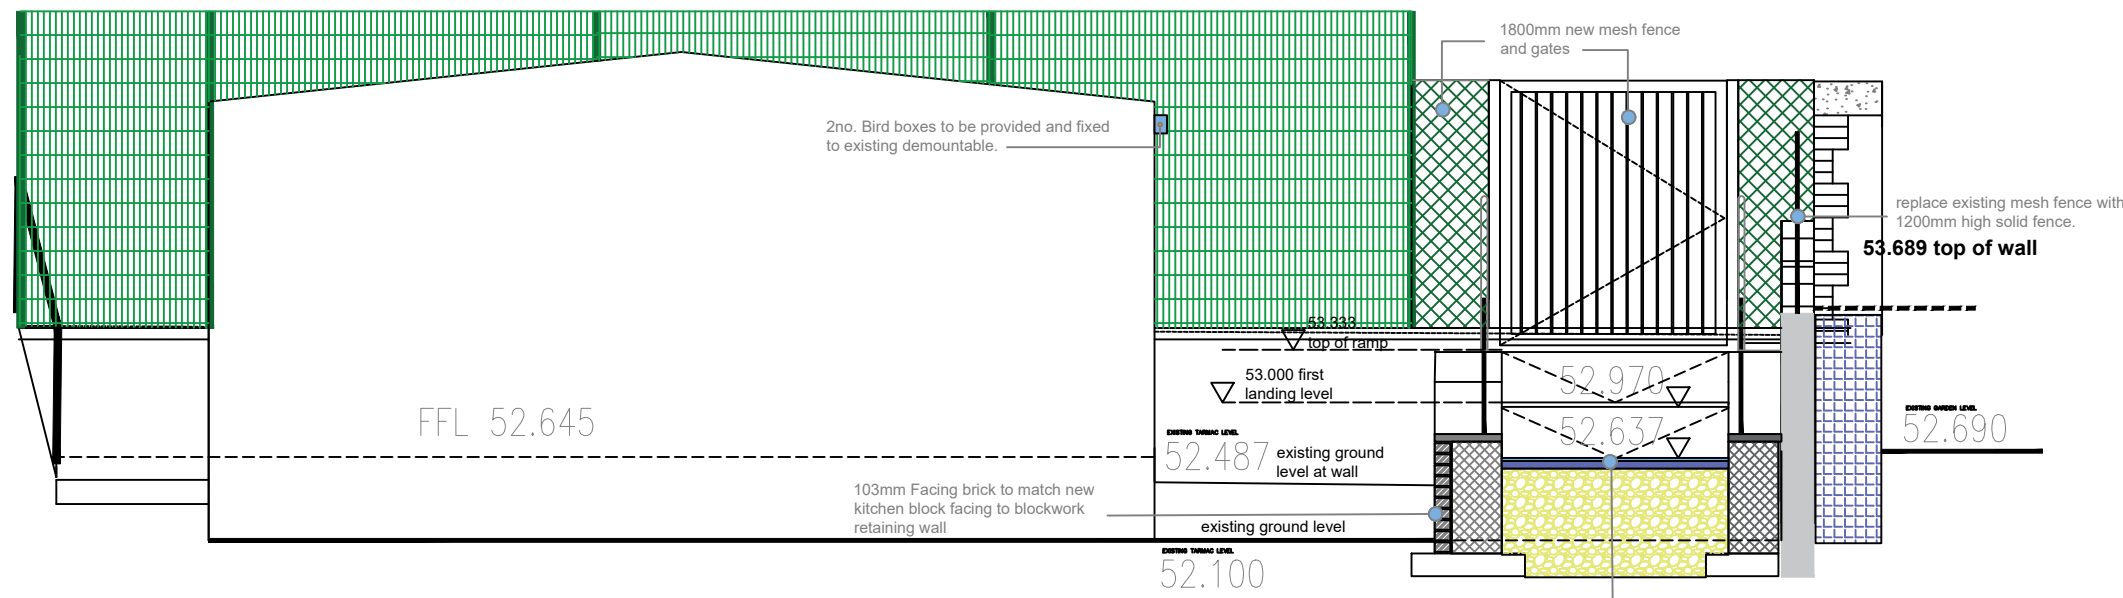

SECTION Y-Y PROPOSED

Further notes added.		WGH		Nov 24	
rev	Details	Dr	Ch	Apr	Date
Neath Port Talbot Castell-nedd Port Talbot County Borough Council Cyngor Bwrdeistref Sirol <i>Making a difference Gwahaniaeth er gwell</i>					
PROPERTY & REGENERATION Nicola Pearce BSc(Hons) DipTP MRTPI DIRECTOR OF ENVIRONMENT AND REGENERATION THE QUAYS, BRUNEL WAY BAGLAN ENERGY PARK SA11 2GG www.npt.gov.uk					
Project COEDFFFRANC PRIMARY SCHOOL PROPOSED NEW KITCHEN AND DINING BLOCK					
Drawing Title ALTERNATIVE RAMP EXISTING AND PROPOSED SECTIONS					
File No.		Property Ref. No.			
Drawn	WGH	Checked		Approved	
Date	Oct 24	Date		Date	
Scales	1:50@A1				
Drawing No. A1188 - 125					Rev. A