


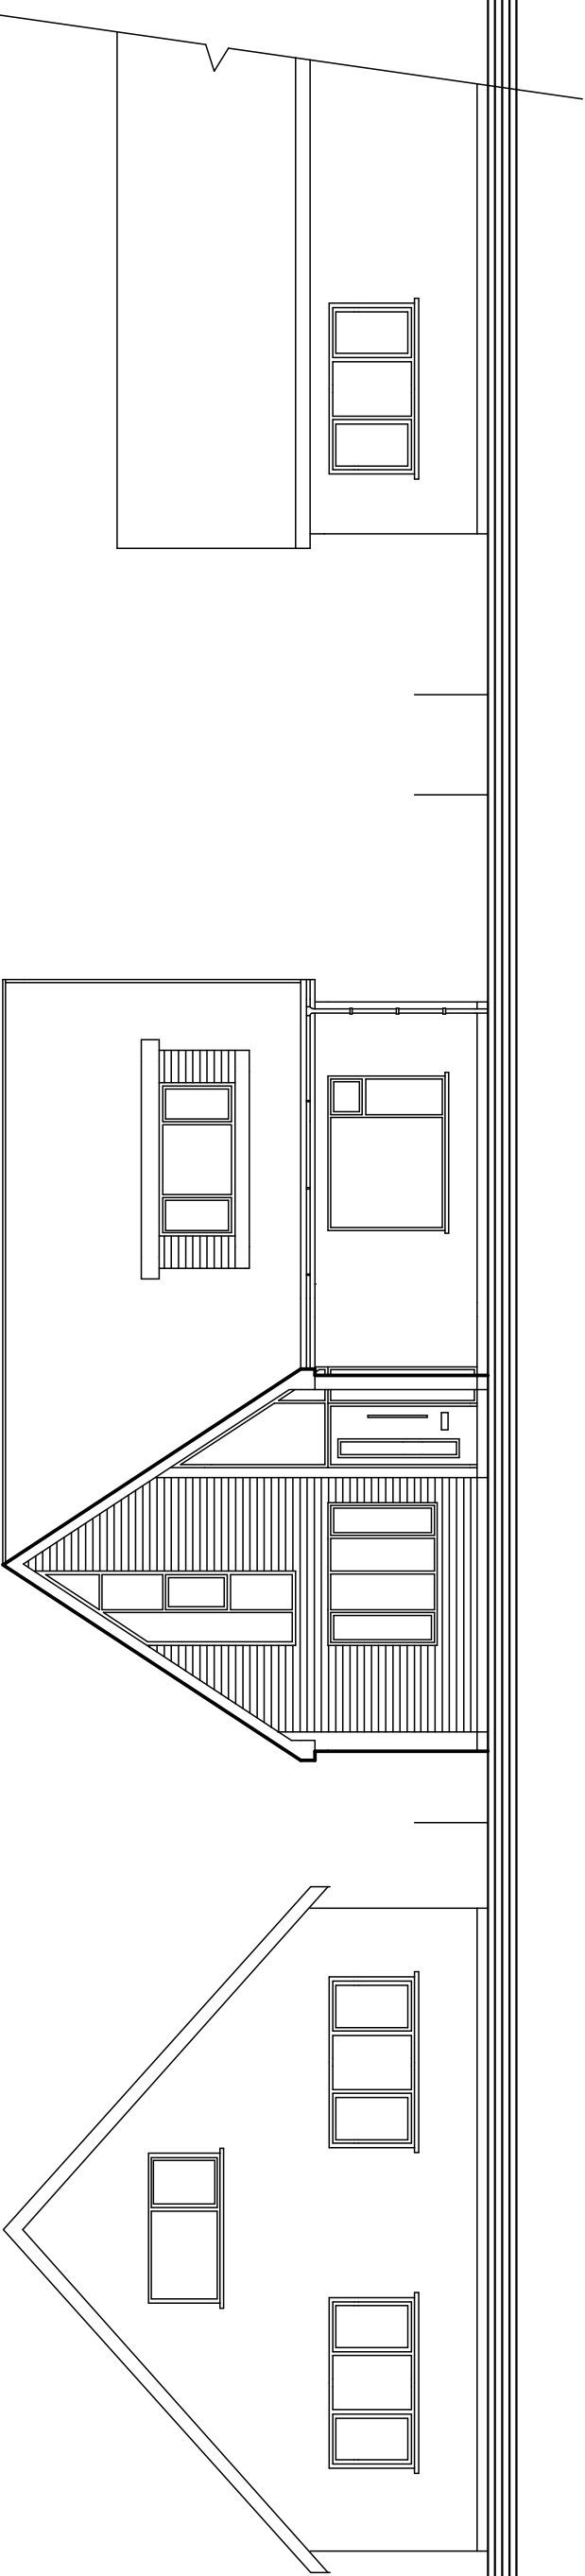

PROPOSED STREET SCENE

PROPOSED BEDROOM EXTENSION AT 51
FENBROOK CLOSE, PORT TALBOT. SA12 7PA.

DRAWING TITLE		
PROPOSED STREET SCENE		
SCALE 1 to 100 @ A3	DATE November 2024.	DRAWING No. 2024/03
DO NOT SCALE DRAWING. FIGURED DIMENSIONS ONLY TO BE USED. DISCREPANCIES TO BE REPORTED IMMEDIATELY.		