


83 Glannant Way, Cimla, Neath. SAI I 3YW

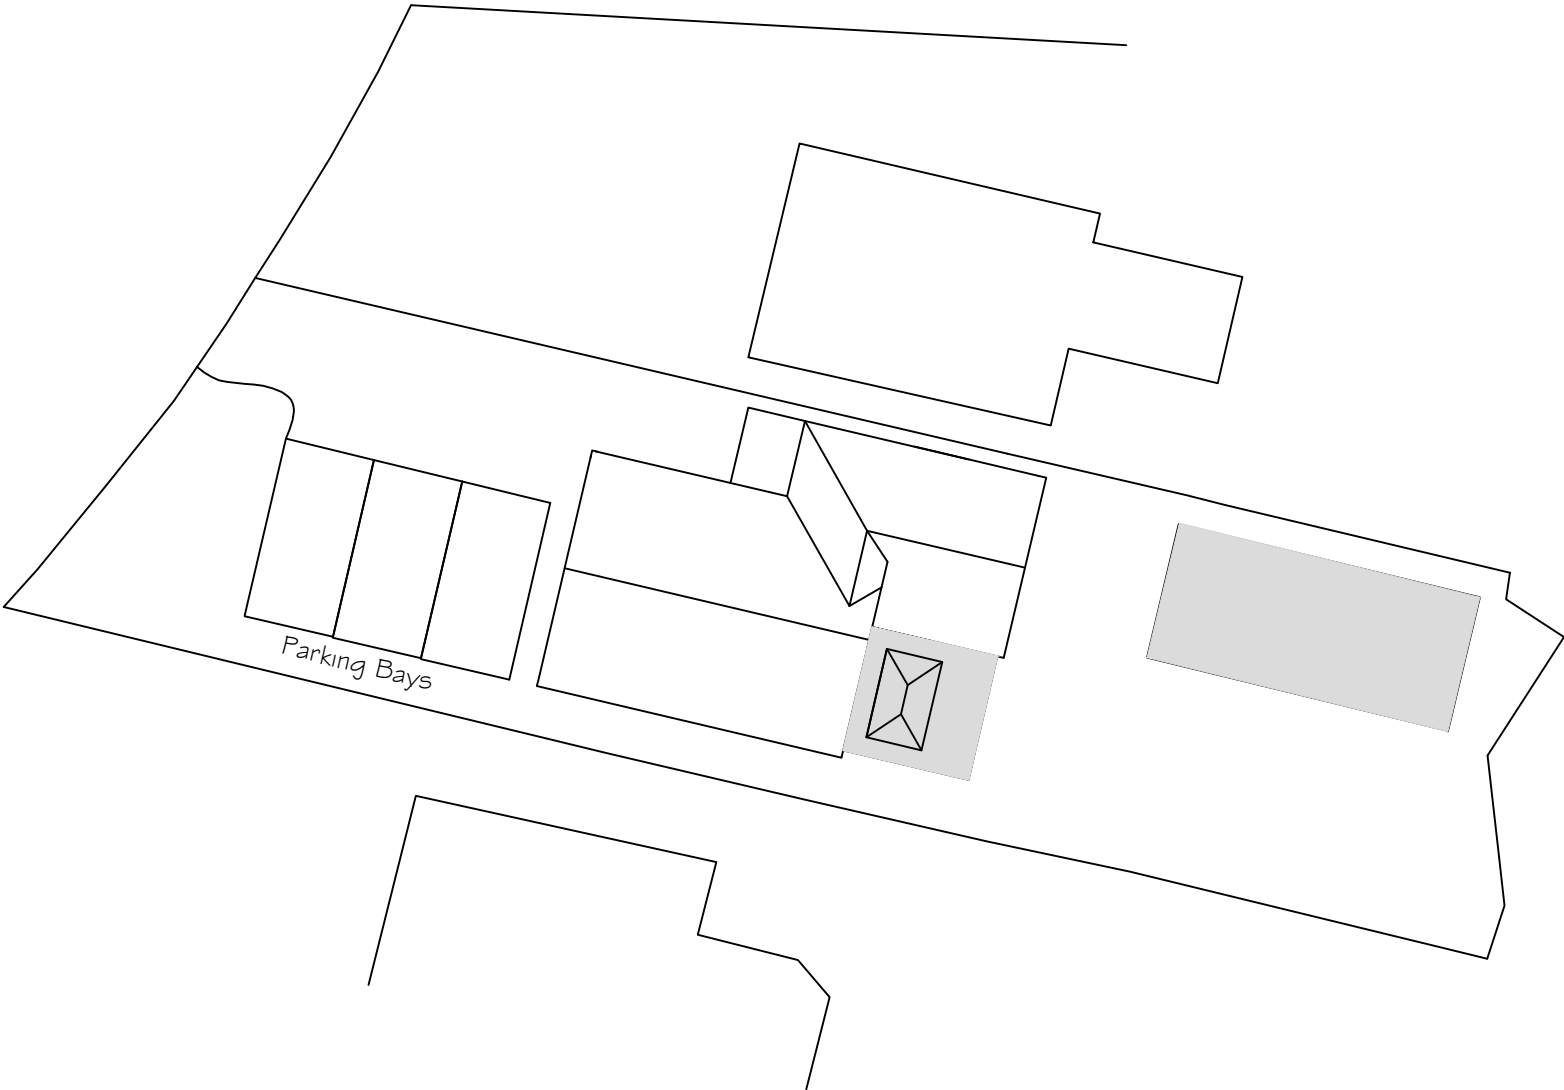

Scale 1 : 200

Rev	By	Chk'd	Auth'd	Date	Description



Title : Proposed Block Plan	Drawn by : SLR	Checked by : SLR	Approved by: SLR
	Drawing Scale & Paper Size : A3 Scale : As Shown.		Date:
	Drawing status : Planning		
Project :	Drawing No. : 005		Revision : B