


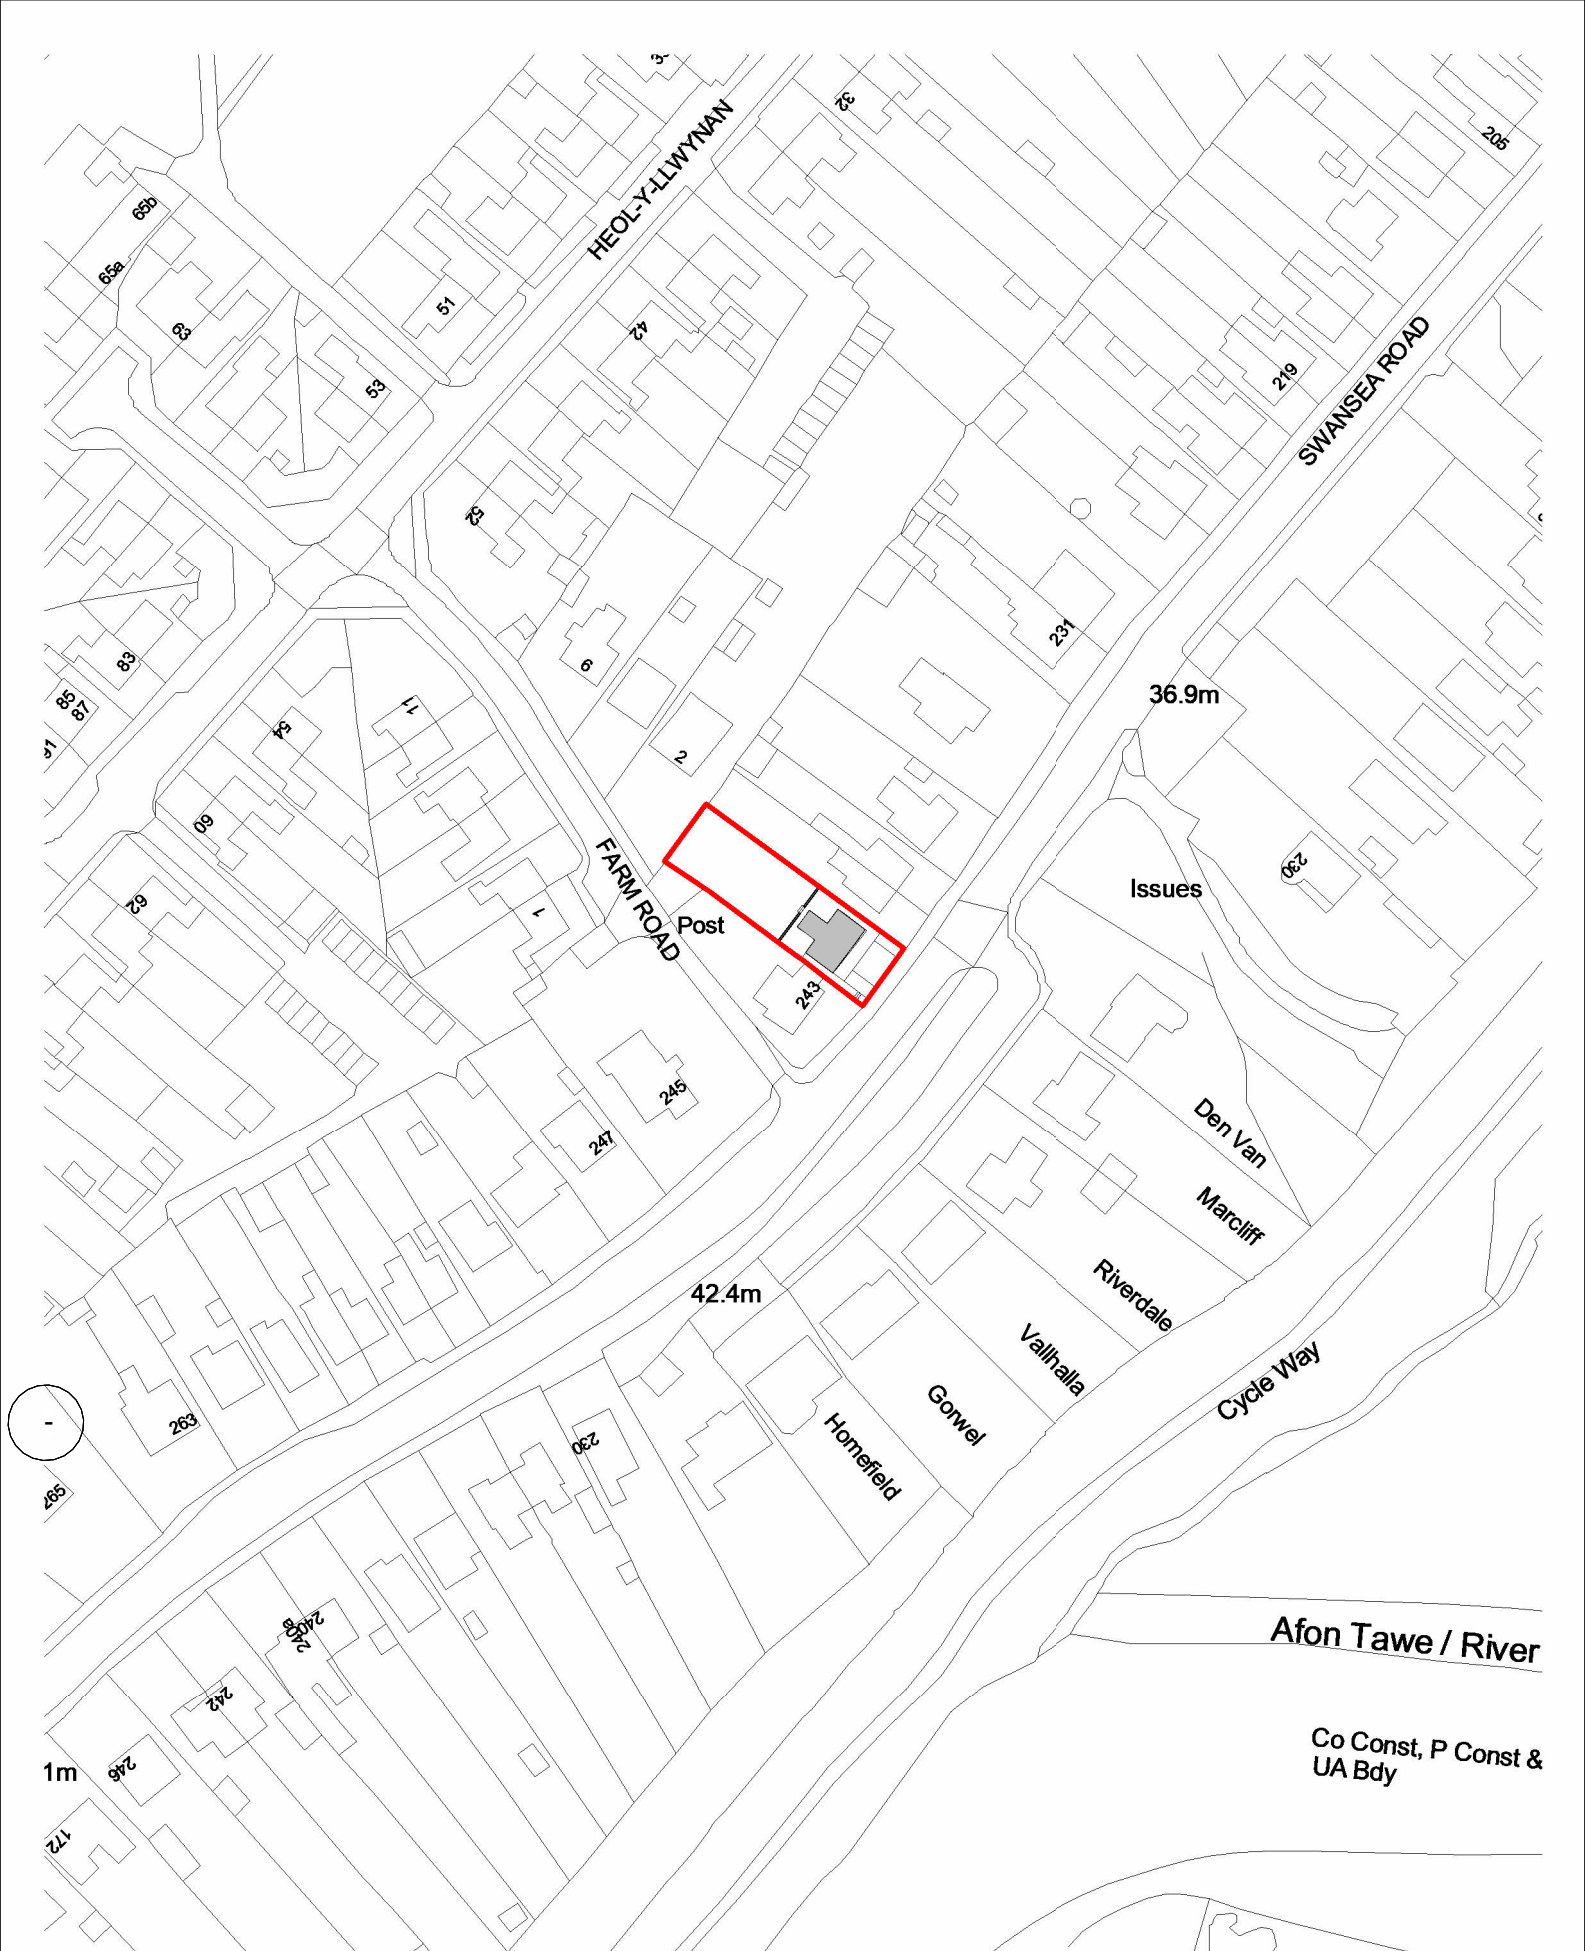

1 0.1 - Site Location Plan

1 : 1250

PROJECT NAME:	DRAWING TITLE:	DRAWING	PAPER SIZE	SCALE	REVISION	DATE
Swansea Road	Site Location Plan	001	A4	1 : 1250		19/11/24