




1 0.2 - Site Block Plan
1 : 200

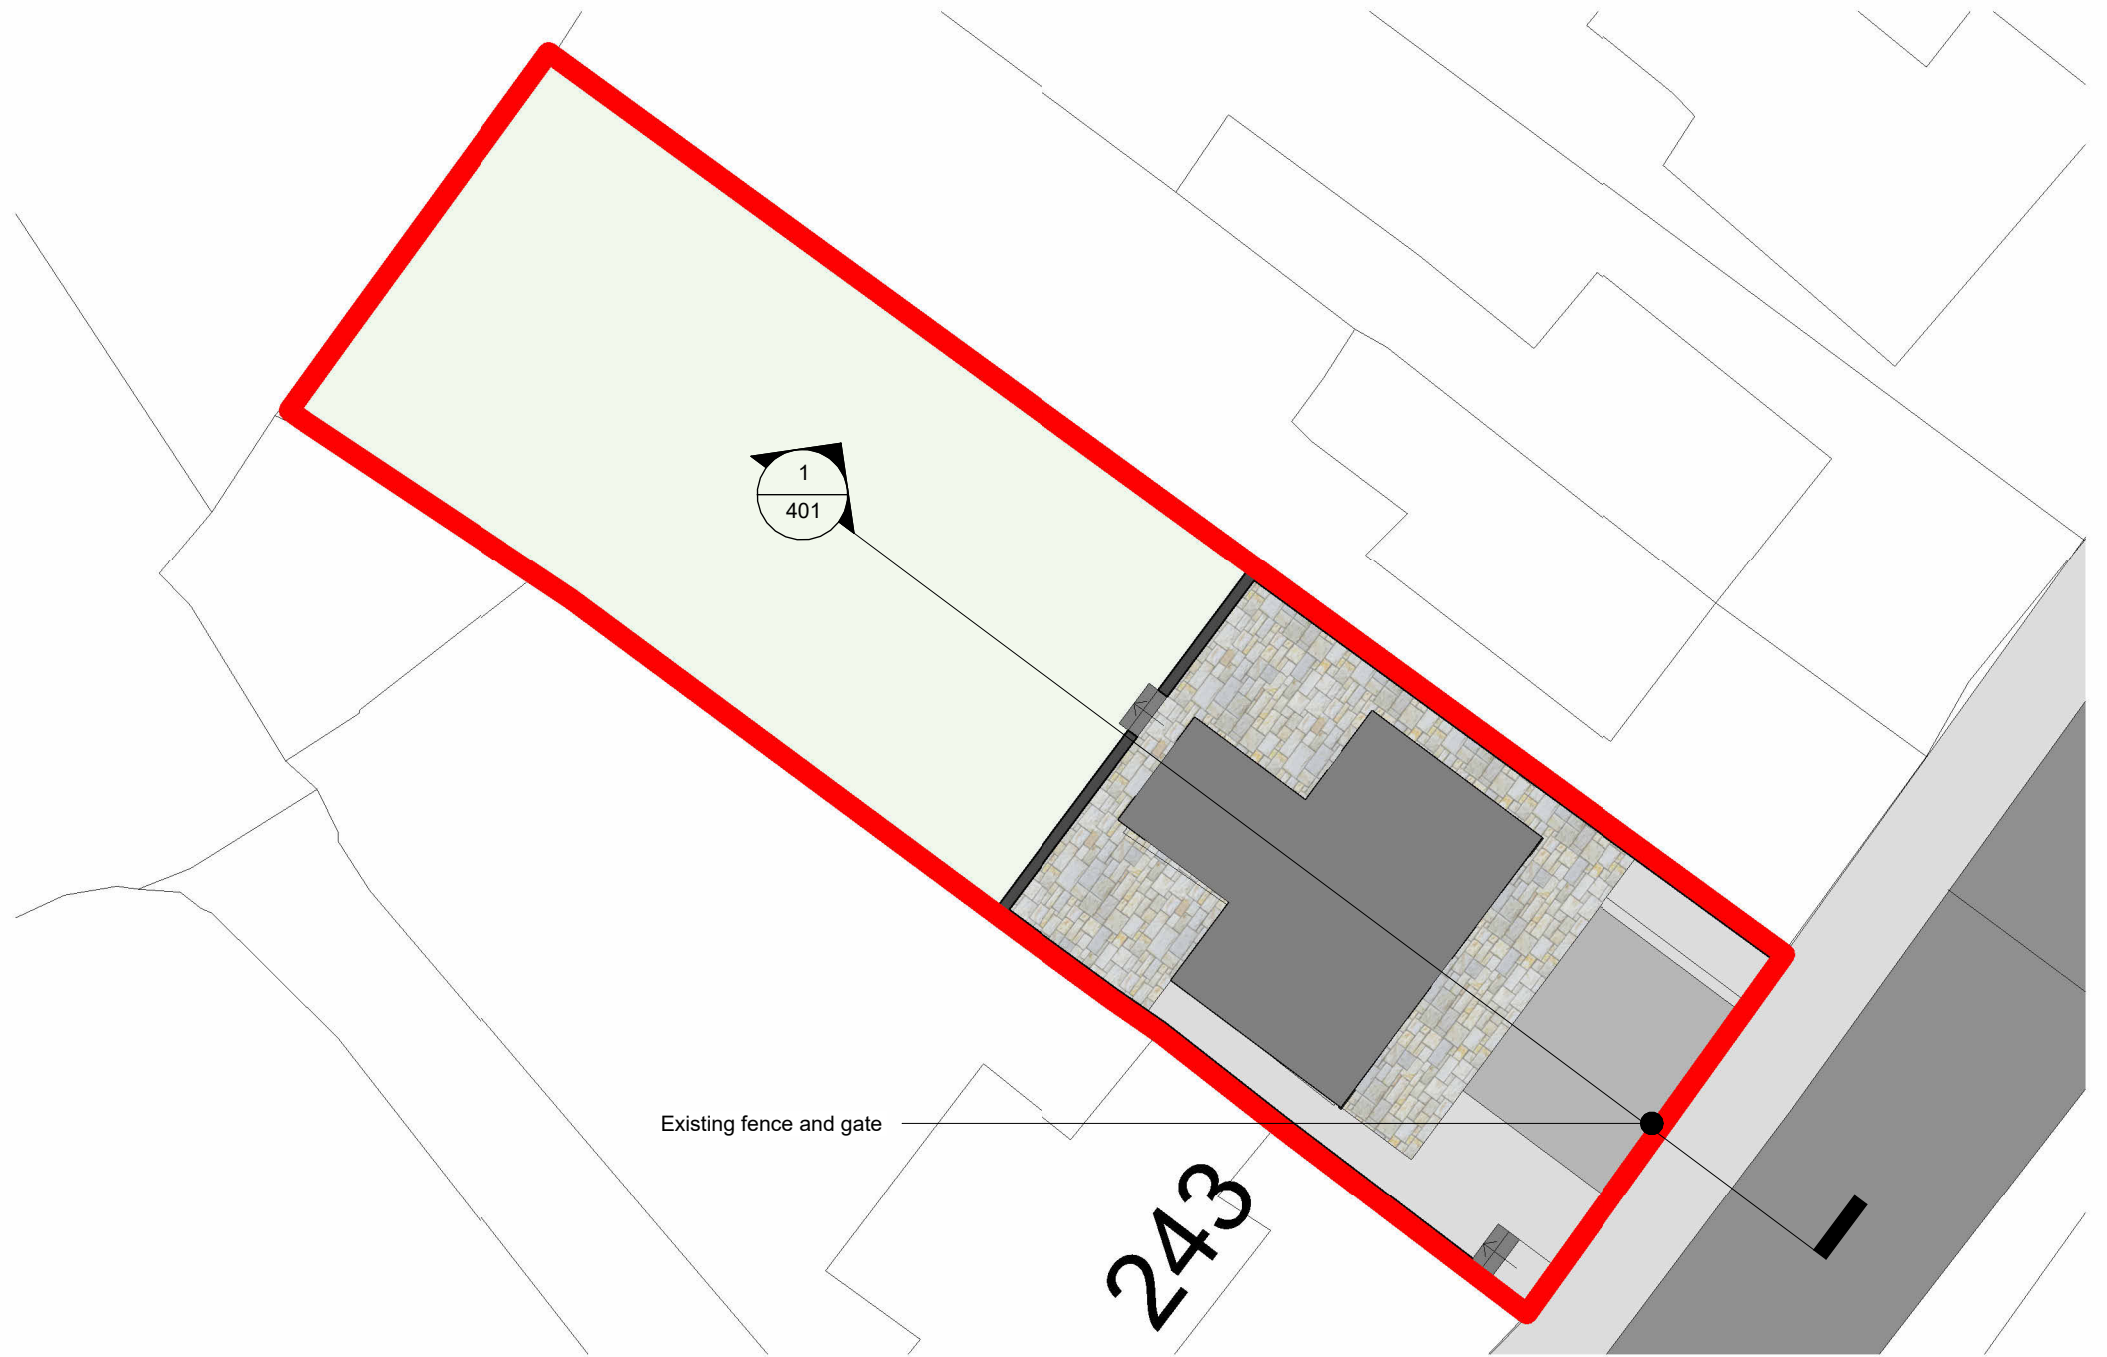

2 0.3 - Proposed Site Block Plan
1 : 200

PROJECT NAME:	DRAWING TITLE:	DRAWING	PAPER SIZE	SCALE	REV	DATE
Swansea Road	Site Block Plans	002	A3	1 : 200	A	11/18/24