


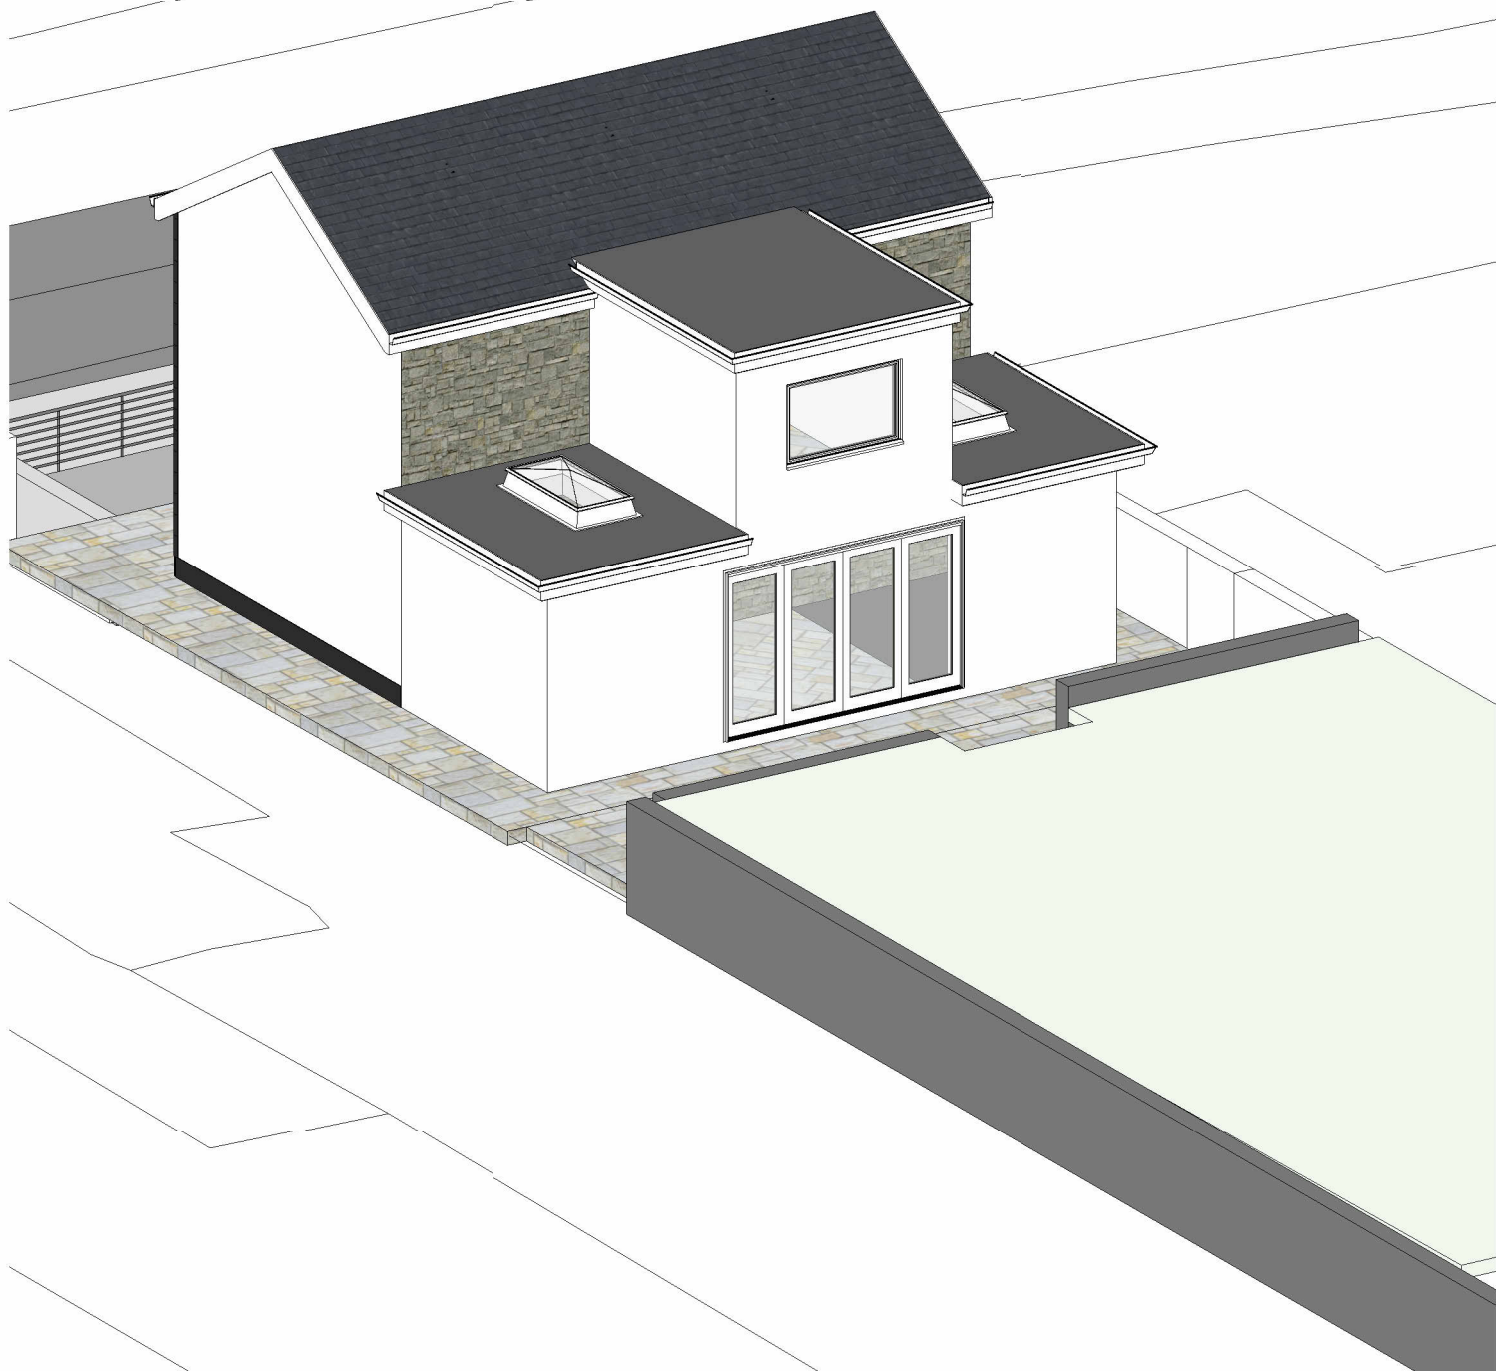

1 3D - Proposed Rear

PROJECT NAME: <i>Swansea Road</i>	DRAWING TITLE: <i>3D Visuals</i>	DRAWING <i>901</i>	PAPER SIZE <i>A4</i>	SCALE	REVISION <i>A</i>	DATE <i>12/02/24</i>
--------------------------------------	-------------------------------------	-----------------------	-------------------------	-------	----------------------	-------------------------