



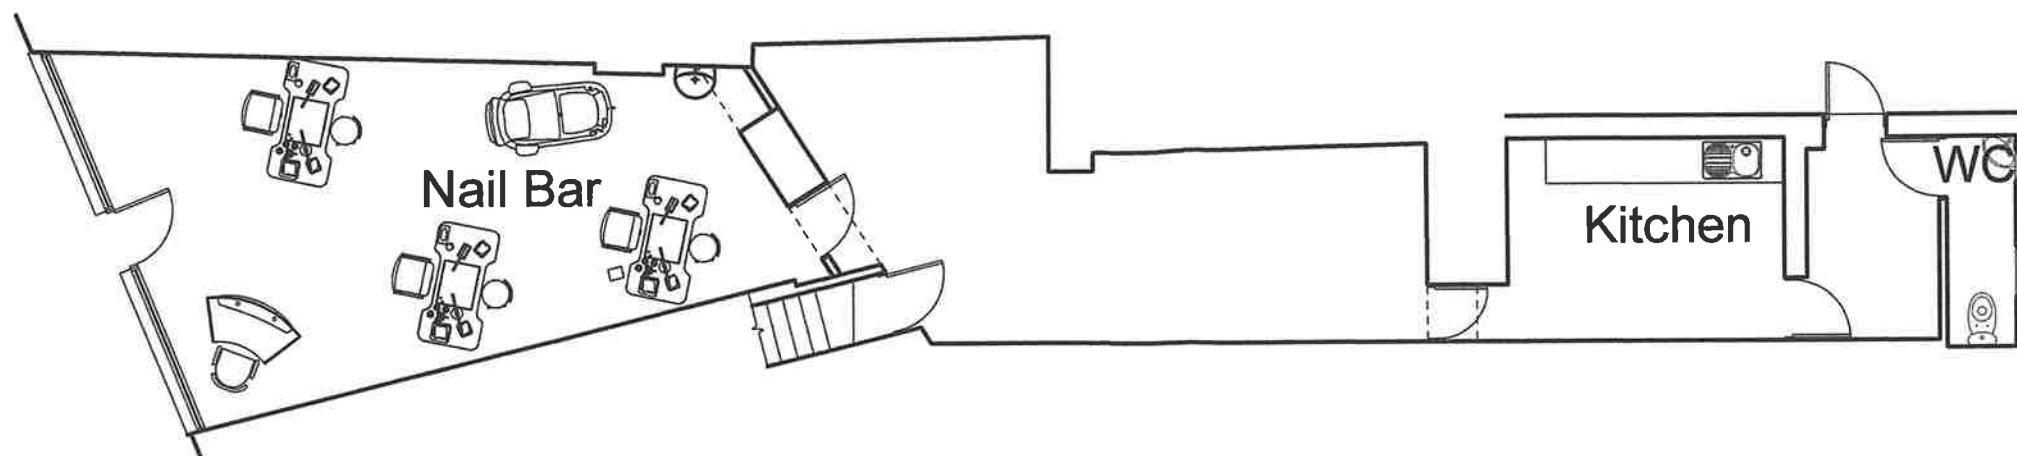

Proposed Layout 1:100

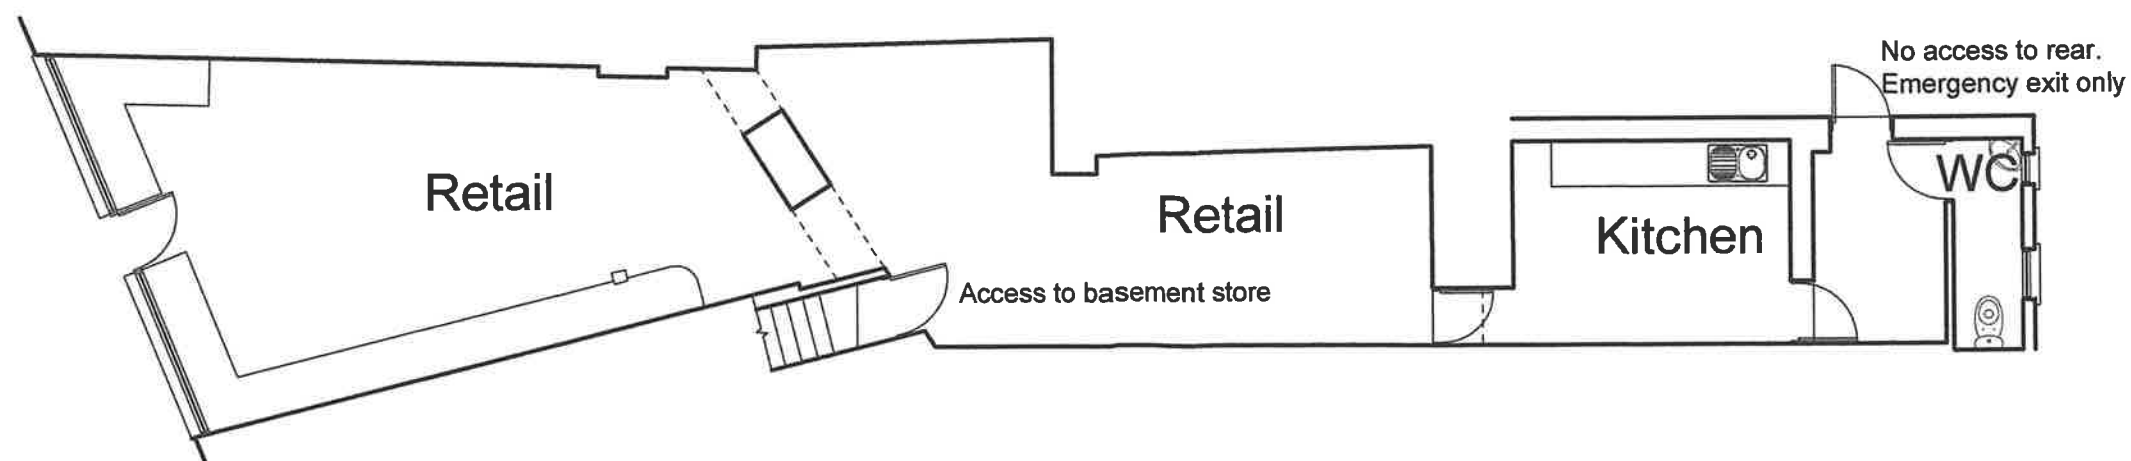

Existing Layout 1:100

General Notes

This drawing may not be used for any purpose other than by the owner. The unauthorised reproduction or conveyance of any information contained herein without prior written permission is not permitted.

All works of alteration and demolition to include for making good to areas disturbed.

All levels, dimensions etc to be checked on site prior to tender and order.

Contractor to comply with and manage all necessary H&S, CDM 2015 requirements.

Appropriate Targeted R&D surveys to be carried out commencement.

Prior to commencement Contractor to liaise with all statutory undertakers to confirm location of existing services

No.	Revision/Issue	Date

Project Name
**34 Windsor Road
Neath**

Drawing title
**Existing & Proposed
Layout**

Project ref H-24b	Sheet 01
Date November 2024	
Scale 1:100	Sheet size A3